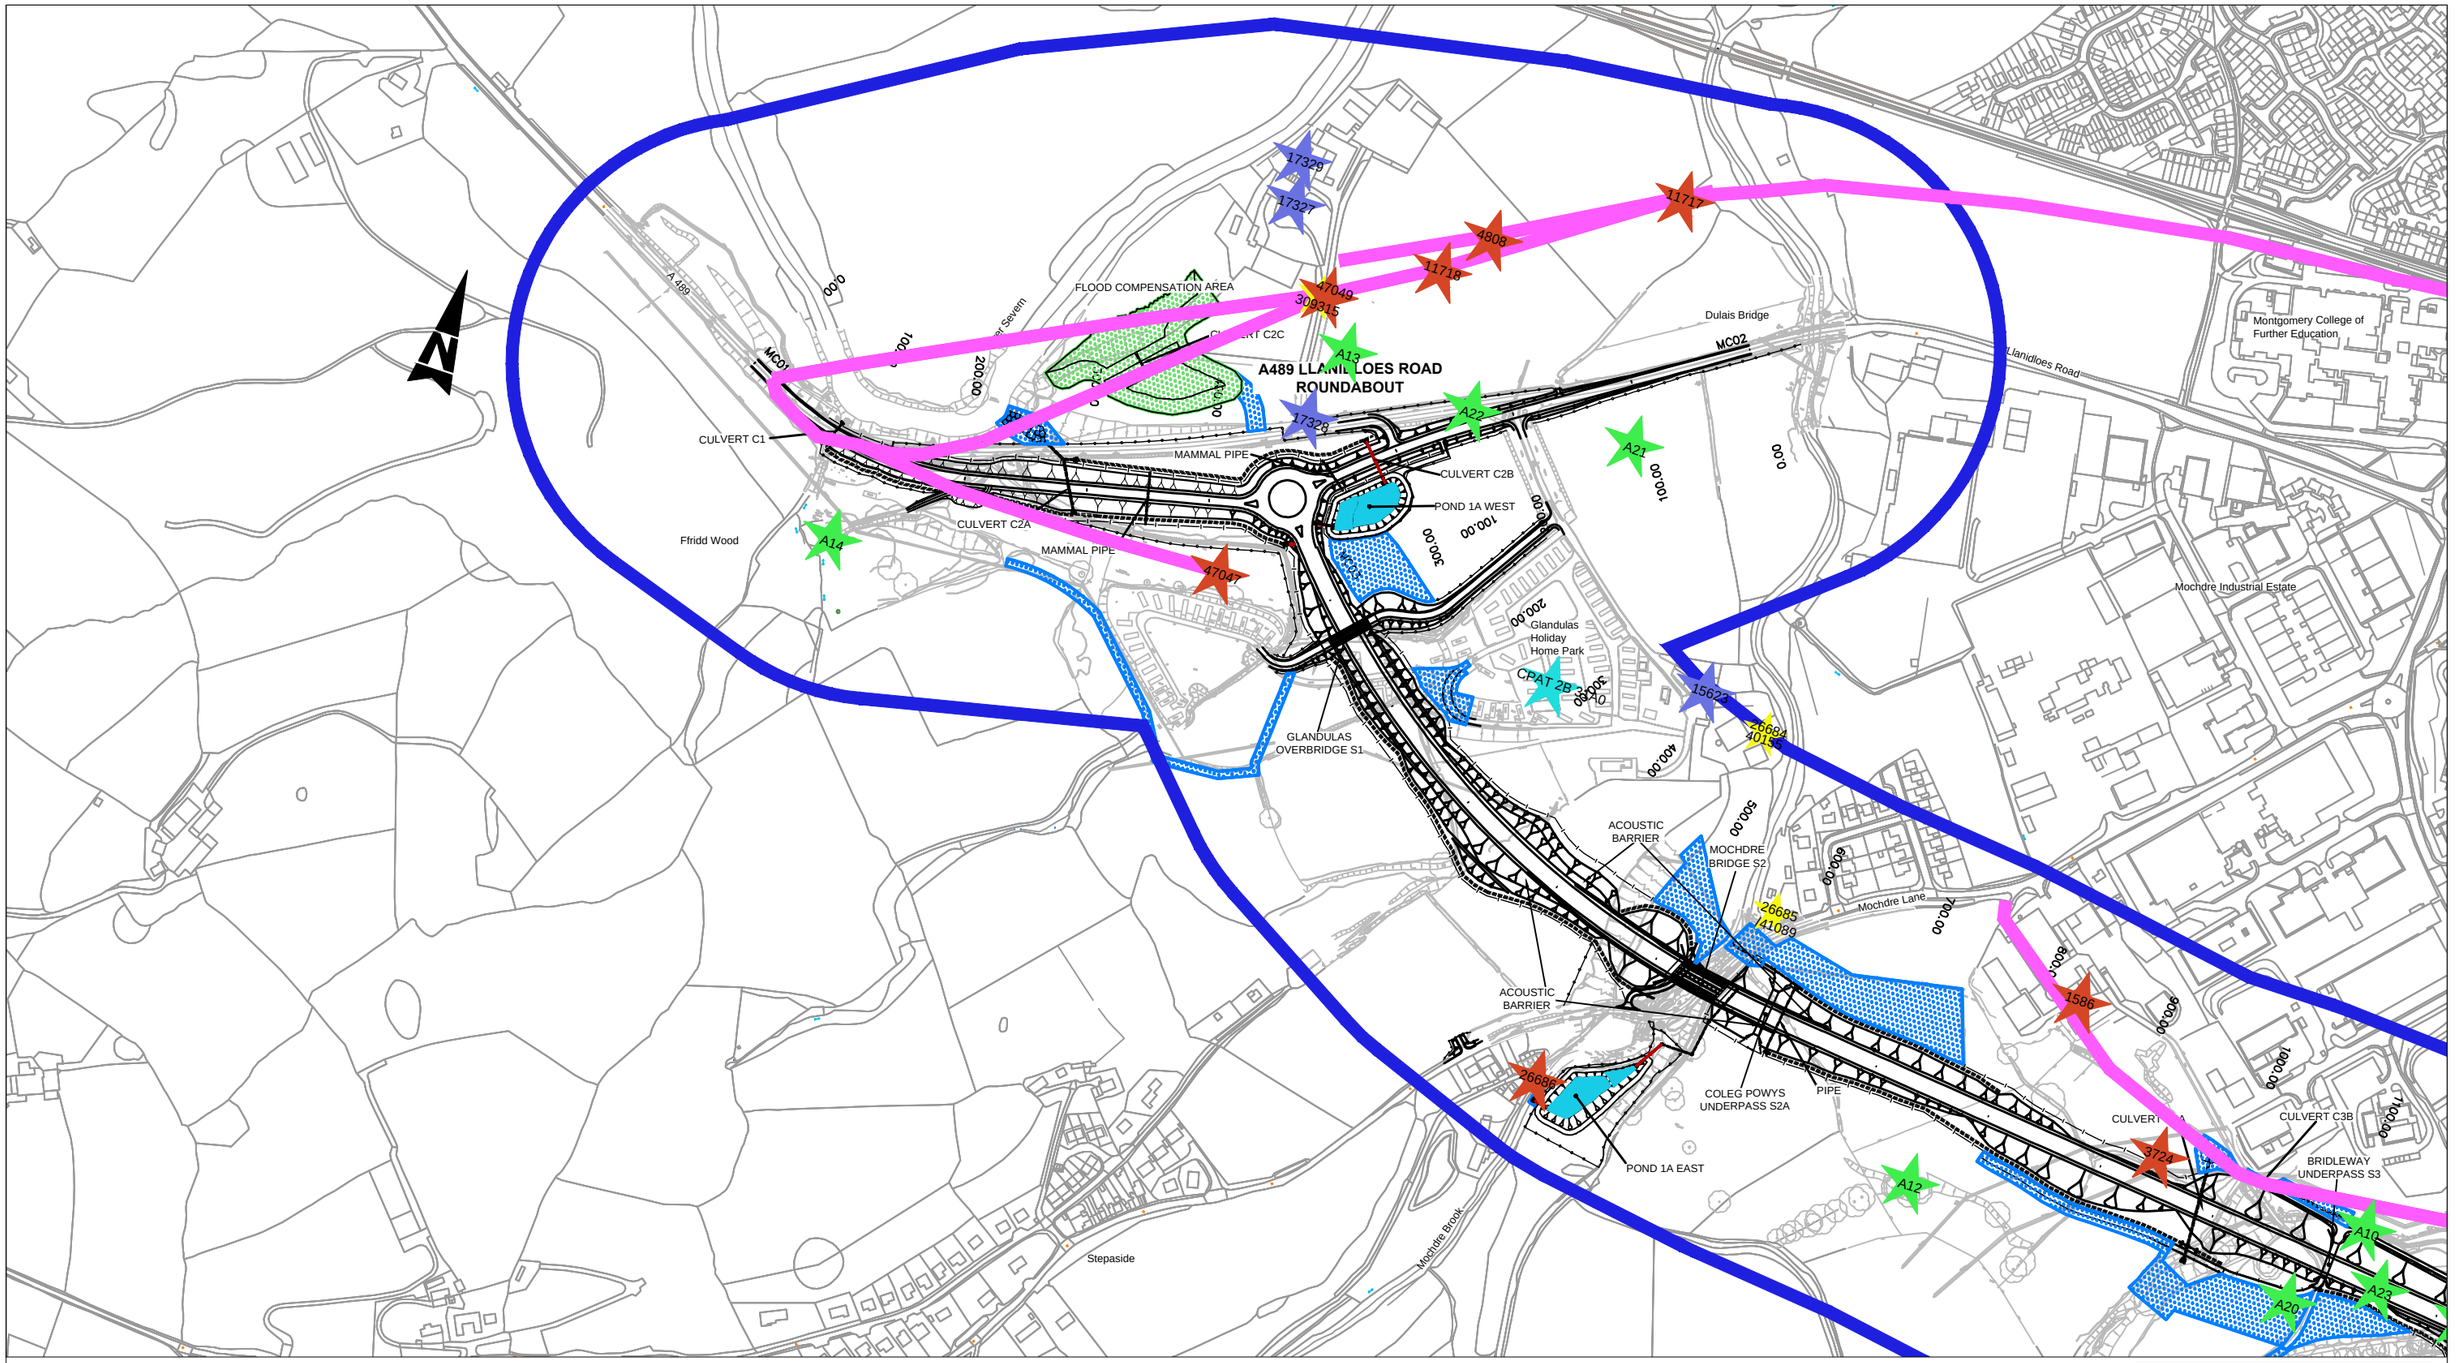


Scheme

Scheduled Ancient Monuments

Listed Buildings

Non-Statutory sites (HER)

Non-Statutory sites (NMR)

Non-Statutory sites (PAS)

Non-Statutory sites (New)


Roman Road

Conservation Area

200m study area

Site Compound & Storage Areas

Re-profiled Areas

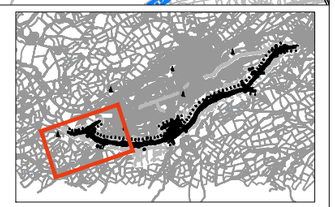

© Crown Copyright and database right 2014. Ordnance Survey 100021874. Welsh Government.
© Hawlfraint a hawliau cronfa ddata'r Goron 2014. Rhif Trwydded yr Arolwg Ordnans 100021874.

Client/Team

Llywodraeth Cymru Welsh Government

GRIFFITHS civil engineering and construction

ATKINS

TACP

CORDEROY

CAPITA


Job Title

A483/A489
Newtown Bypass

Drawing Title

Environmental Statement
Cultural Heritage
Baseline
Sheet 1 of 4

Date	OCT 2014	Drawn by	FS
Scale at A3 1:5,000 / Scale at A1 1:2,500		Checked	MB
Drawing Status	FINAL	Approved	JW
Job No	60597	Figure No	6.1a
Issue	-		

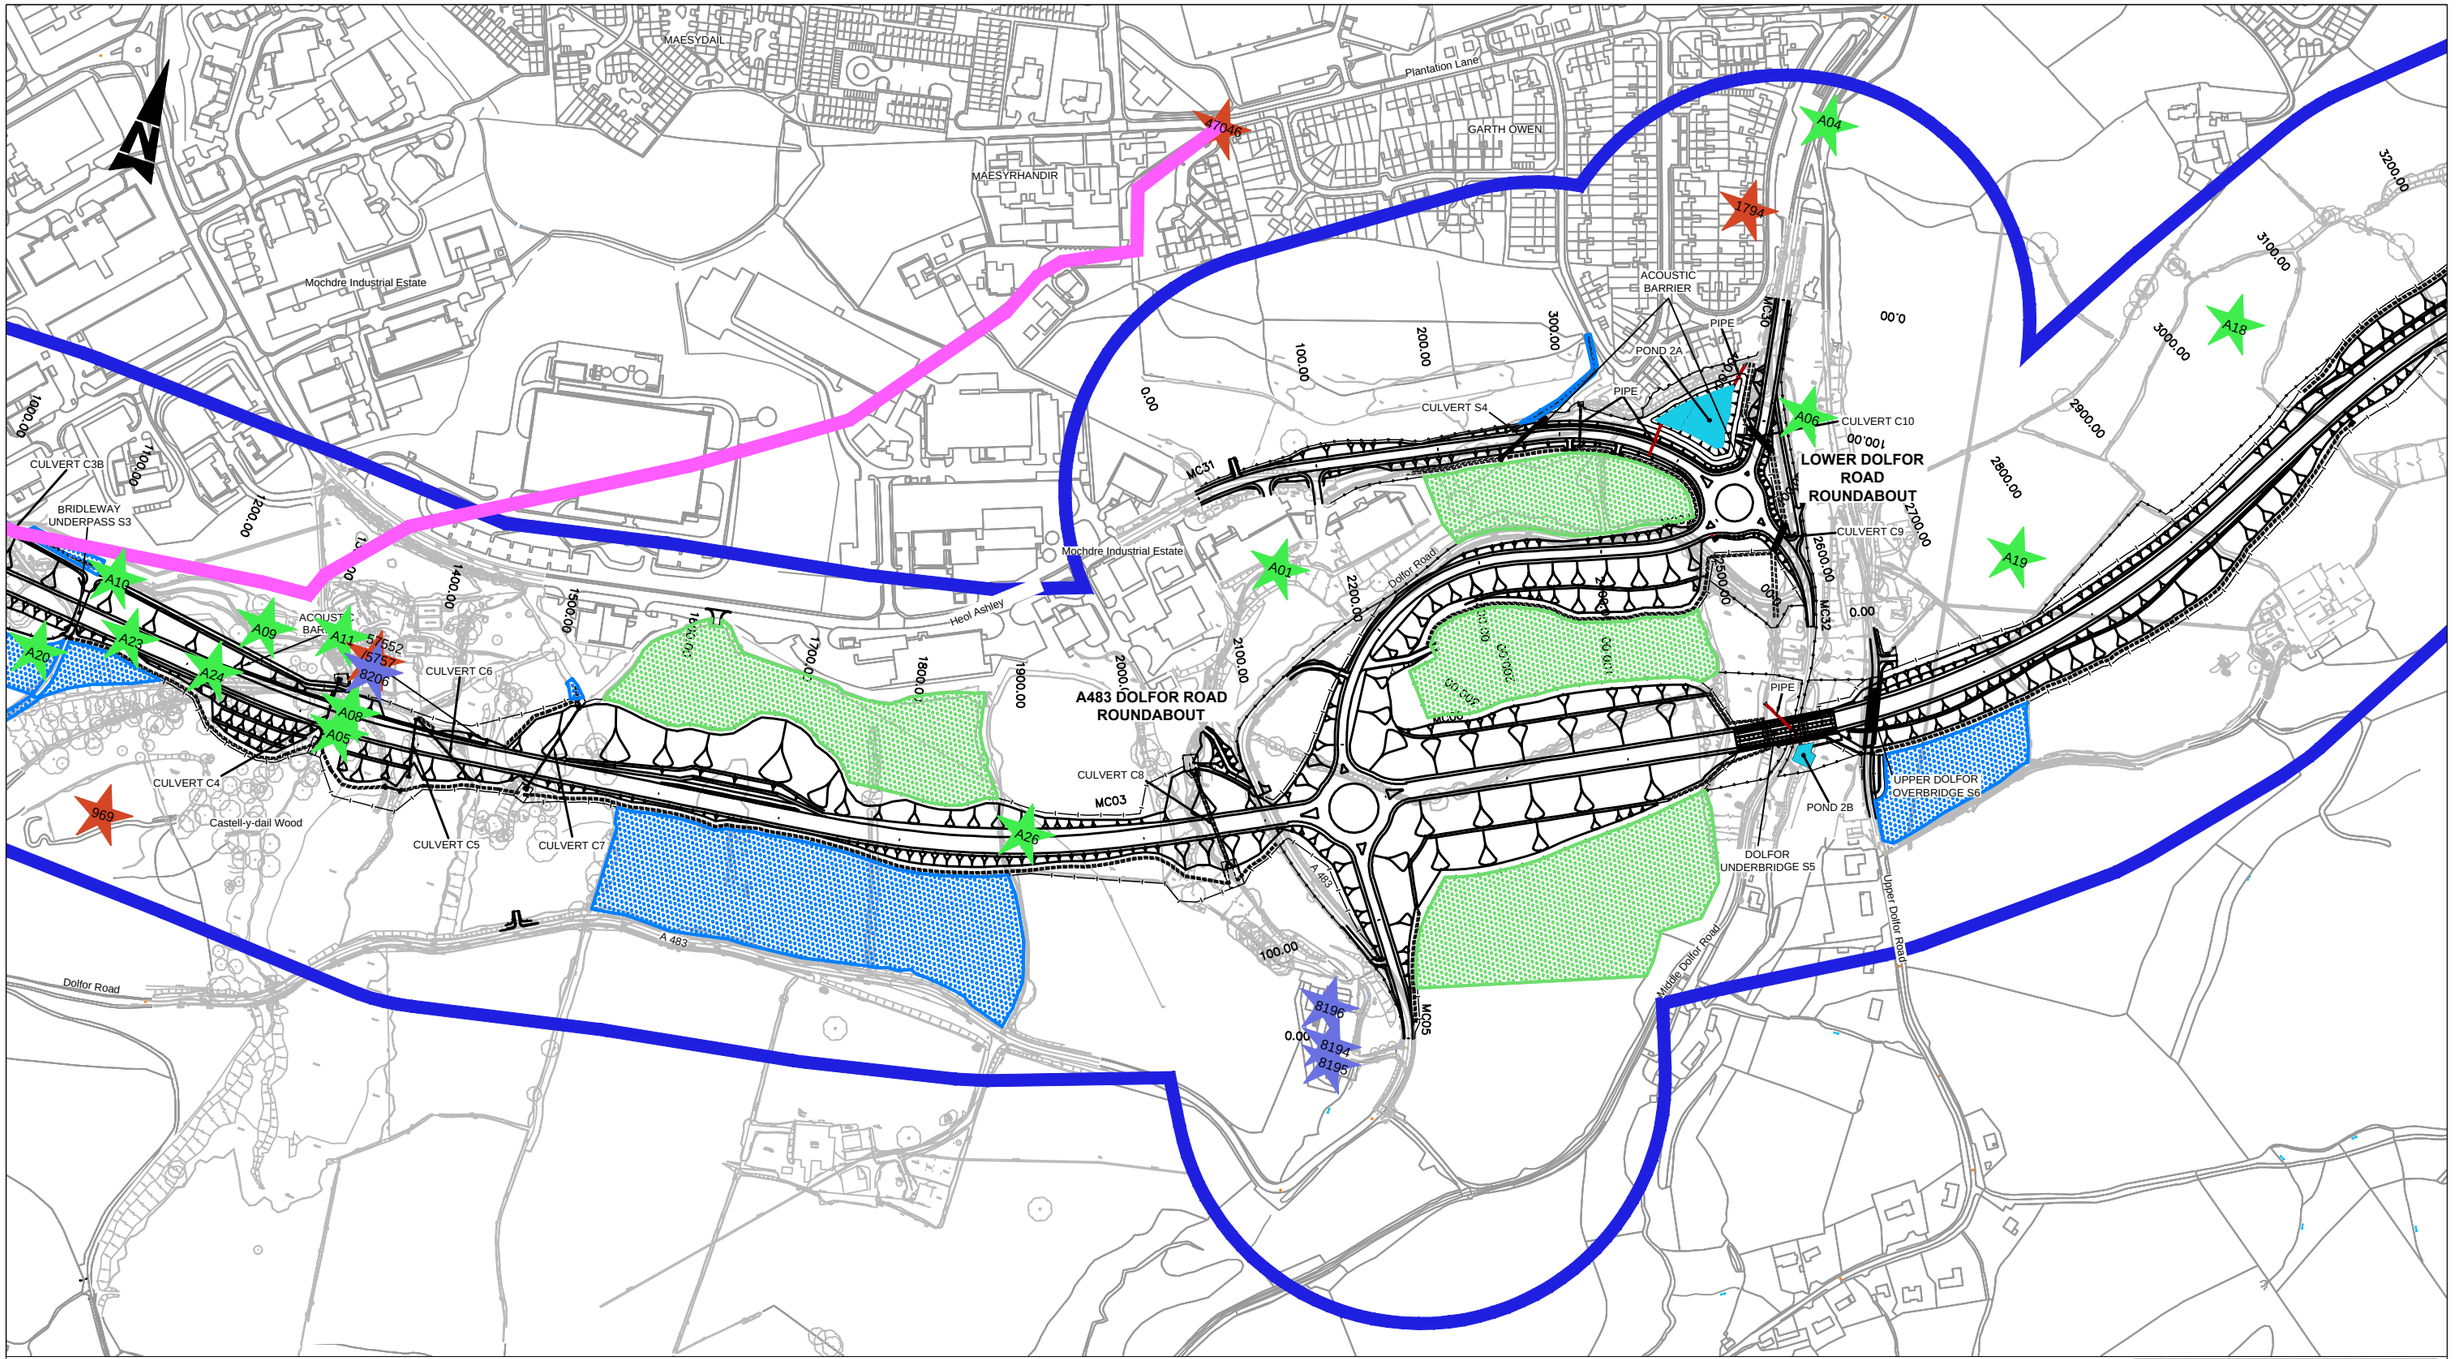

Scheme

Scheduled Ancient Monuments

Listed Buildings

Non-Statutory sites (HER)

Non-Statutory sites (NMR)

Non-Statutory sites (PAS)

Non-Statutory sites (New)

Roman Road

Conservation Area

200m study area

Site Compound & Storage Areas

Re-profiled Areas



© Crown Copyright and database right 2014. Ordnance Survey 100021874. Welsh Government.
© Hawlfraint a hawliau cronfa ddata'r Goron 2014. Rhif Trwydded yr Arolwg Ordnans 100021874.

Client/Team

Llywodraeth Cymru Welsh Government

GRIFFITHS civil engineering and construction

ATKINS

TACP

CORDEROY

CAPITA


Job Title

A483/A489
Newtown Bypass

Drawing Title

Environmental Statement
Cultural Heritage
Baseline
Sheet 2 of 4

Date	OCT 2014	Drawn by	FS
Scale at A3 1:5,000 / Scale at A1 1:2,500		Checked	MB
Drawing Status	FINAL	Approved	JW
Job No	60597	Figure No	6.1b
Issue	-		

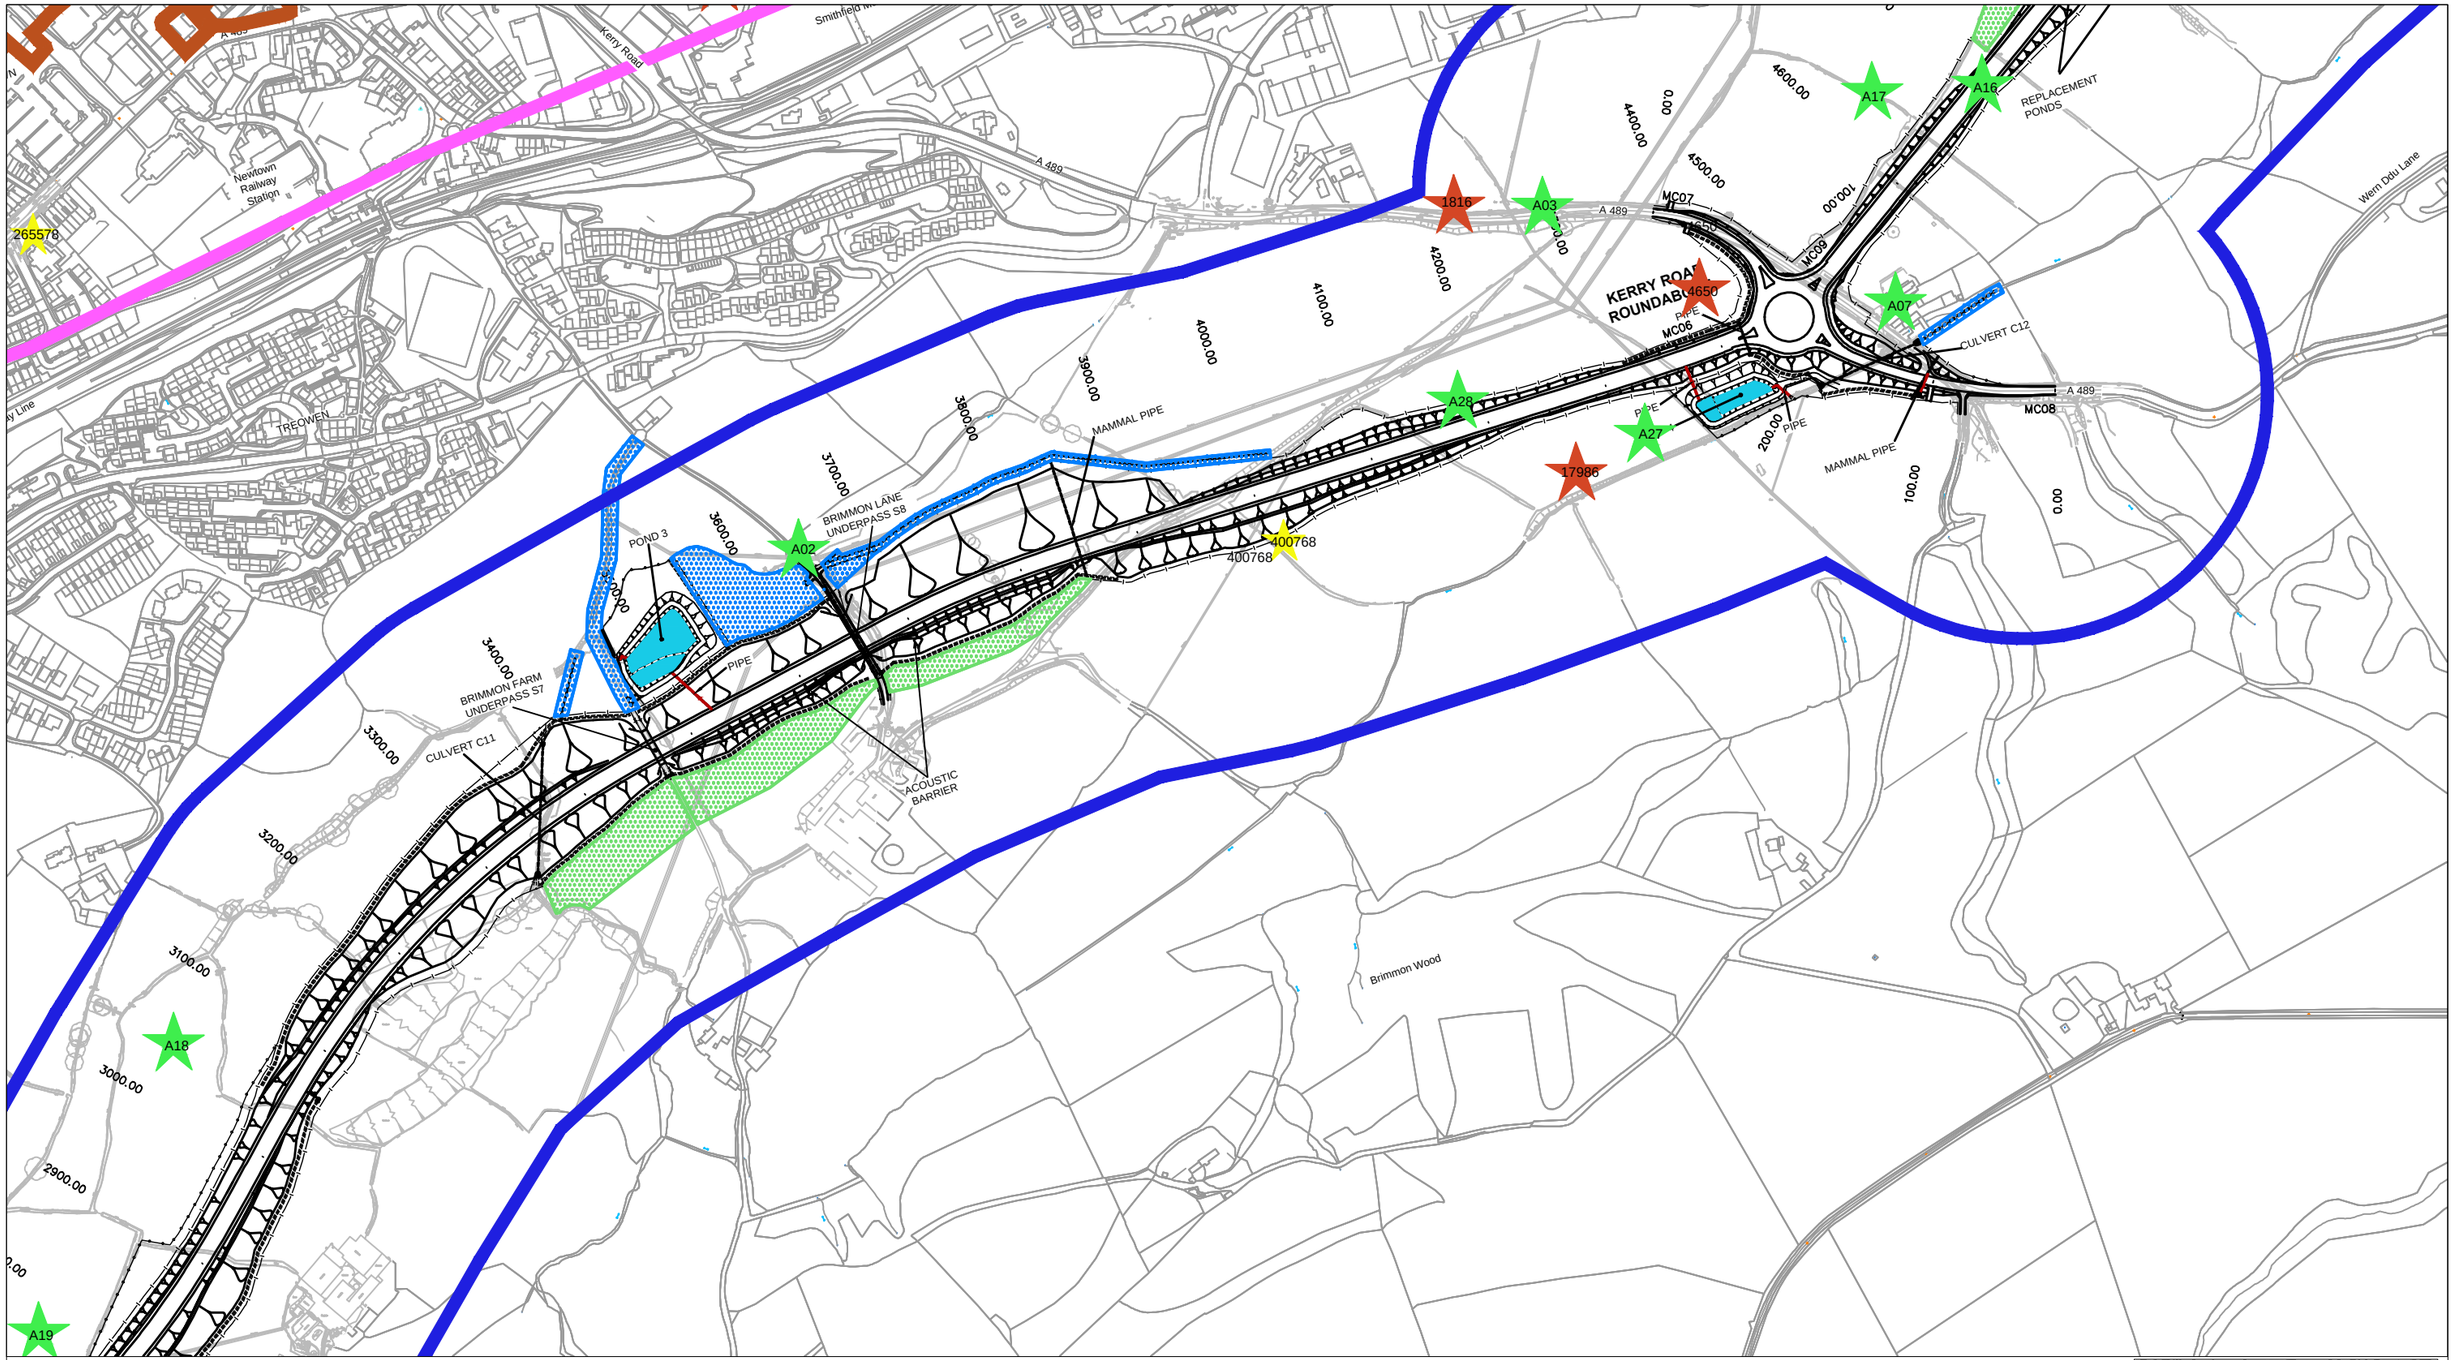

Scheme

Scheduled Ancient Monuments

Listed Buildings

Non-Statutory sites (HER)

Non-Statutory sites (NMR)

Non-Statutory sites (PAS)

Non-Statutory sites (New)

Roman Road

Conservation Area

200m study area

Site Compound & Storage Areas

Re-profiled Areas



© Crown Copyright and database right 2014. Ordnance Survey 100021874. Welsh Government.
© Hawlfraint a hawliau cronfa ddata'r Goron 2014. Rhif Trwydded yr Arolwg Ordnans 100021874.

Client/Team

Llywodraeth Cymru
Welsh Government

GRIFFITHS civil engineering and construction
ATKINS
TACP
CORDEROY
CAPITA


Job Title

A483/A489
Newtown Bypass

Drawing Title

Environmental Statement
Cultural Heritage
Baseline
Sheet 3 of 4

Date	OCT 2014	Drawn by	FS
Scale at A3 1:5,000 / Scale at A1 1:2,500		Checked	AP
Drawing Status	FINAL	Approved	JW
Job No	Figure No	Issue	
60597	6.1c	-	

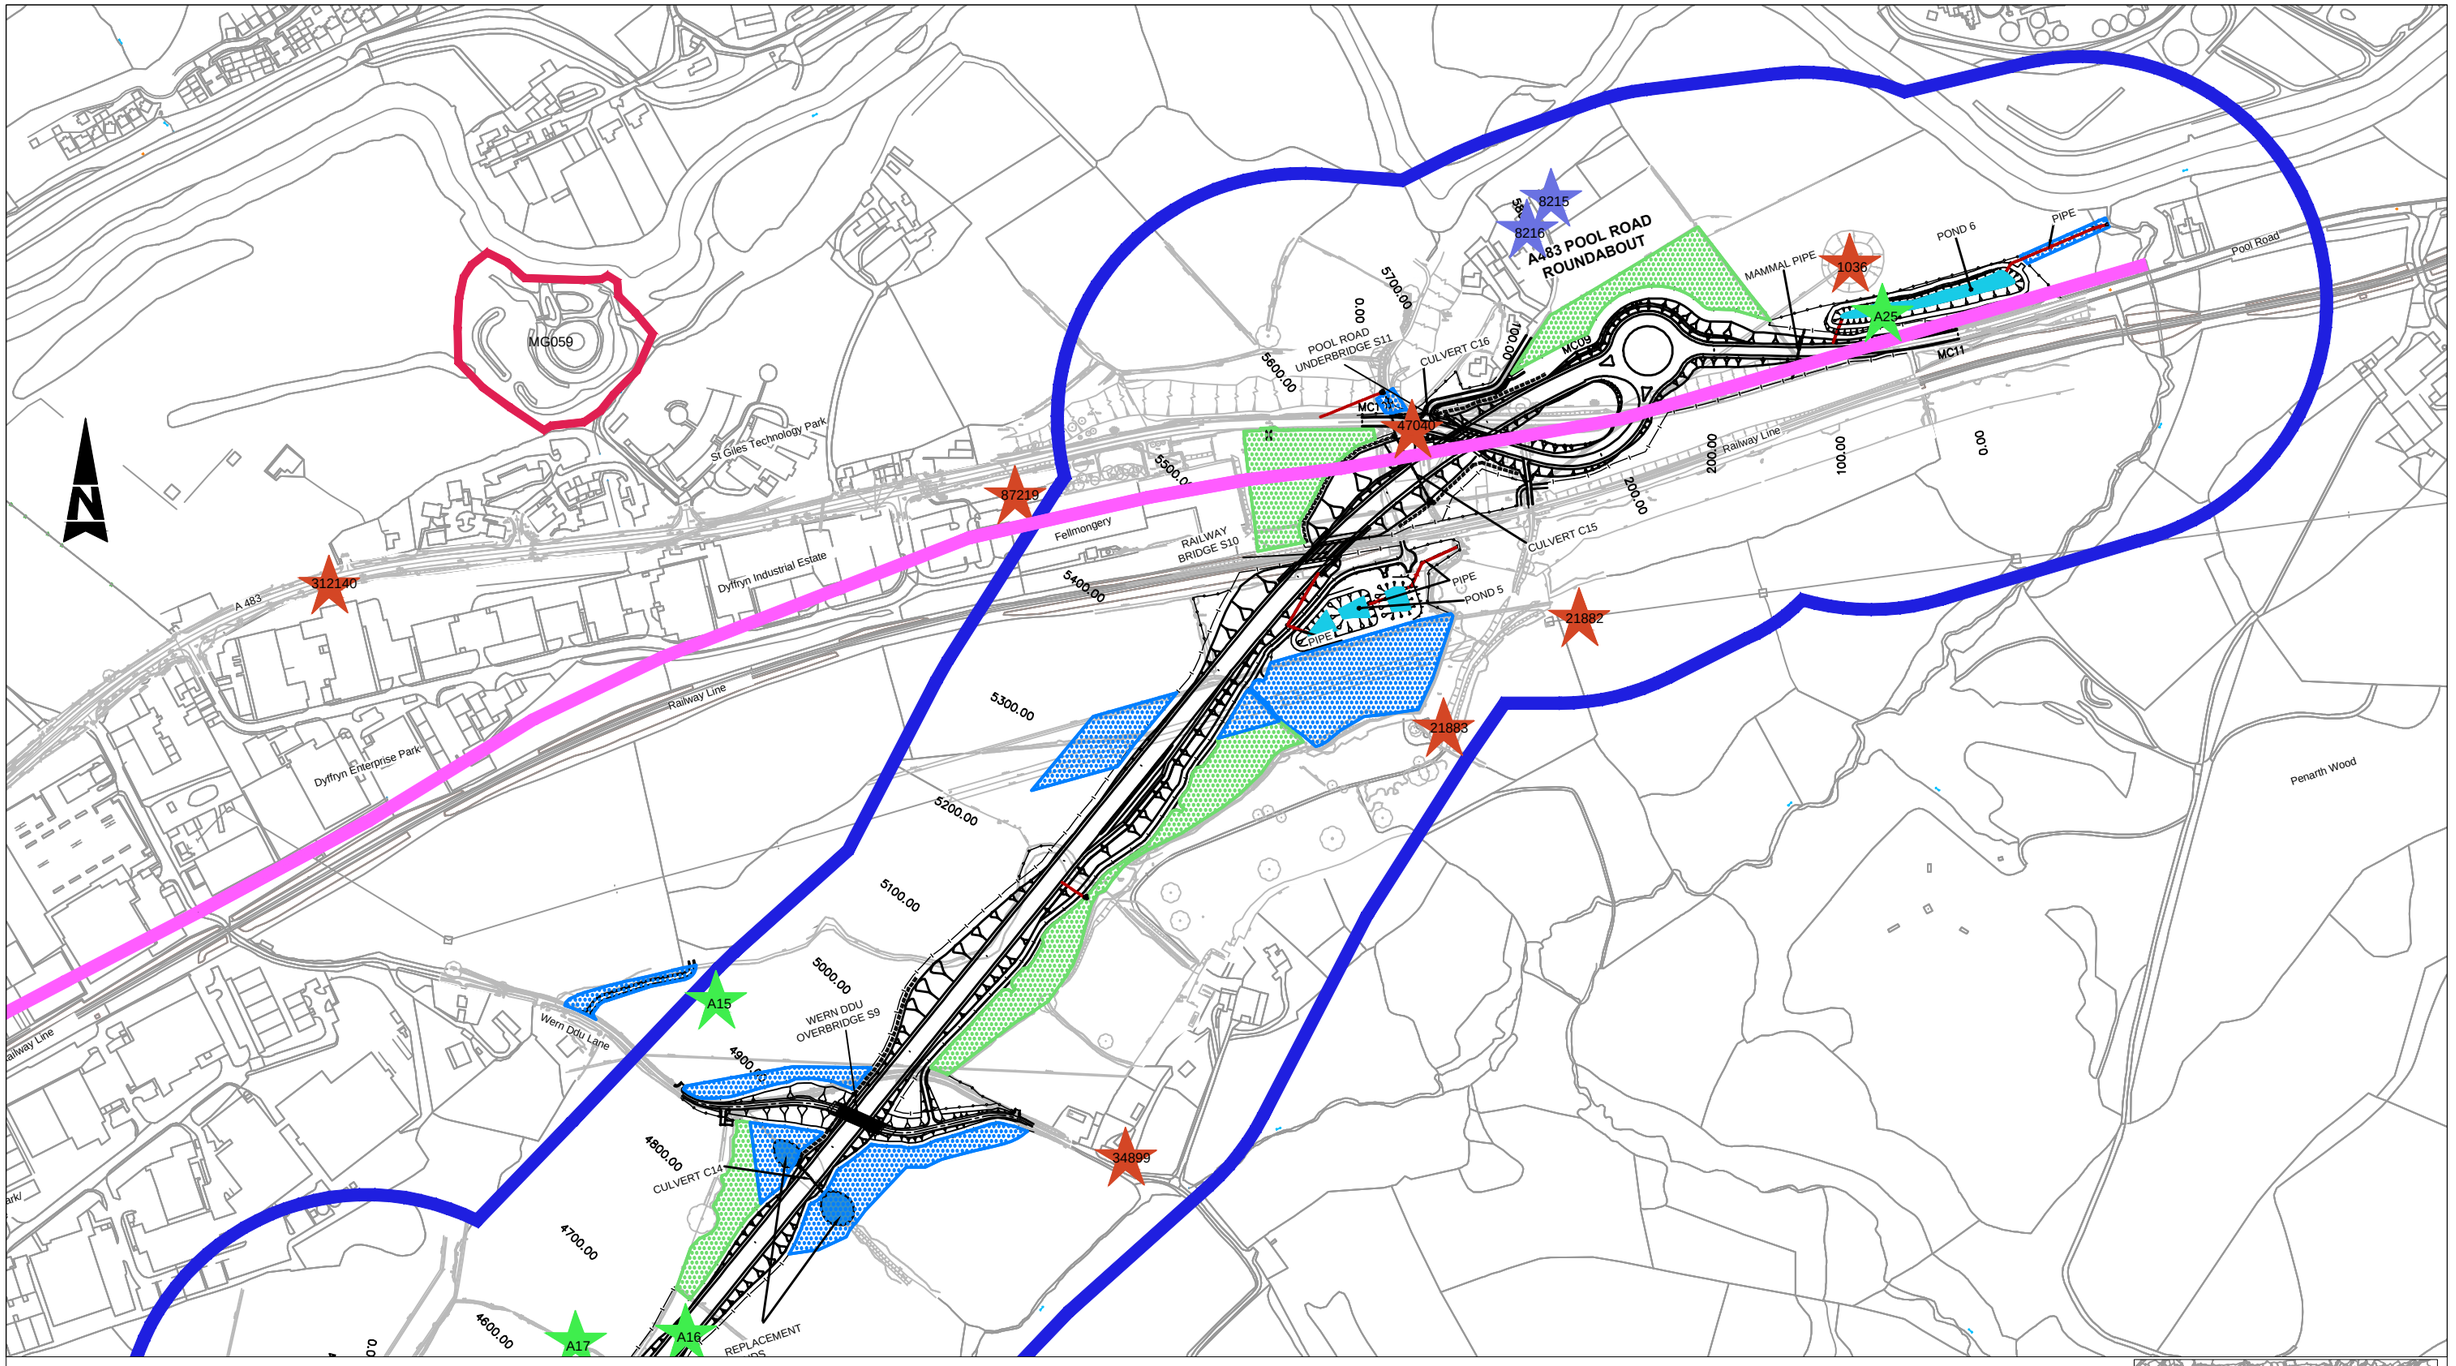

Scheme

Scheduled Ancient Monuments

Listed Buildings

Non-Statutory sites (HER)

Non-Statutory sites (NMR)

Non-Statutory sites (PAS)

Non-Statutory sites (New)


Roman Road

Conservation Area

200m study area

Site Compound & Storage Areas

Re-profiled Areas

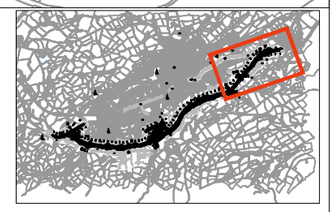

© Crown Copyright and database right 2014. Ordnance Survey 100021874. Welsh Government.
© Hawlfraint a hawliau cronfa ddata'r Goron 2014. Rhif Trwydded yr Arolwg Ordnans 100021874.

Client/Team

Llywodraeth Cymru Welsh Government

GRIFFITHS civil engineering and construction

ATKINS

TACP

CORDEROY

CAPITA


Job Title

A483/A489
Newtown Bypass

Drawing Title

Environmental Statement
Cultural Heritage
Baseline
Sheet 4 of 4

Date	OCT 2014	Drawn by	FS
Scale at A3 1:5,000 / Scale at A1 1:2,500		Checked	AP
Drawing Status	FINAL	Approved	JW
Job No	Figure No	Issue	
60597	6.1d	-	

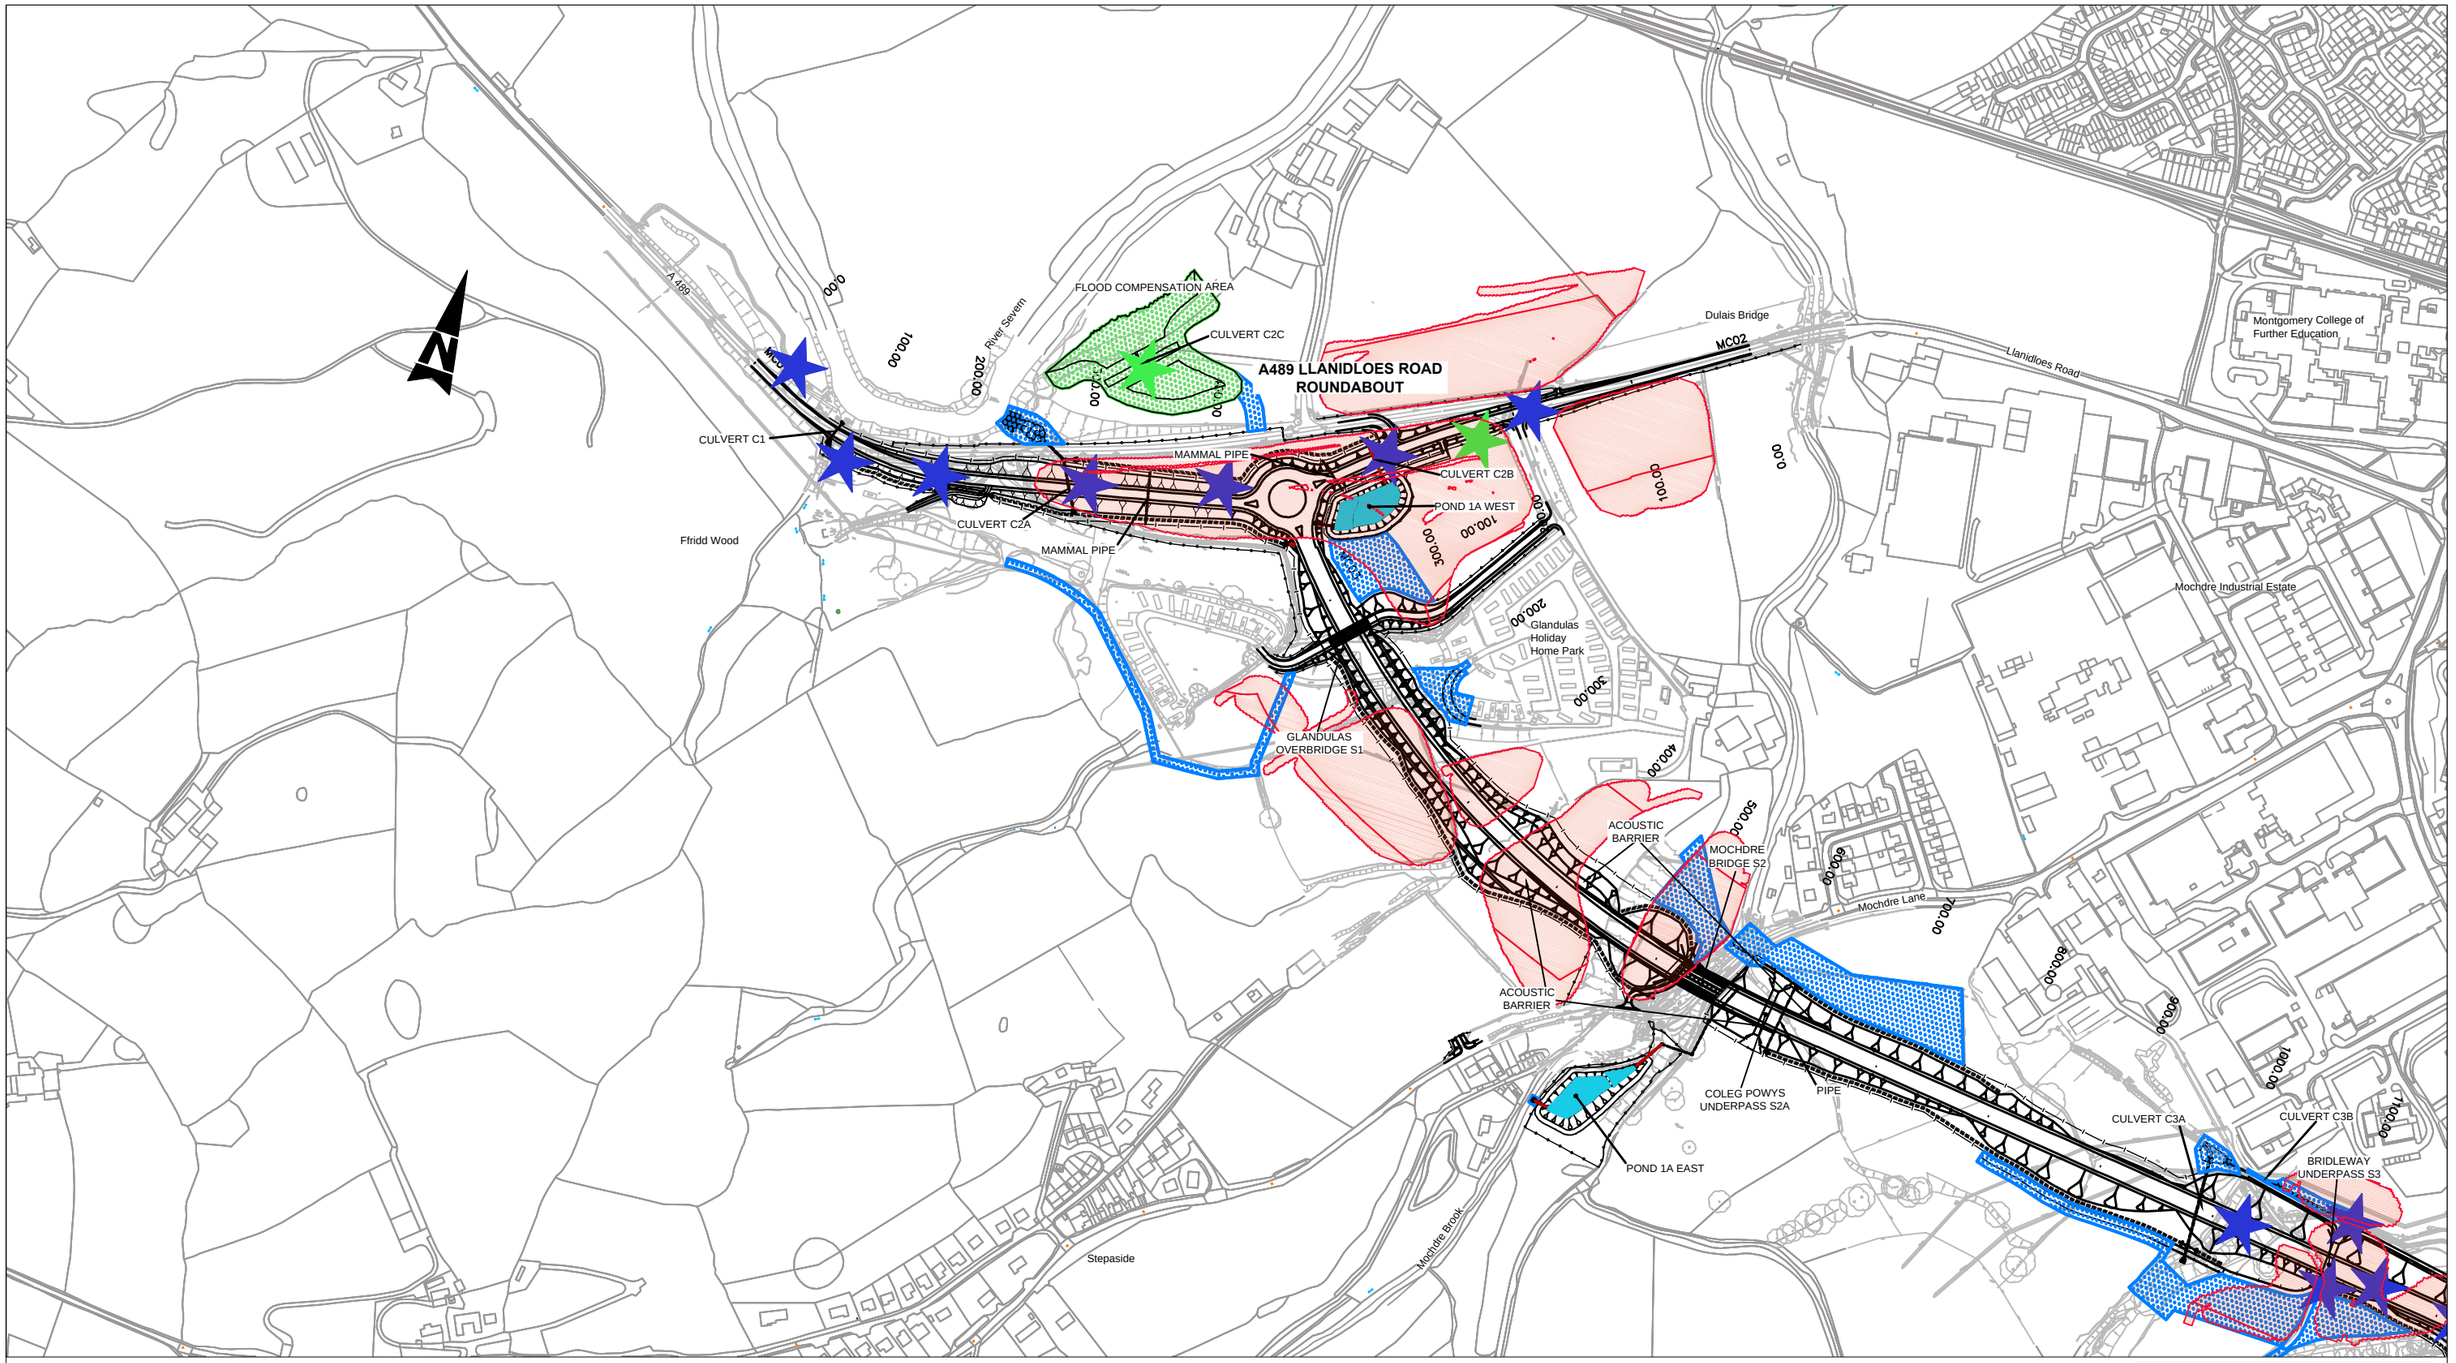

Scheme

Archaeological Watching Brief on Ground Investigation (G.I.)

Archaeological Evaluation Trenches

Site Compound & Storage Areas

Re-profiled Areas

Extent of Geophysical Survey

© Crown Copyright and database right 2014. Ordnance Survey 100021874. Welsh Government.
© Hawlfraint a hawliau cronfa ddata'r Goron 2014. Rhif Trwydded yr Arolwg Ordnans 100021874.

Client/Team

Llywodraeth Cymru
Welsh Government

GRIFFITHS civil engineering and construction
ATKINS
TACP
CORDEROY
CAPITA


Job Title

A483/A489
Newtown Bypass

Drawing Title

Environmental Statement
Cultural Heritage
Field Investigations
Sheet 1 of 4

Date OCT 2014		Drawn by FS	
Scale at A3 1:5,000	Scale at A1 1:2,500	Checked MB	
Drawing Status FINAL		Approved JW	
Job No 60597	Figure No 6.2a	Issue -	

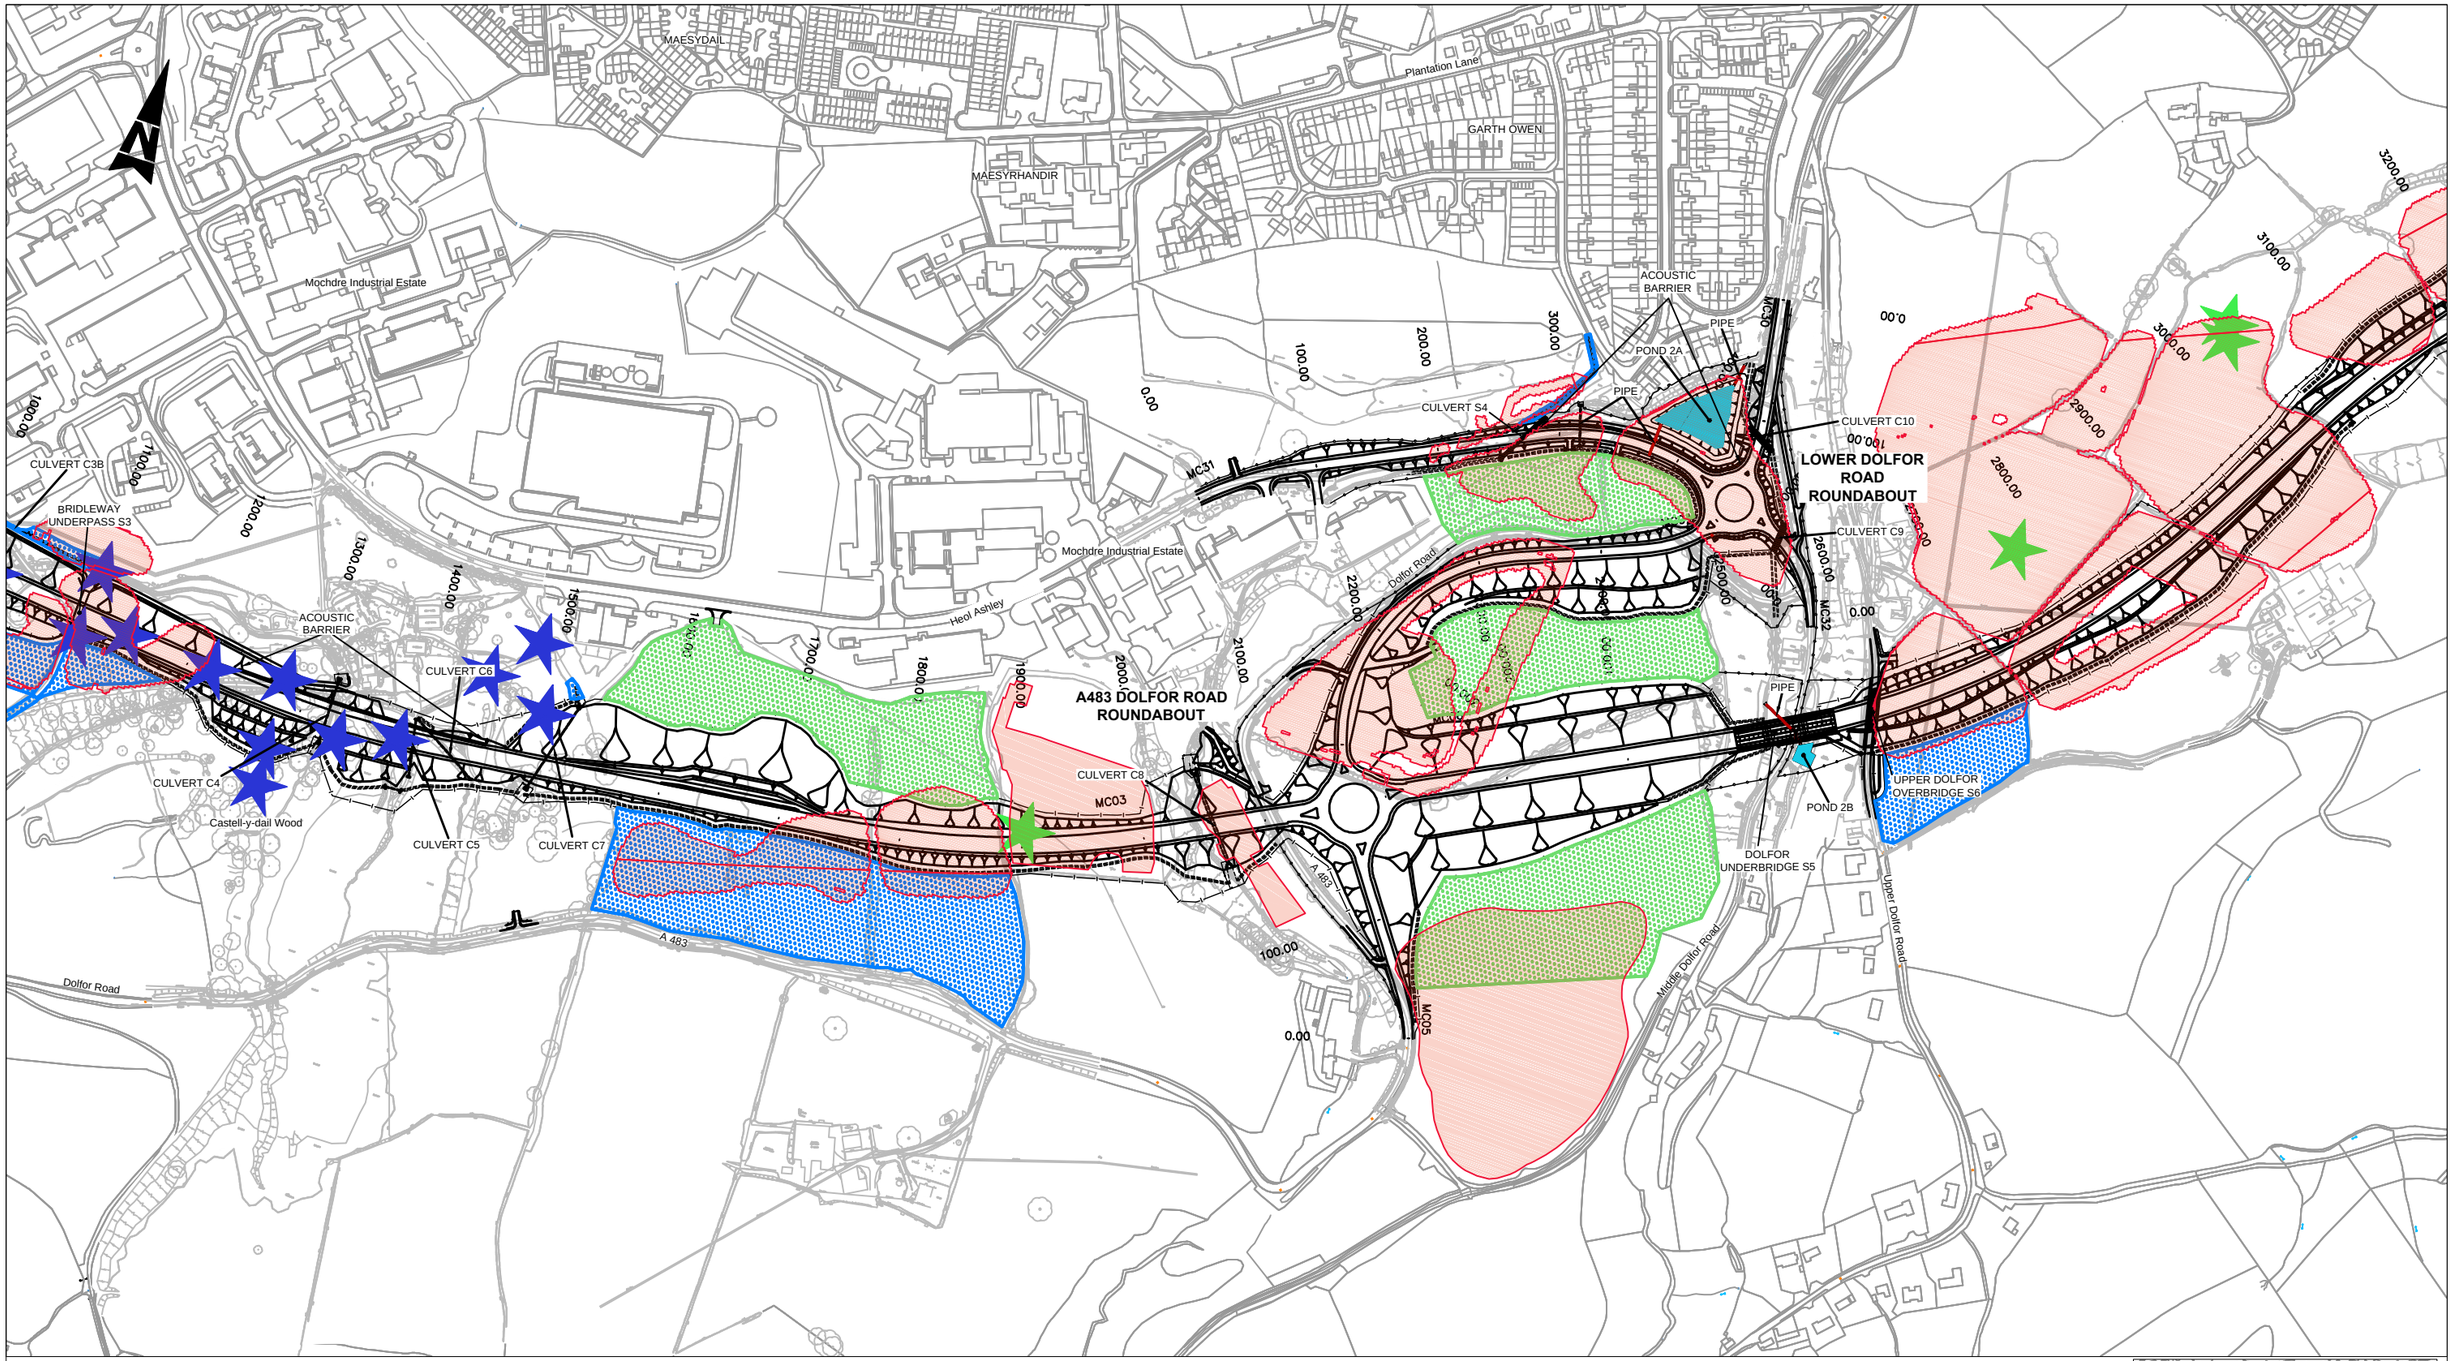

Scheme

Archaeological Watching Brief on Ground Investigation (G .I.)

Archaeological Evaluation Trenches

Site Compound & Storage Areas

Re-profiled Areas

Extent of Geophysical Survey



© Crown Copyright and database right 2014. Ordnance Survey 100021874. Welsh Government.
© Hawlfraint a hawliau cronfa ddata'r Goron 2014. Rhif Trwydded yr Arolwg Ordnans 100021874.

Client/Team

Llywodraeth Cymru
Welsh Government

GRIFFITHS civil engineering and construction
ATKINS
TACP
CORDEROY
CAPITA


Job Title

A483/A489
Newtown Bypass

Drawing Title

Environmental Statement
Cultural Heritage
Field Investigations
Sheet 2 of 4

Date: OCT 2014		Drawn by: FS	
Scale at A3: 1:5,000	Scale at A1: 1:2,500	Checked: MB	
Drawing Status: FINAL		Approved: JW	
Job No: 60597	Figure No: 6.2b	Issue: -	

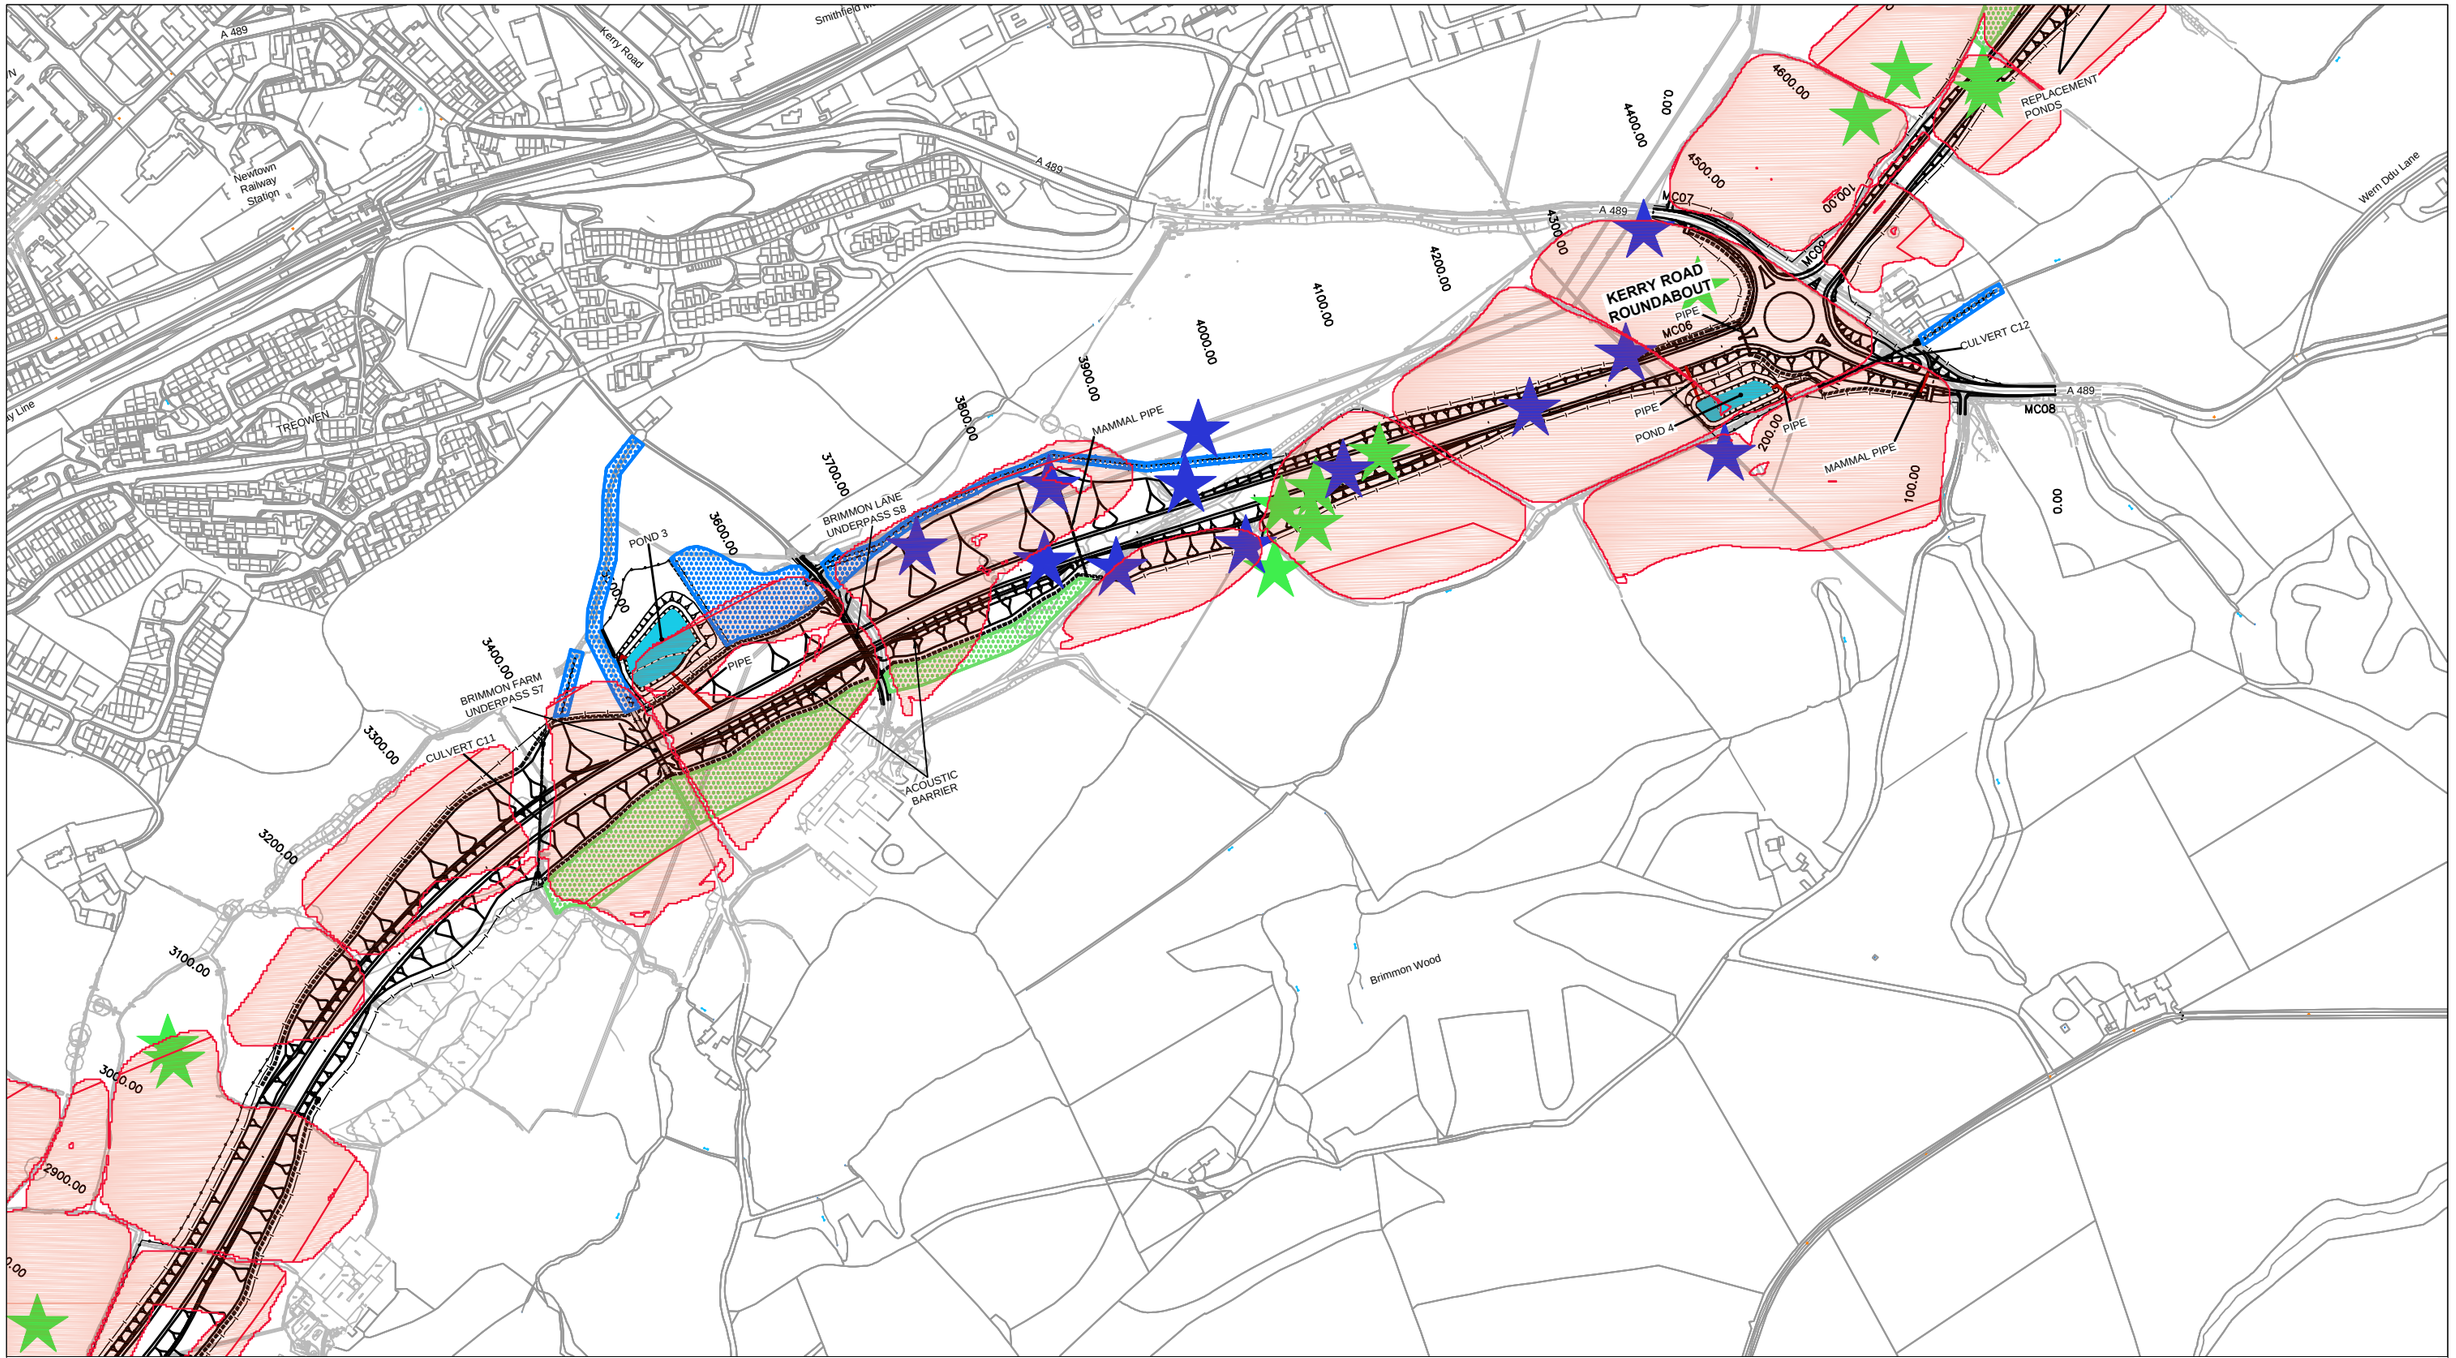

Scheme

Archaeological Watching Brief on Ground Investigation (G.I.)

Archaeological Evaluation Trenches

Site Compound & Storage Areas

Re-profiled Areas

Extent of Geophysical Survey



© Crown Copyright and database right 2014. Ordnance Survey 100021874. Welsh Government.
© Hawlfraint a hawliau cronfa ddata'r Goron 2014. Rhif Trwydded yr Arolwg Ordnans 100021874.

Client/Team

Llywodraeth Cymru
Welsh Government

GRIFFITHS civil engineering and construction
ATKINS
TACP
CORDEROY
CAPITA


Job Title

A483/A489
Newtown Bypass

Drawing Title

Environmental Statement
Cultural Heritage
Field Investigations
Sheet 3 of 4

Date: OCT 2014		Drawn by: FS	
Scale at A3: 1:5,000	Scale at A1: 1:2,500	Checked: AP	
Drawing Status: FINAL		Approved: JW	
Job No: 60597	Figure No: 6.2c	Issue: -	

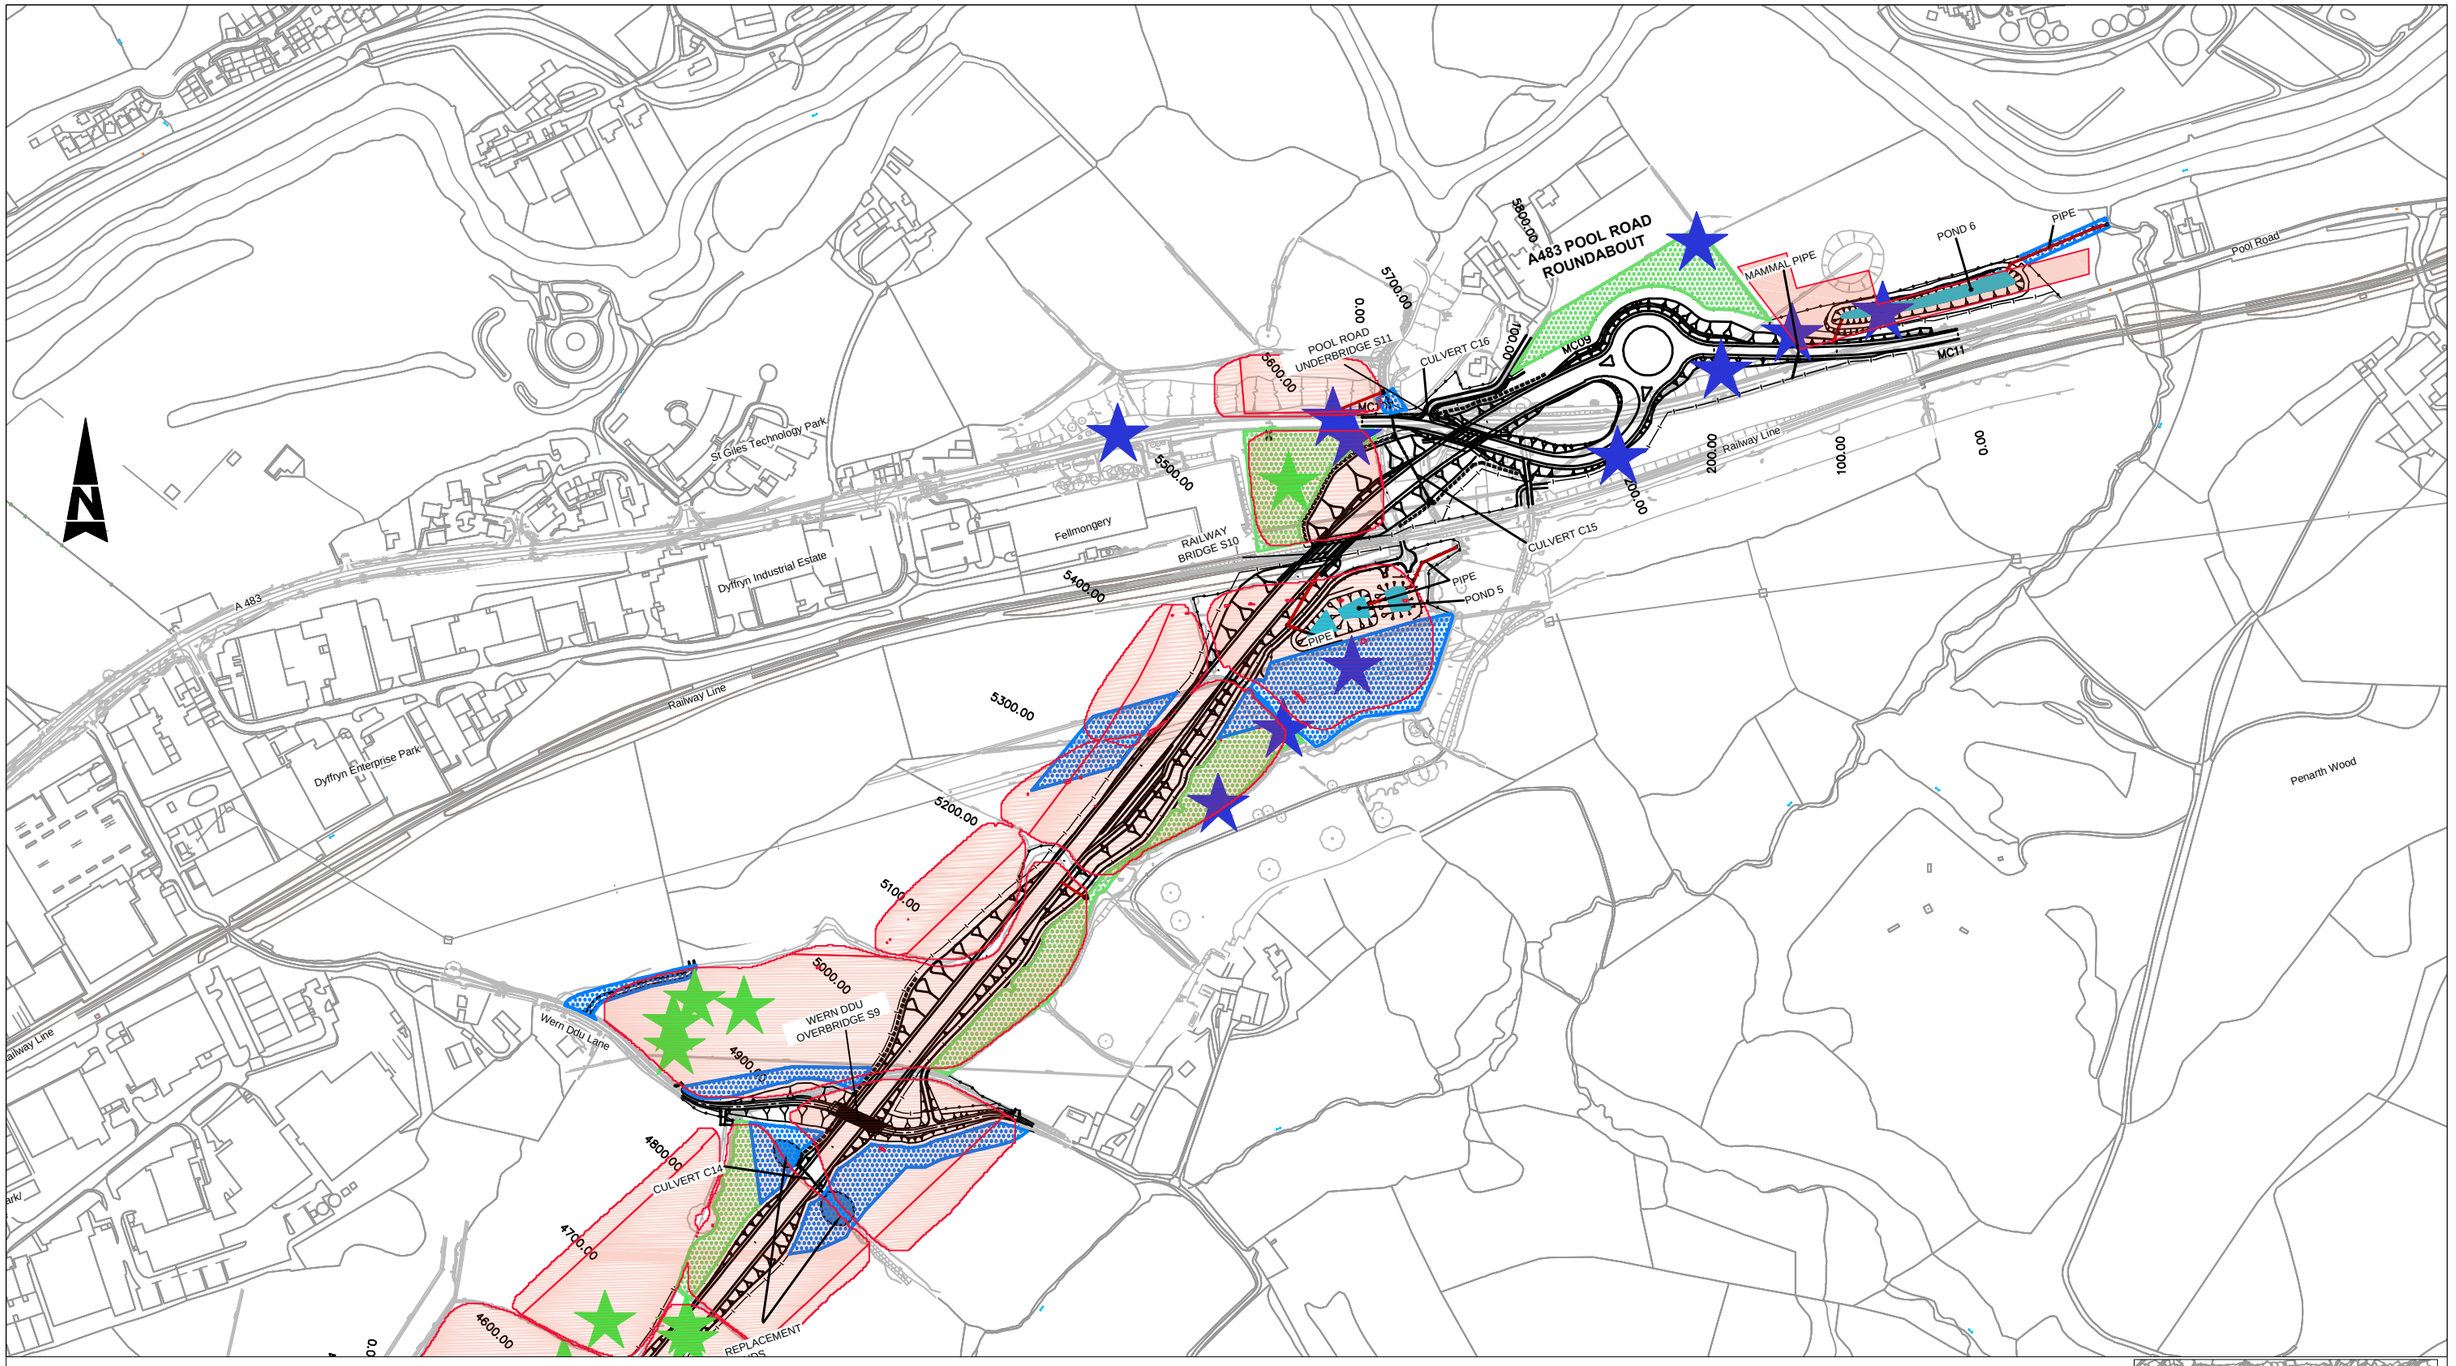

Scheme

Archaeological Watching Brief on Ground Investigation (G.I.)

Archaeological Evaluation Trenches

Site Compound & Storage Areas

Re-profiled Areas

Extent of Geophysical Survey



© Crown Copyright and database right 2014. Ordnance Survey 100021874. Welsh Government.
© Hawlfraint a hawliau cronfa ddata'r Goron 2014. Rhif Trwydded yr Arolwg Ordnans 100021874.

Client/Team

Llywodraeth Cymru Welsh Government

GRIFFITHS civil engineering and construction

ATKINS TACP

CORDEROY CAPITA

Job Title

A483/A489
Newtown Bypass


Drawing Title

Environmental Statement
Cultural Heritage
Field Investigations
Sheet 4 of 4


Date	OCT 2014	Drawn by	FS
Scale at A3 1:5,000 / Scale at A1 1:2,500		Checked	AP
Drawing Status	FINAL	Approved	JW
Job No	Figure No	Issue	
60597	6.2d	-	



View looking North

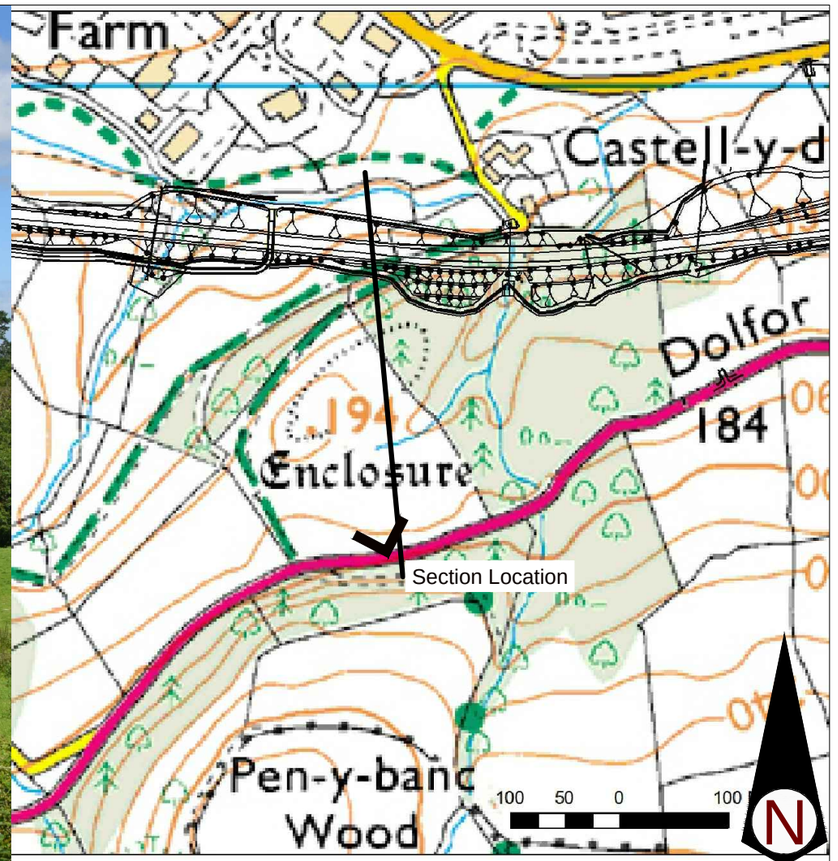

Symbol indicates the location of view point and the direction of view.

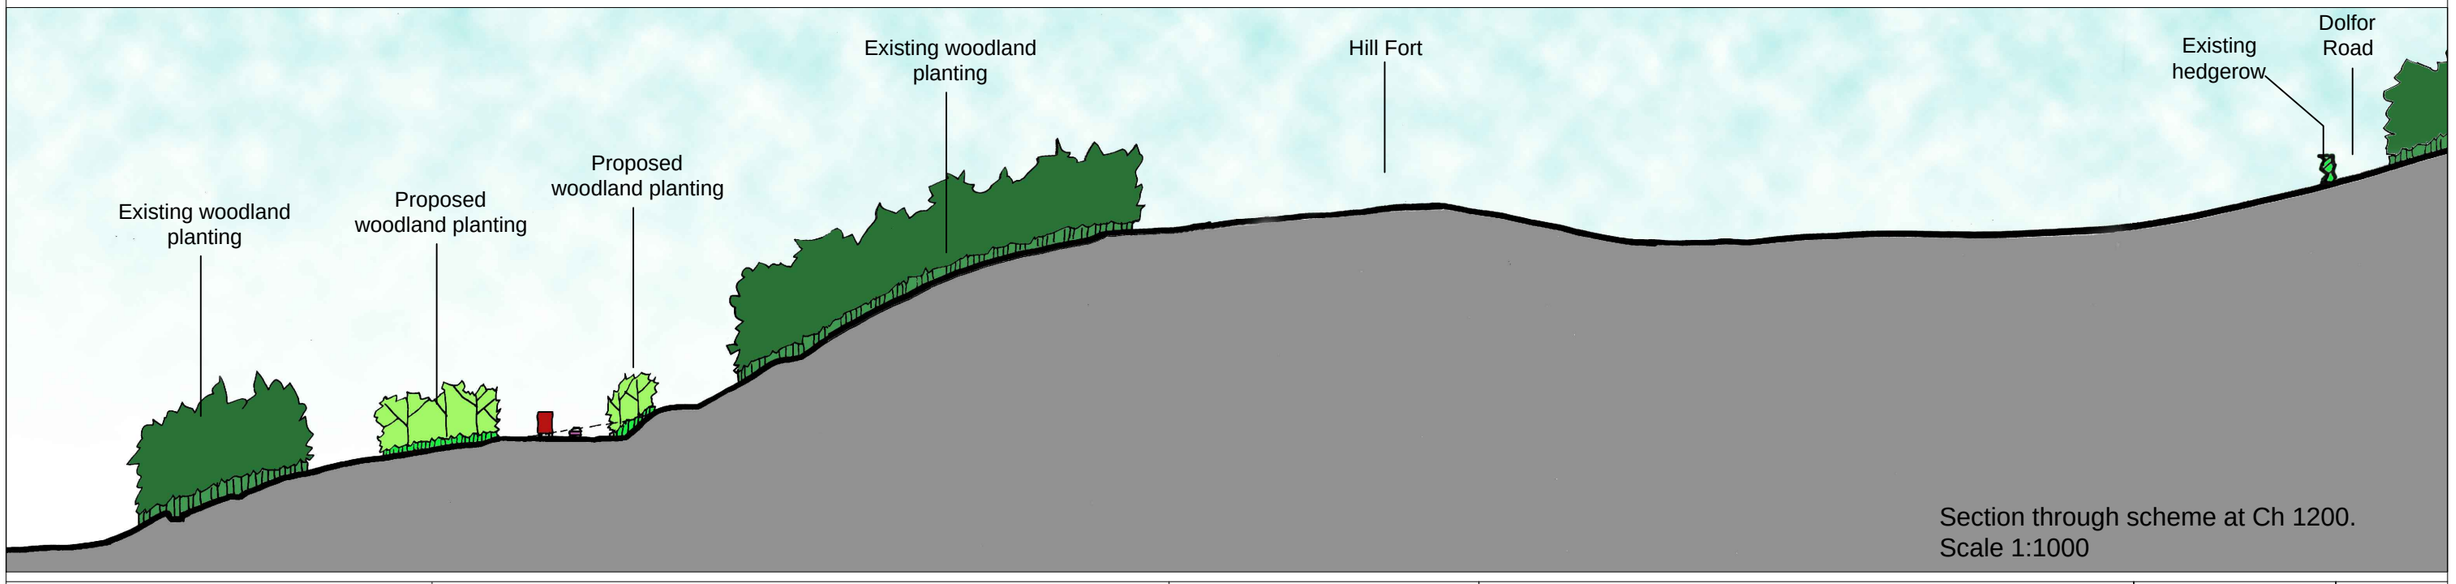

Section through scheme at Ch 1200.
Scale 1:1000

© Crown Copyright and database right 2014. Ordnance Survey 100021874. Welsh Government.
© Hawlfraint a hawliau cronfa ddata'r Goron 2014. Rhif Trwydded yr Arolwg Ordnans 100021874.

Client/Team

Llywodraeth Cymru
Welsh Government

GRIFFITHS civil engineering and construction
ATKINS
TACP
CORDEROY
CAPITA

Job Title

A483/A489
Newtown Bypass

Drawing Title

Environmental Statement
Cultural Heritage
Castell-y-Dail hillfort
Sheet 1 of 1

Date OCT 2014		Drawn by FS	
Scale at A3 Not to Scale		Checked AP	
Drawing Status FINAL		Approved JW	
Job No 60597	Figure No 6.3	Issue -	





View1- looking north west along access track.




View 2- looking north east.

Symbol indicates the location of view point and the direction of view.

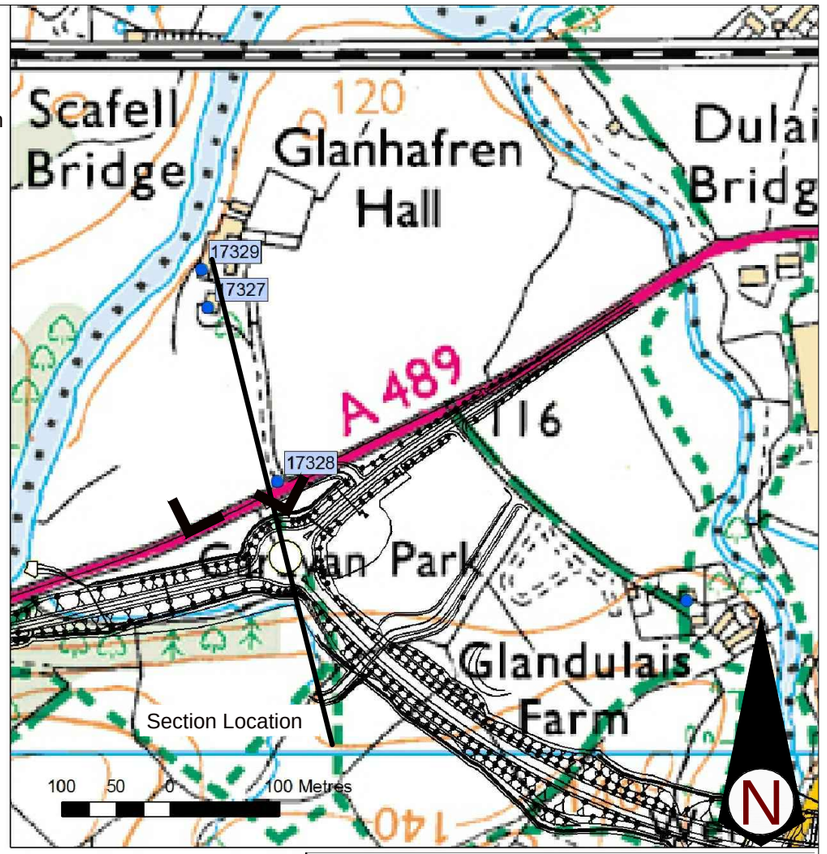

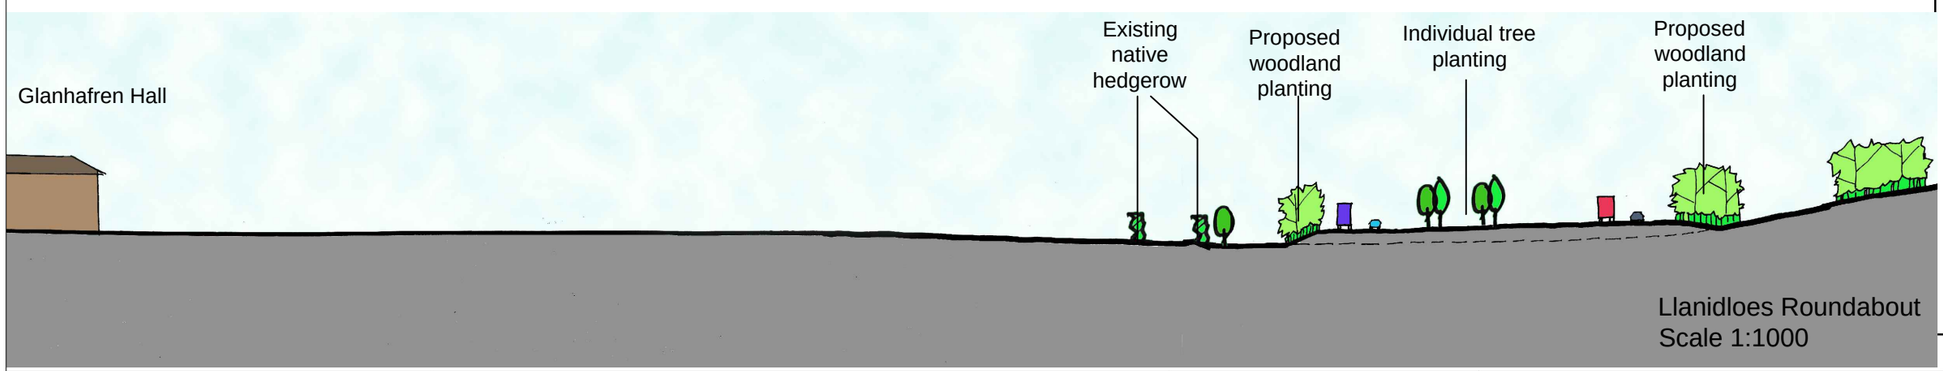

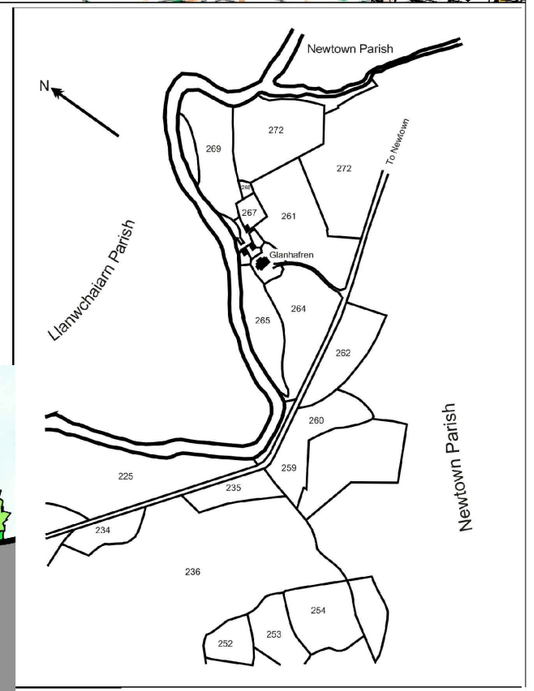

Excerpt from Penstrowed Tithe Map 1840

© Crown Copyright and database right 2014. Ordnance Survey 100021874. Welsh Government.
© Hawlfraint a hawliau cronfa ddata'r Goron 2014. Rhif Trwydded yr Arolwg Ordnans 100021874.

Client/Team

Llywodraeth Cymru
Welsh Government

GRIFFITHS civil engineering and construction
ATKINS
TACP
CORDEROY
CAPITA

Job Title

A483/A489
Newtown Bypass


Drawing Title

Environmental Statement
Cultural Heritage
Glanhafren Hall
Sheet 1 of 1


Date	OCT 2014	Drawn by	FS
Scale at A3	Not to Scale	Checked	AP
Drawing Status	FINAL	Approved	JW
Job No	Figure No	Issue	
60597	6.4	-	



View 1- looking south east towards Castell-y-dail farmhouse and wood.

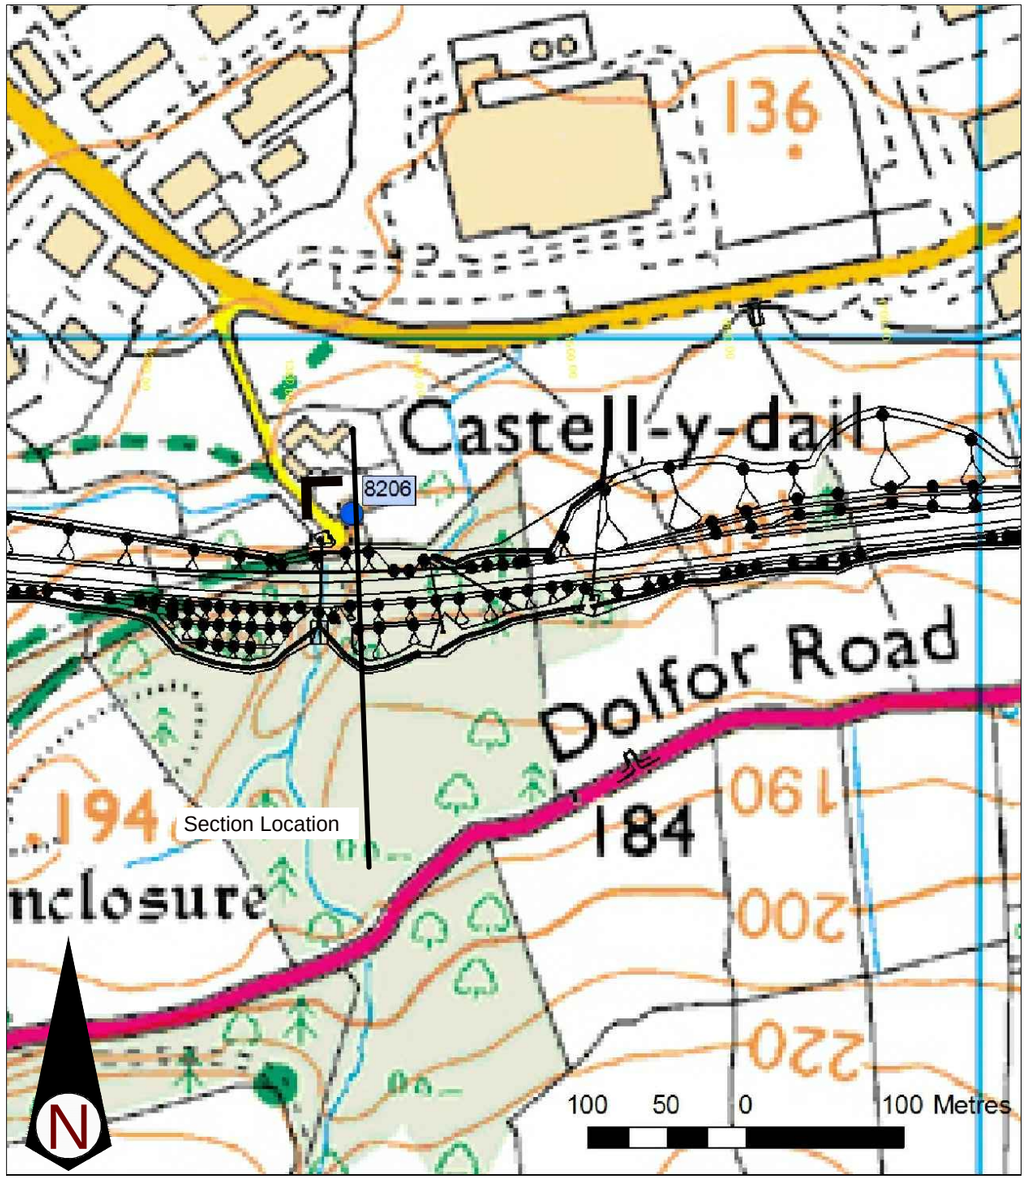

Symbol indicates the location of view point and the direction of view.

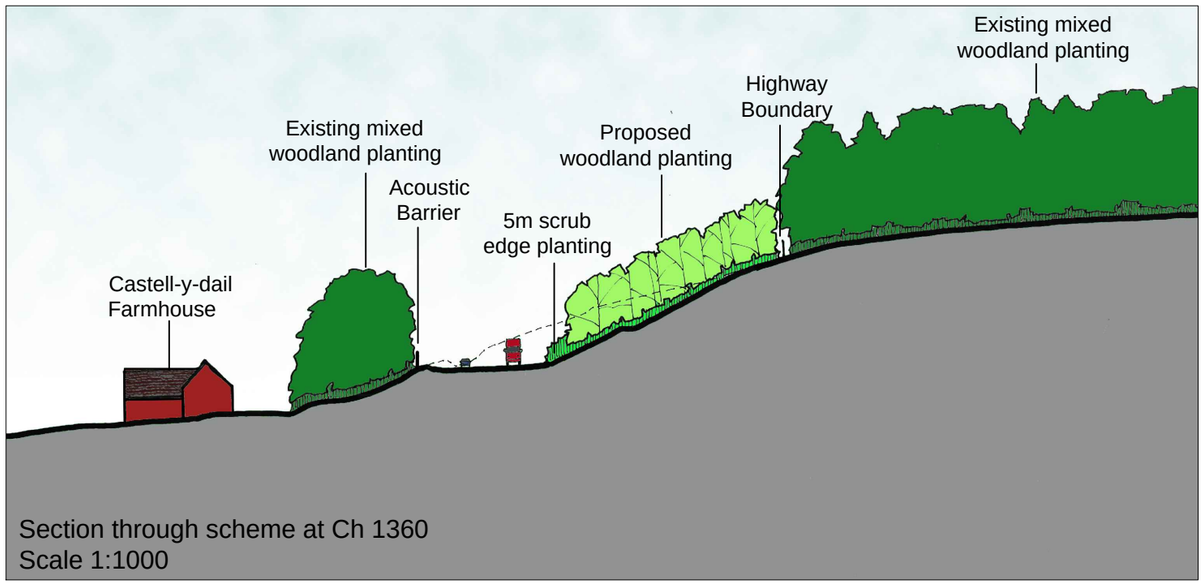

Section through scheme at Ch 1360
Scale 1:1000

© Crown Copyright and database right 2014. Ordnance Survey 100021874. Welsh Government.
© Hawlfraint a hawliau cronfa ddata'r Goron 2014. Rhif Trwydded yr Arolwg Ordnans 100021874.

Client/Team

Llywodraeth Cymru
Welsh Government

GRIFFITHS civil engineering and construction
ATKINS
TACP
CORDEROY
CAPITA

Job Title

A483/A489
Newtown Bypass


Drawing Title

Environmental Statement
Cultural Heritage
Castell-y-dail Farmhouse
Sheet 1 of 1


Date OCT 2014		Drawn by FS	
Scale at A3 Not to Scale		Checked AP	
Drawing Status FINAL		Approved JW	
Job No 60597	Figure No 6.5		Issue -



View looking north west

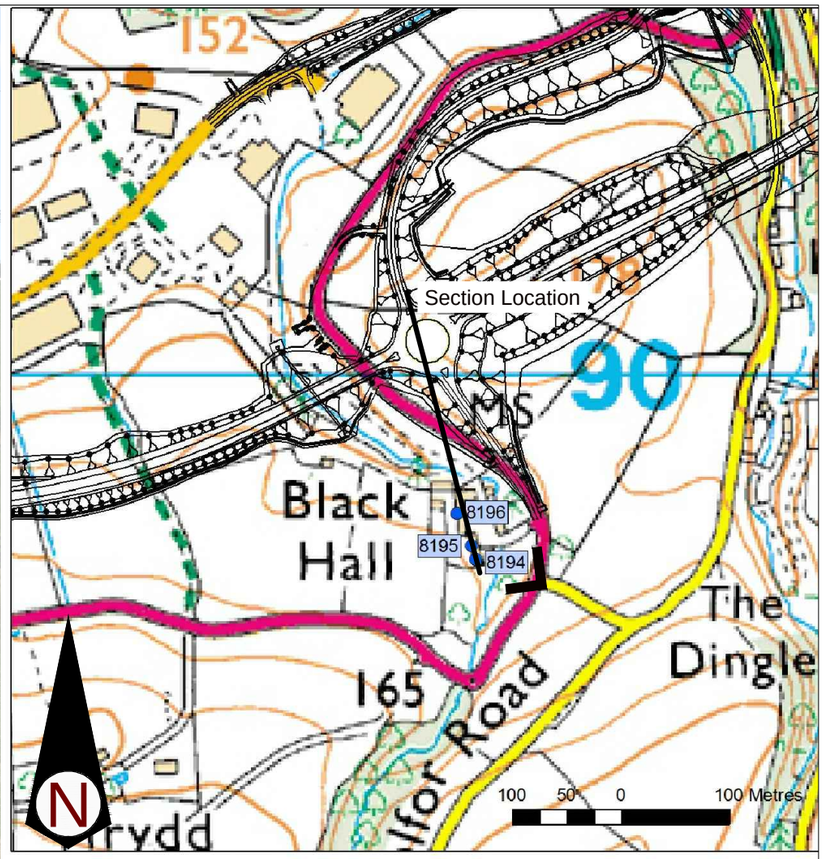

Symbol indicates the location of view point and the direction of view.

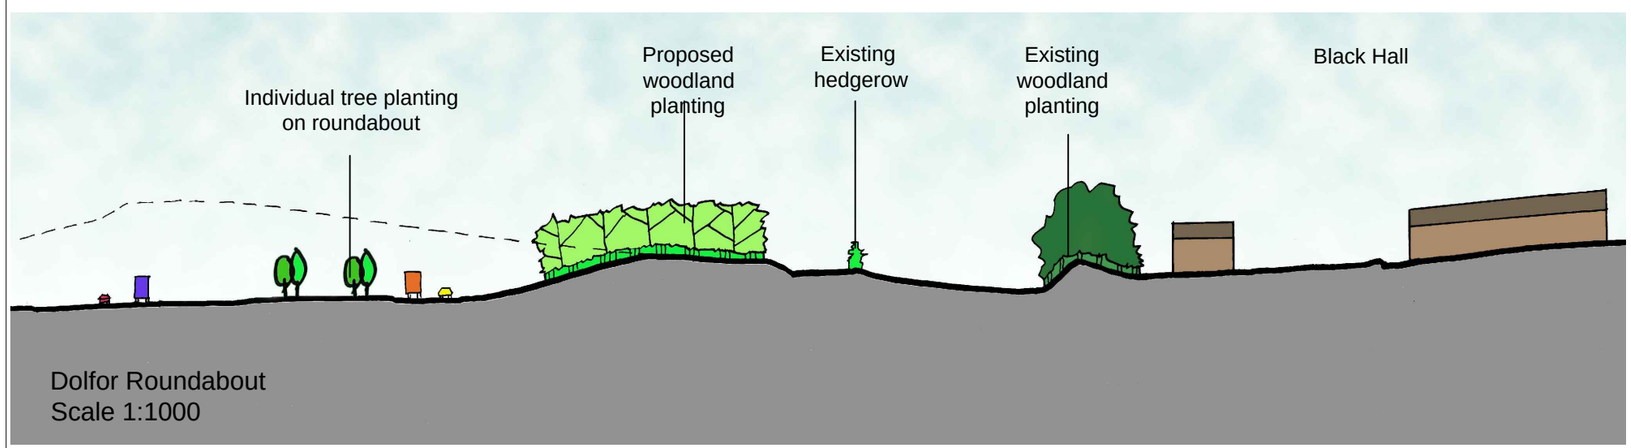

© Crown Copyright and database right 2014. Ordnance Survey 100021874. Welsh Government.
© Hawlfraint a hawliau cronfa ddata'r Goron 2014. Rhif Trwydded yr Arolwg Ordnans 100021874.

Client/Team

Llywodraeth Cymru
Welsh Government

GRIFFITHS civil engineering and construction
ATKINS
TACP
CORDEROY
CAPITA

Job Title

A483/A489
Newtown Bypass

Drawing Title

Environmental Statement
Cultural Heritage
Black Hall
Sheet 1 of 1

Date	OCT 2014	Drawn by	FS
Scale at A3	Not to Scale	Checked	AP
Drawing Status	FINAL	Approved	JW
Job No	Figure No	Issue	
60597	6.6	-	