


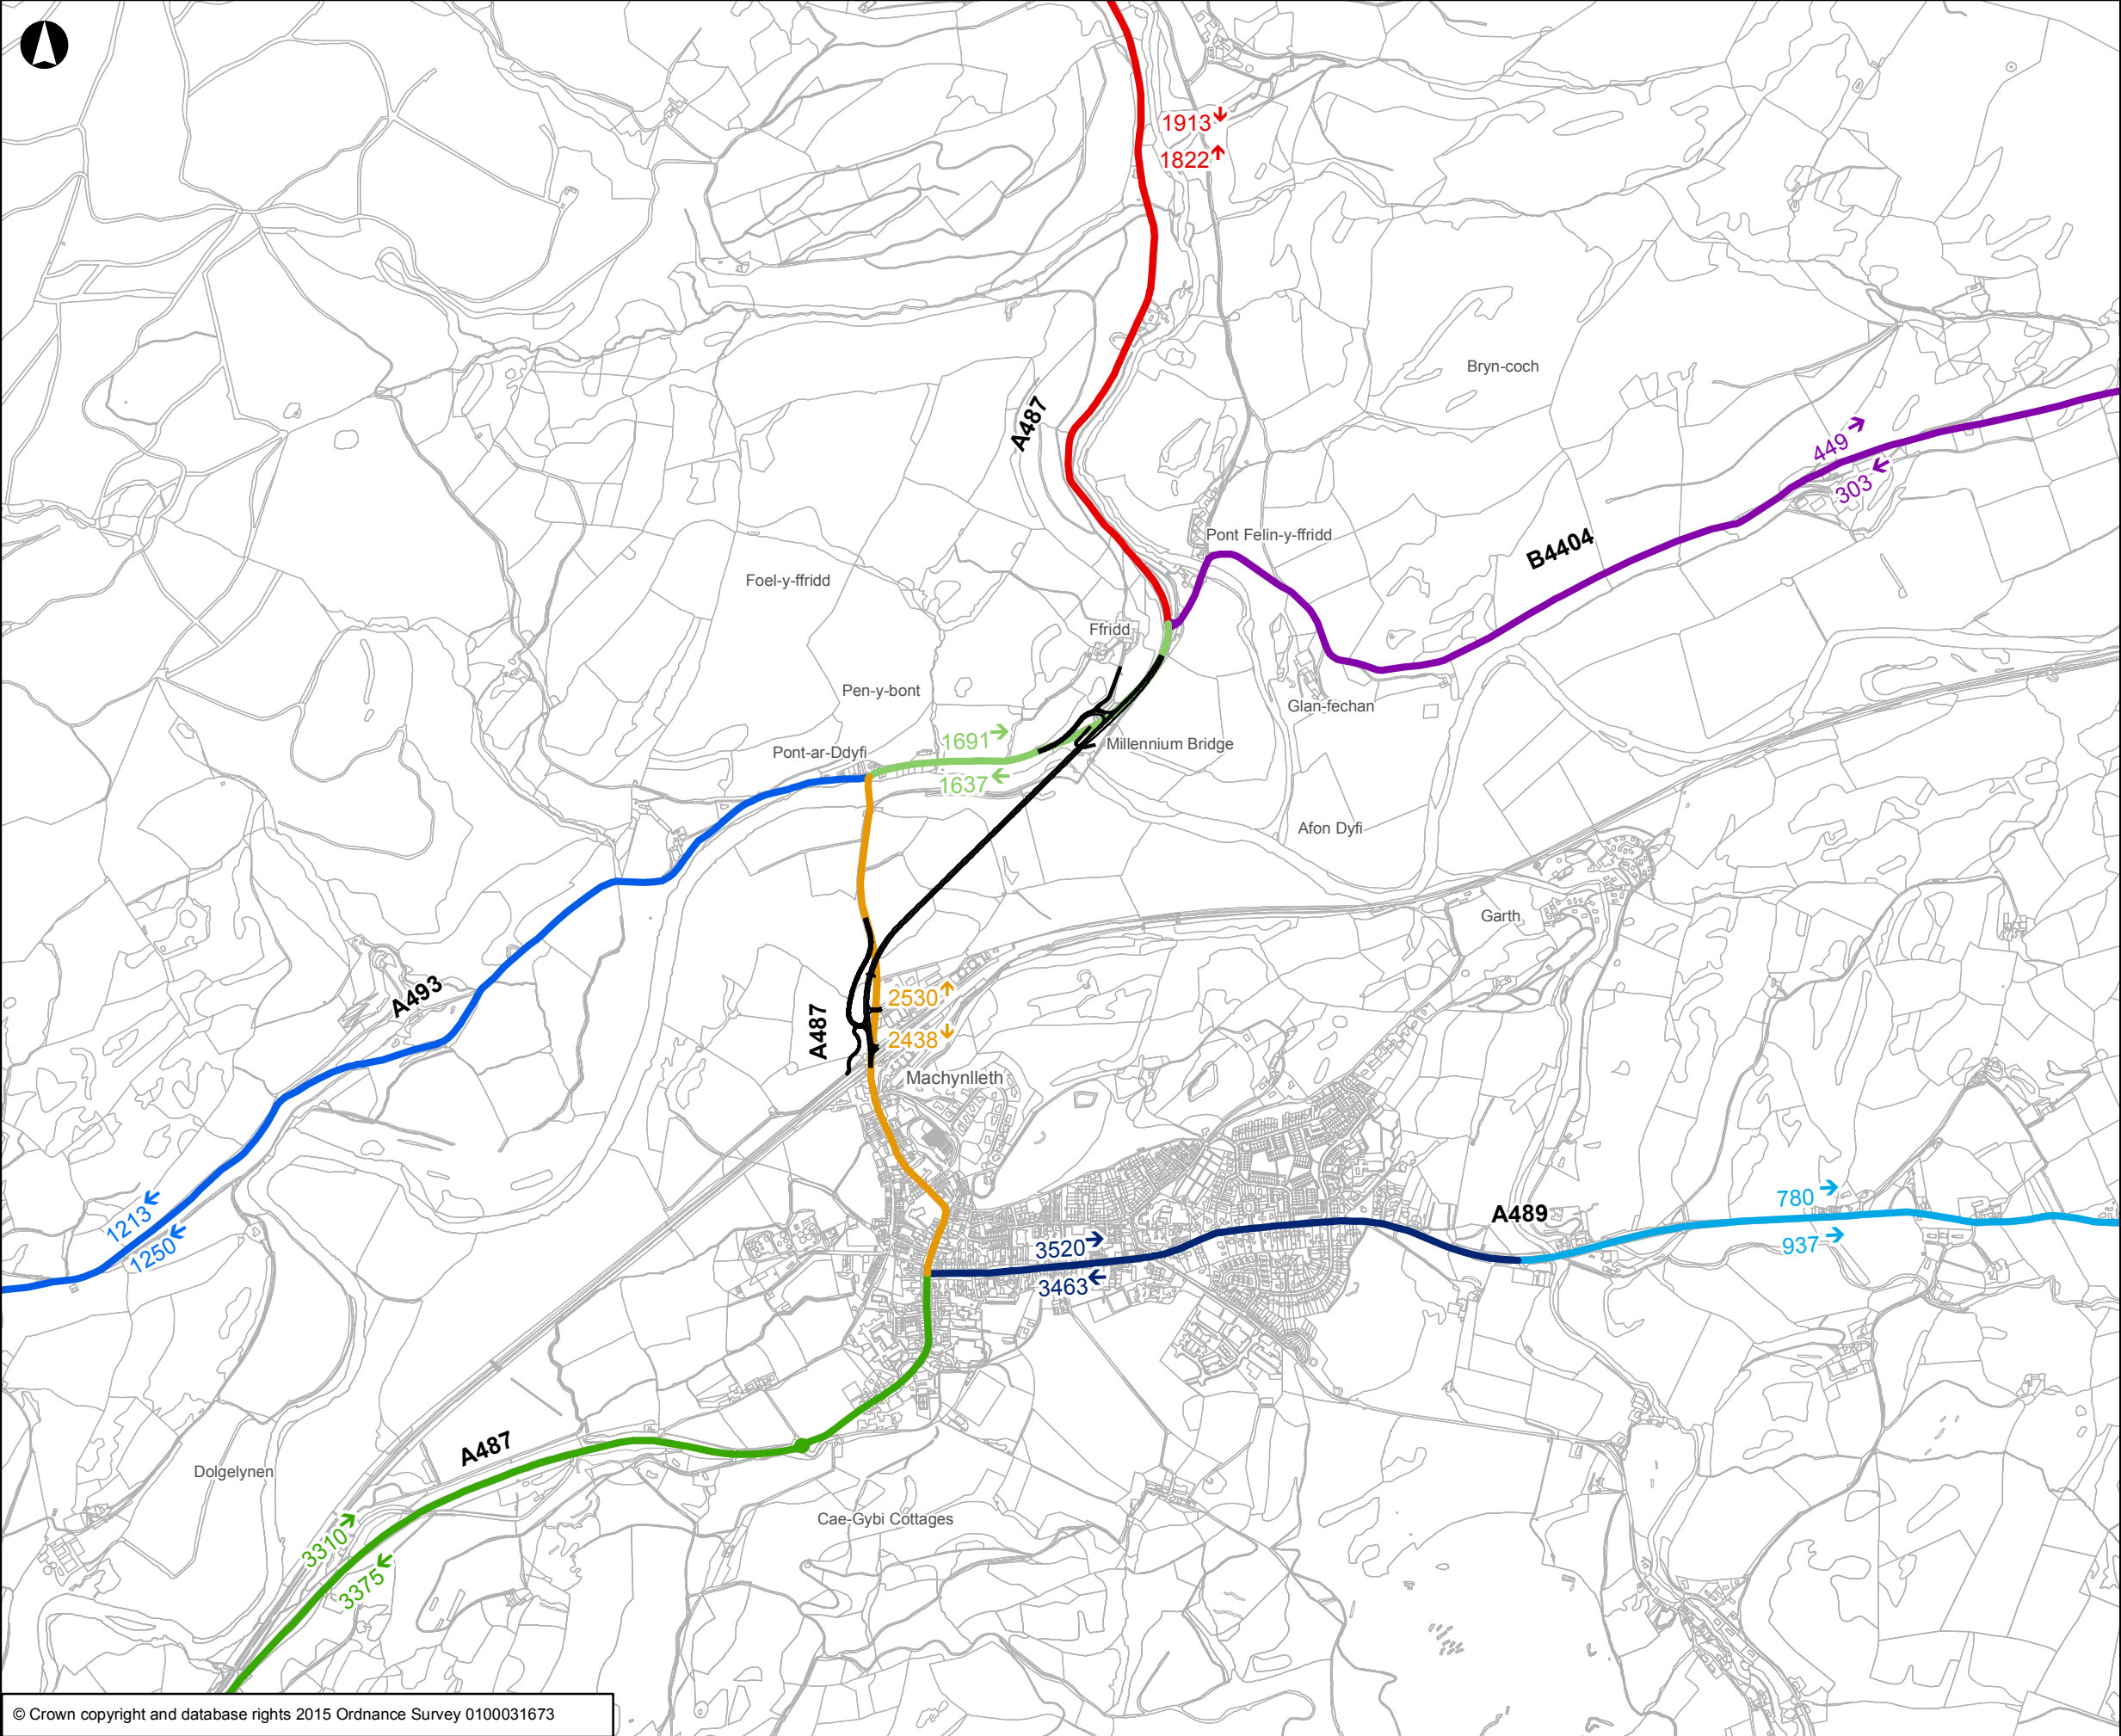

Legend

- Proposed Scheme
- Traffic Flow Sections

0 205 410 820 Metres

P02	22/08/17	AH	TR	PW
-----	----------	----	----	----

Rev	Date	By	Chkd	Appd
-----	------	----	------	------

ARUP **GRIFFITHS**
civil engineering and construction

WHS

Blythe Gate Blythe Valley Park
Solihull B90 8AE
Tel +44 121 213 3000 Fax +44 121 213 3001
www.arup.com

Client


Llywodraeth Cymru
Welsh Government

Project Title

A487 New Dyfi Bridge

Drawing Title

**Figure 1.5
Traffic Flows - Do Minimum (2019)**

Scale at A3 **1:15,000**

Role **Specialist Designer - Environmental**

Suitability **S0 - Initial non-contractual**

Arup Job No 244562-00	Rev P02
---------------------------------	-------------------

Name
900237-ARP-ZZ-ZZ-DR-YE-00002