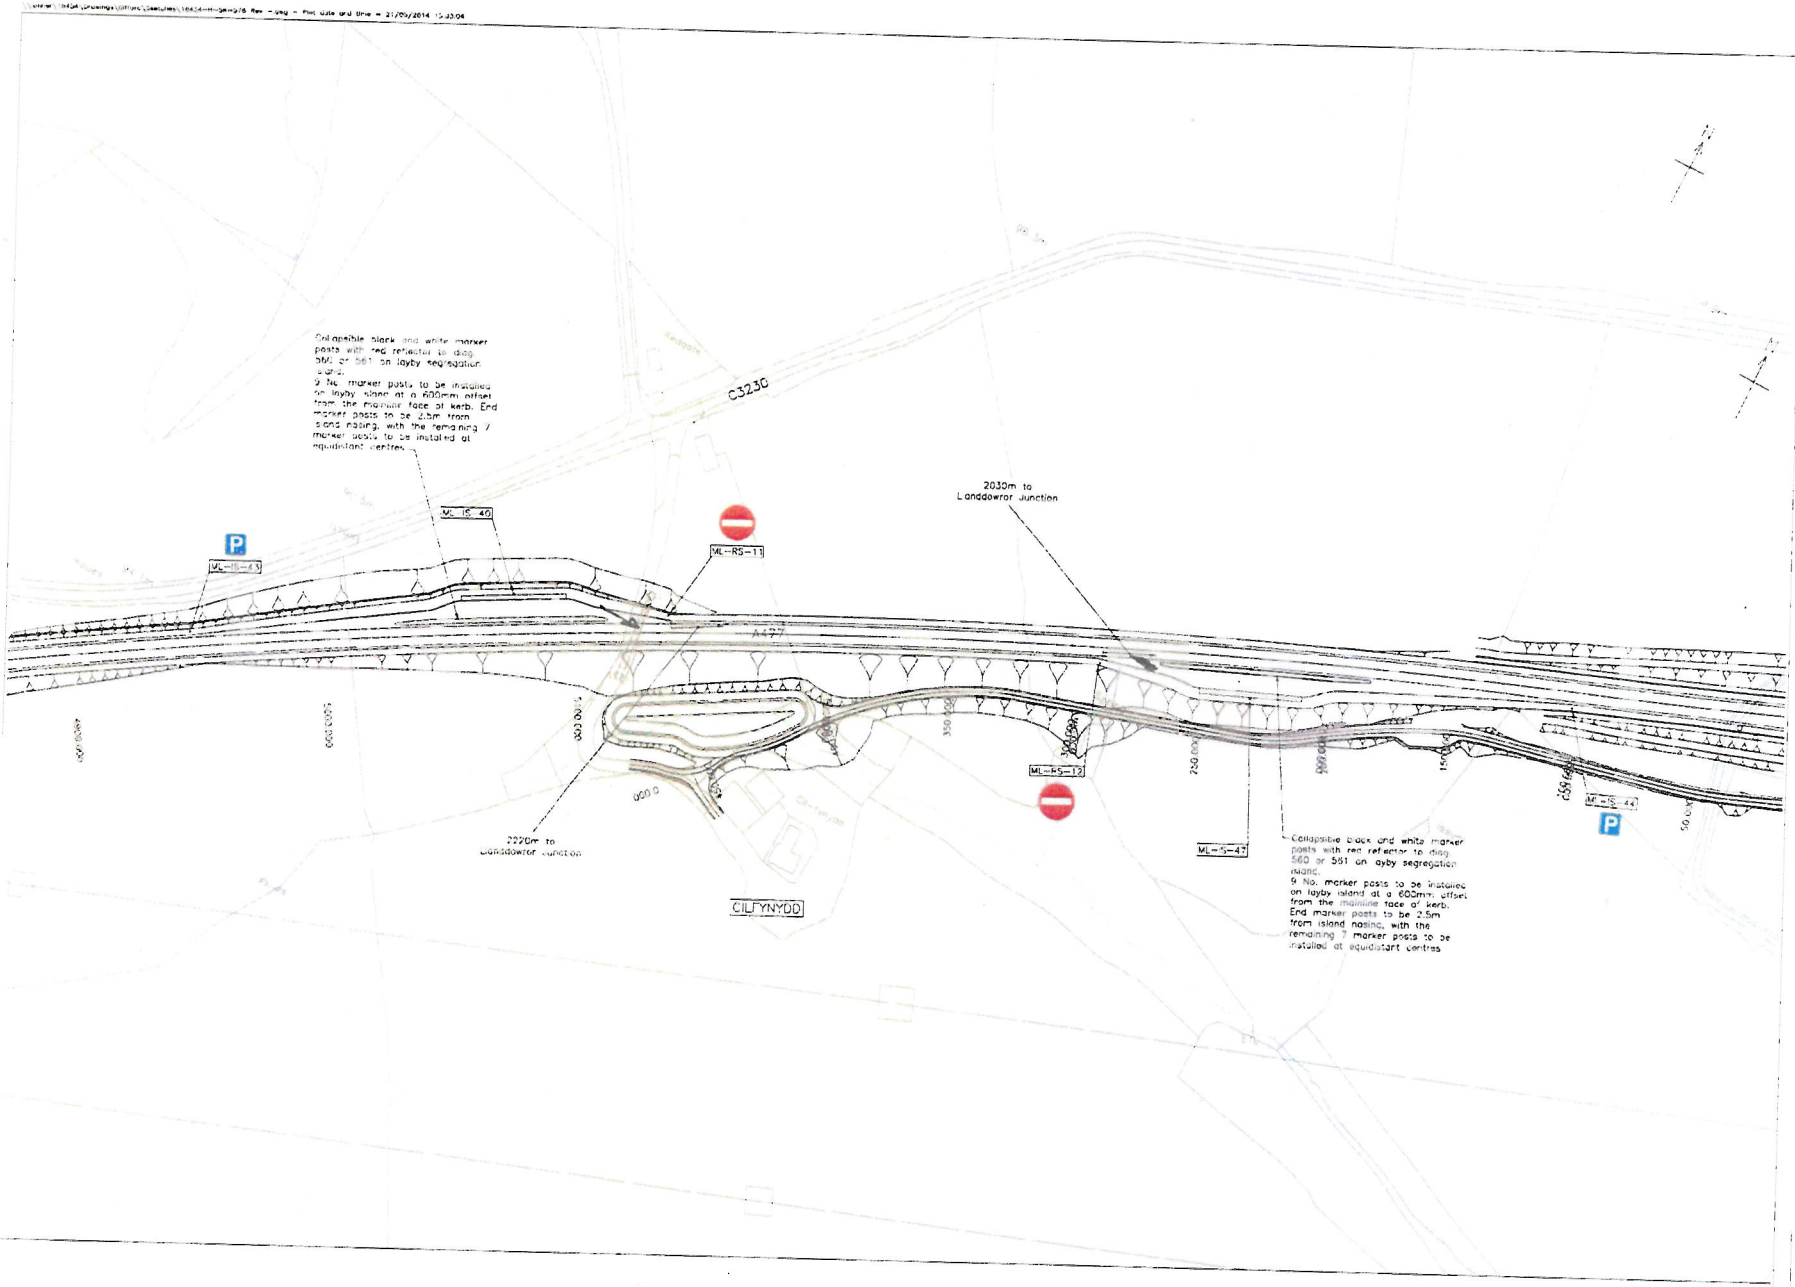

NOTES

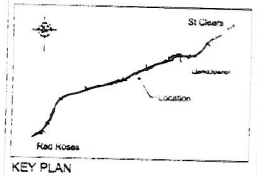

KEY PLAN
1:100,000

1. This drawing should be read in relation to subject of the Title. Other information shown on drawing is to be considered indicative only. Reference should be made to appropriate drawing series for other information. Do not scale from this drawing.
2. All dimensions are in millimetres unless stated otherwise.
3. Do not scale from this drawing.

Reproduced by permission of Ordnance Survey on behalf of HMSO. © Crown copyright and database right (2014). All rights reserved.
Welsh Government, Licence number 100017916.

Atgynhyrchwyd gan ganiatâd yr Arolwg Ordnans ar ran Reolwr Llyfrau El Maiestydd, © Hawlfraint y Goron a hawl gronfa ddata 2014. Sedwir pob hawl.
Llywodraeth Cymru, Rhif trwydded 100017916.

Client
Llywodraeth Cymru
Welsh Government

Project
A477 ST CLEARS TO RED ROSES IMPROVEMENT

Hyder
SRB Civil Engineering Limited
ROADBRIDGE
RAMBOLL
SISK

Design Office:
20 Nicholas Drive
Llanelli
CH1 2NX
Tel: 01244 311820
Fax: 01244 314660
www.roadbridge.co.uk

Drawing Title
A477
LAYBY 'NO ENTRY' SIGNAGE ORDERS LOCATION PLAN

Rev	Date	Drawn	Checked	Approved	Description
-	14.05.14	BAH	KS	KS	FOR INFORMATION

Scale (at A1): 1:1,000
Date: May 2014
Drawn: BAH
Drg. no: 16454/H/SK/578
Rev: -

0 5 10 20 50 100mm NATURAL SCALE

ORIGINAL DRAWING SIZE A1