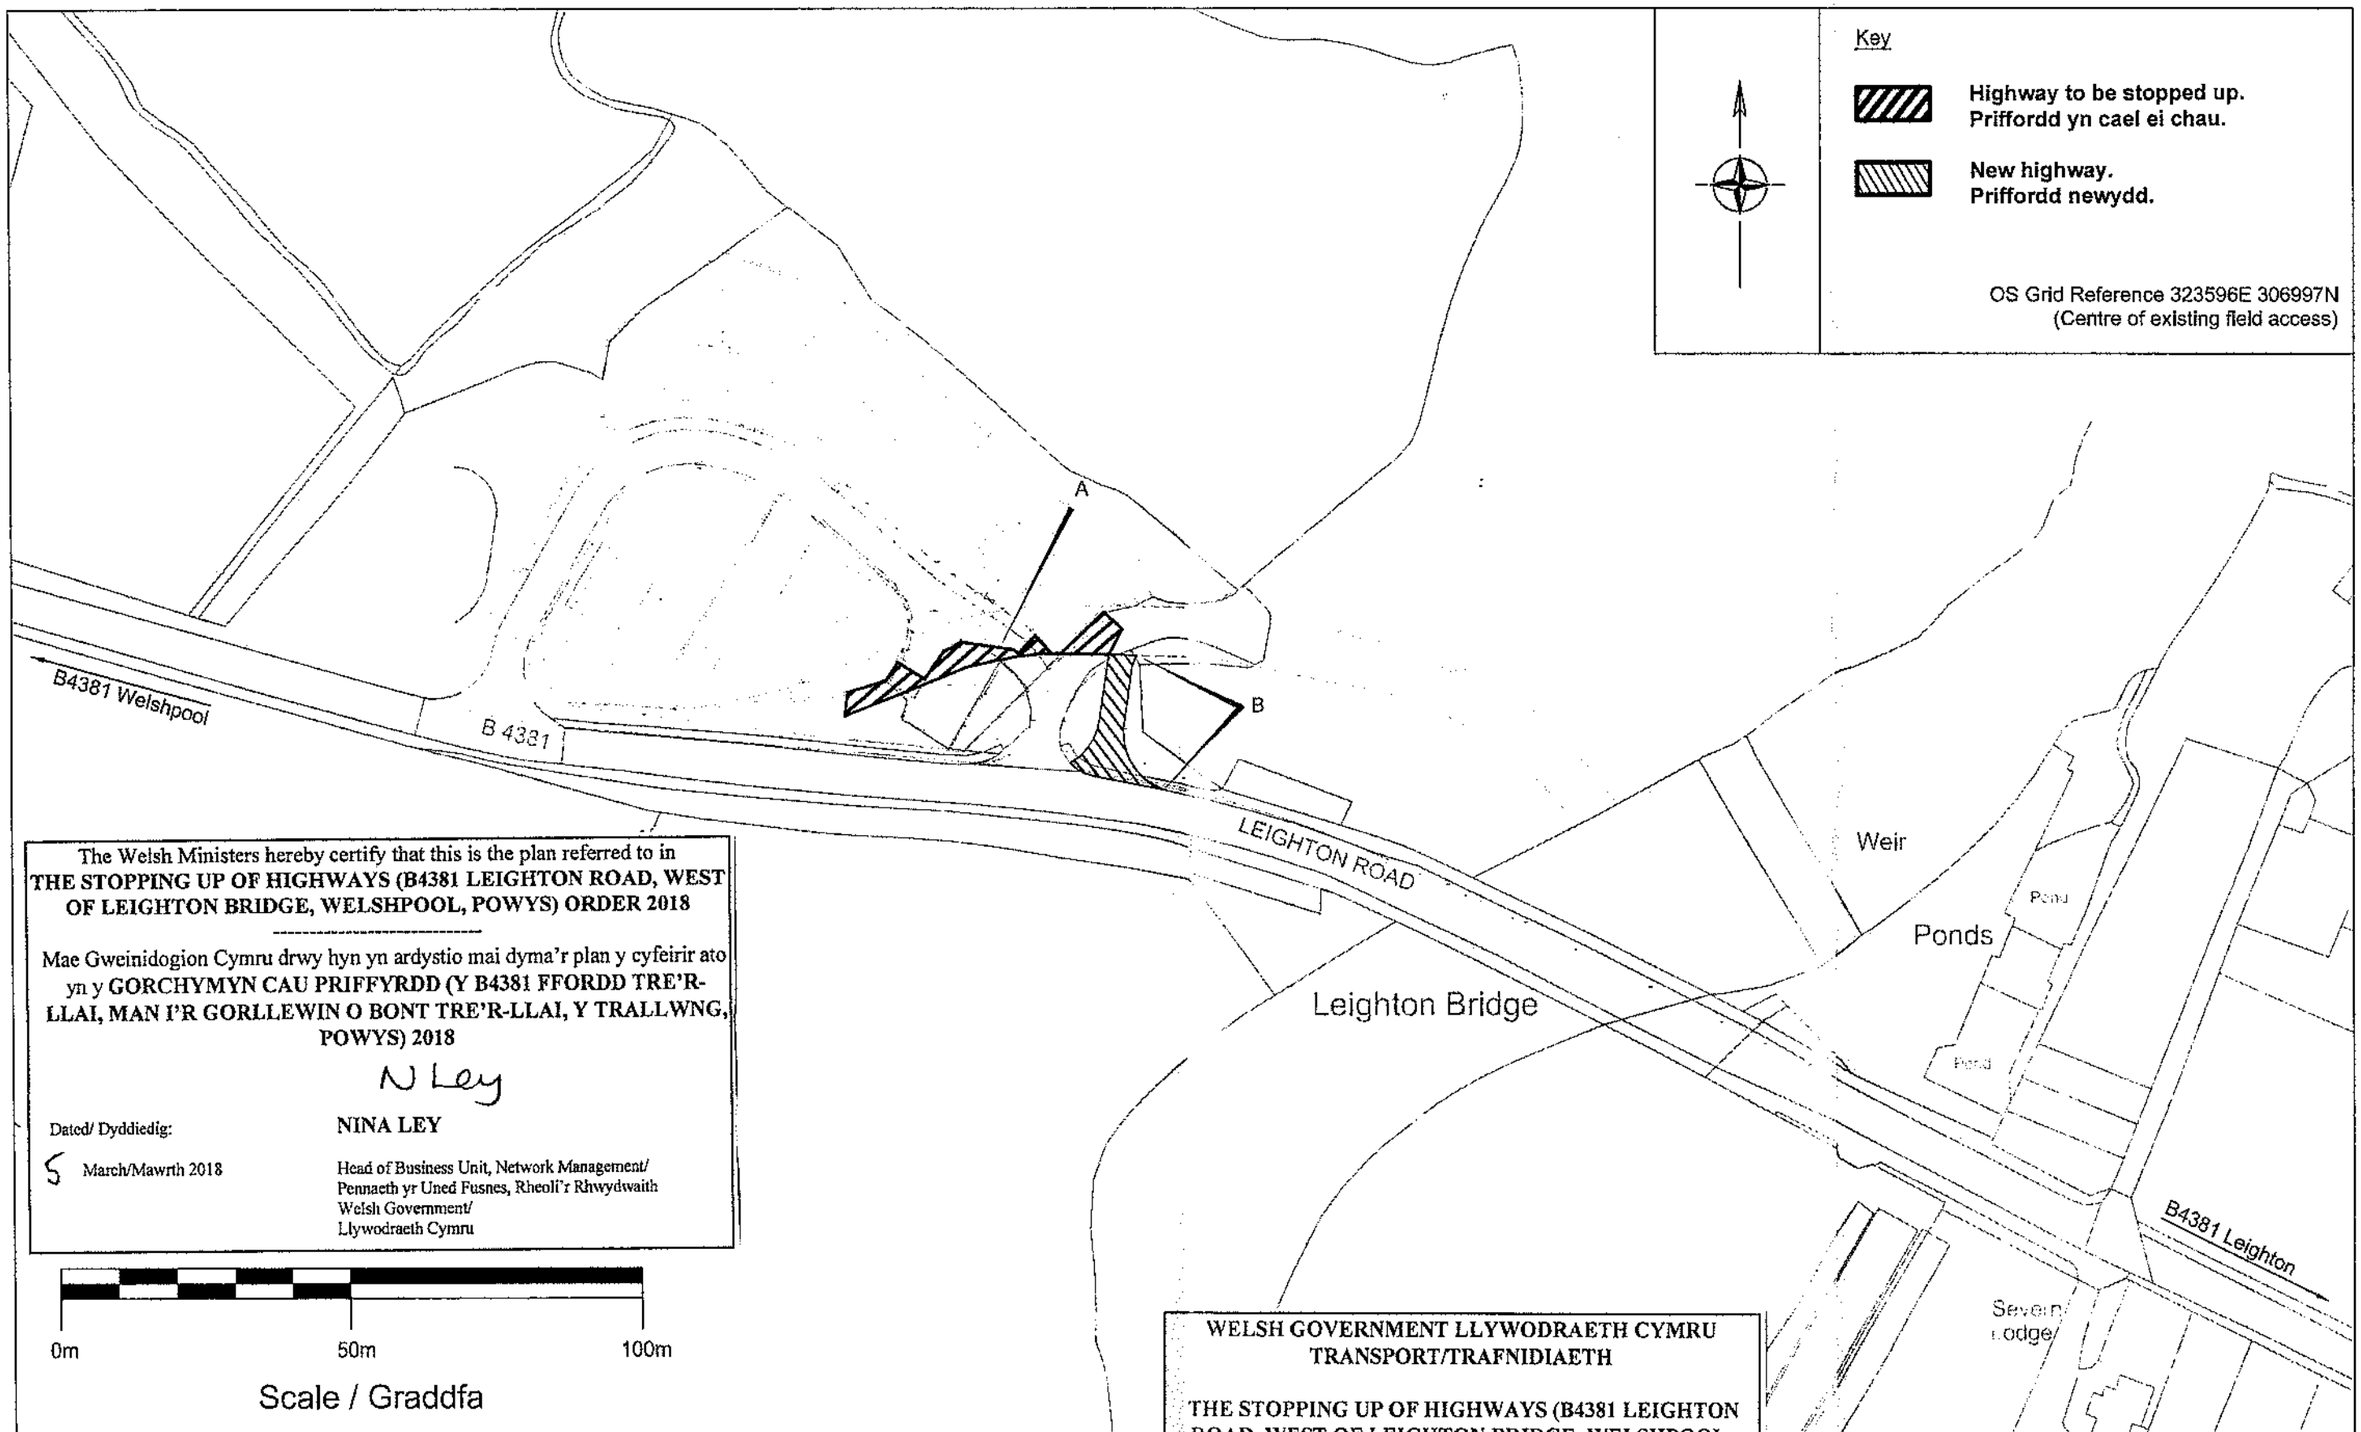

The Welsh Ministers hereby certify that this is the plan referred to in
THE STOPPING UP OF HIGHWAYS (B4381 LEIGHTON ROAD, WEST OF LEIGHTON BRIDGE, WELSHPOOL, POWYS) ORDER 2018

Mae Gweinidogion Cymru drwy hyn yn ardystio mai dyma'r plan y cyfeirir ato yn y **GORCHYMYN CAU PRIFFYRDD (Y B4381 FFORDD TRE'R-LLAI, MAN I'R GORLLEWIN O BONT TRE'R-LLAI, Y TRALLWNG, POWYS) 2018**

N Ley

Dated/ Dyddiedig: 5 March/Mawrth 2018

NINA LEY

Head of Business Unit, Network Management/
Pennaeth yr Uned Fusnes, Rheoli'r Rhwydwaith
Welsh Government/
Llywodraeth Cymru

0m 50m 100m

Scale / Graddfa

CWIC Engineering Design Services
EDS Regional Manager : John Edwards
Tel 01545 572572 Fax 01545 572589
hpw@ceredigion.gov.uk

North Area Office, Kirkhamsfield Depot, Pool Road, Newtown, Powys, SY16 3AF
East Area Office, County Hall, Spa Road East, Llandrindod Wells, Powys, LD1 5LG
South Area Office, Neuadd Brycheiniog, Cambrian Way, Brecon, Powys, LD3 7HR
West Area Office, County Hall, Market Street, Aberaeron, Ceredigion, SA46 0AT

© Hawlfraint y Goron a hawliau eraill data 2018 Arolwg Ordnans 100024419 (Cyngor Sir Ceredigion) & 100025371 (Cyngor Sir Powys)
© Crown copyright and database rights 2018 Ordnance Survey 100024419 (Ceredigion County Council) & 100025371 (Powys County Council)
CWIC is the Central Wales Infrastructure Collaboration project between Powys County Council and Ceredigion County Council and all copyrights are vested in each respective Authority.
This drawing is the property of CWIC Engineering Design Services and is issued on the condition that it is not copied, reproduced, retained or disclosed to any unauthorised person, either wholly or in part without the written consent of CWIC Engineering Design Services.

Date	Description	By	Chkd

Amendments

WELSH GOVERNMENT LLYWODRAETH CYMRU
TRANSPORT/TRAFNIDIAETH

THE STOPPING UP OF HIGHWAYS (B4381 LEIGHTON ROAD, WEST OF LEIGHTON BRIDGE, WELSHPOOL, POWYS) ORDER 2018

GORCHYMYN CAU PRIFFYRDD (Y B4381 FFORDD TRE'R-LLAI, MAN I'R GORLLEWIN O BONT TRE'R-LLAI, Y TRALLWNG, POWYS) 2018

Deposited Plan/Y Plan a adneuwyd
File No/ Rhif y Ffeil: qA1304542

Drawn by : DB	Checked by :	Scale at A3 1:1000
Date : May 17		
Project Number 1929	Drawing Number SU_01	Revision B

This drawing should not be scaled. All dimensions are in millimetres unless otherwise stated

Drawing Filename : - Stopping Up Plan Rev B.dwg
Last saved : - 10/11/2017