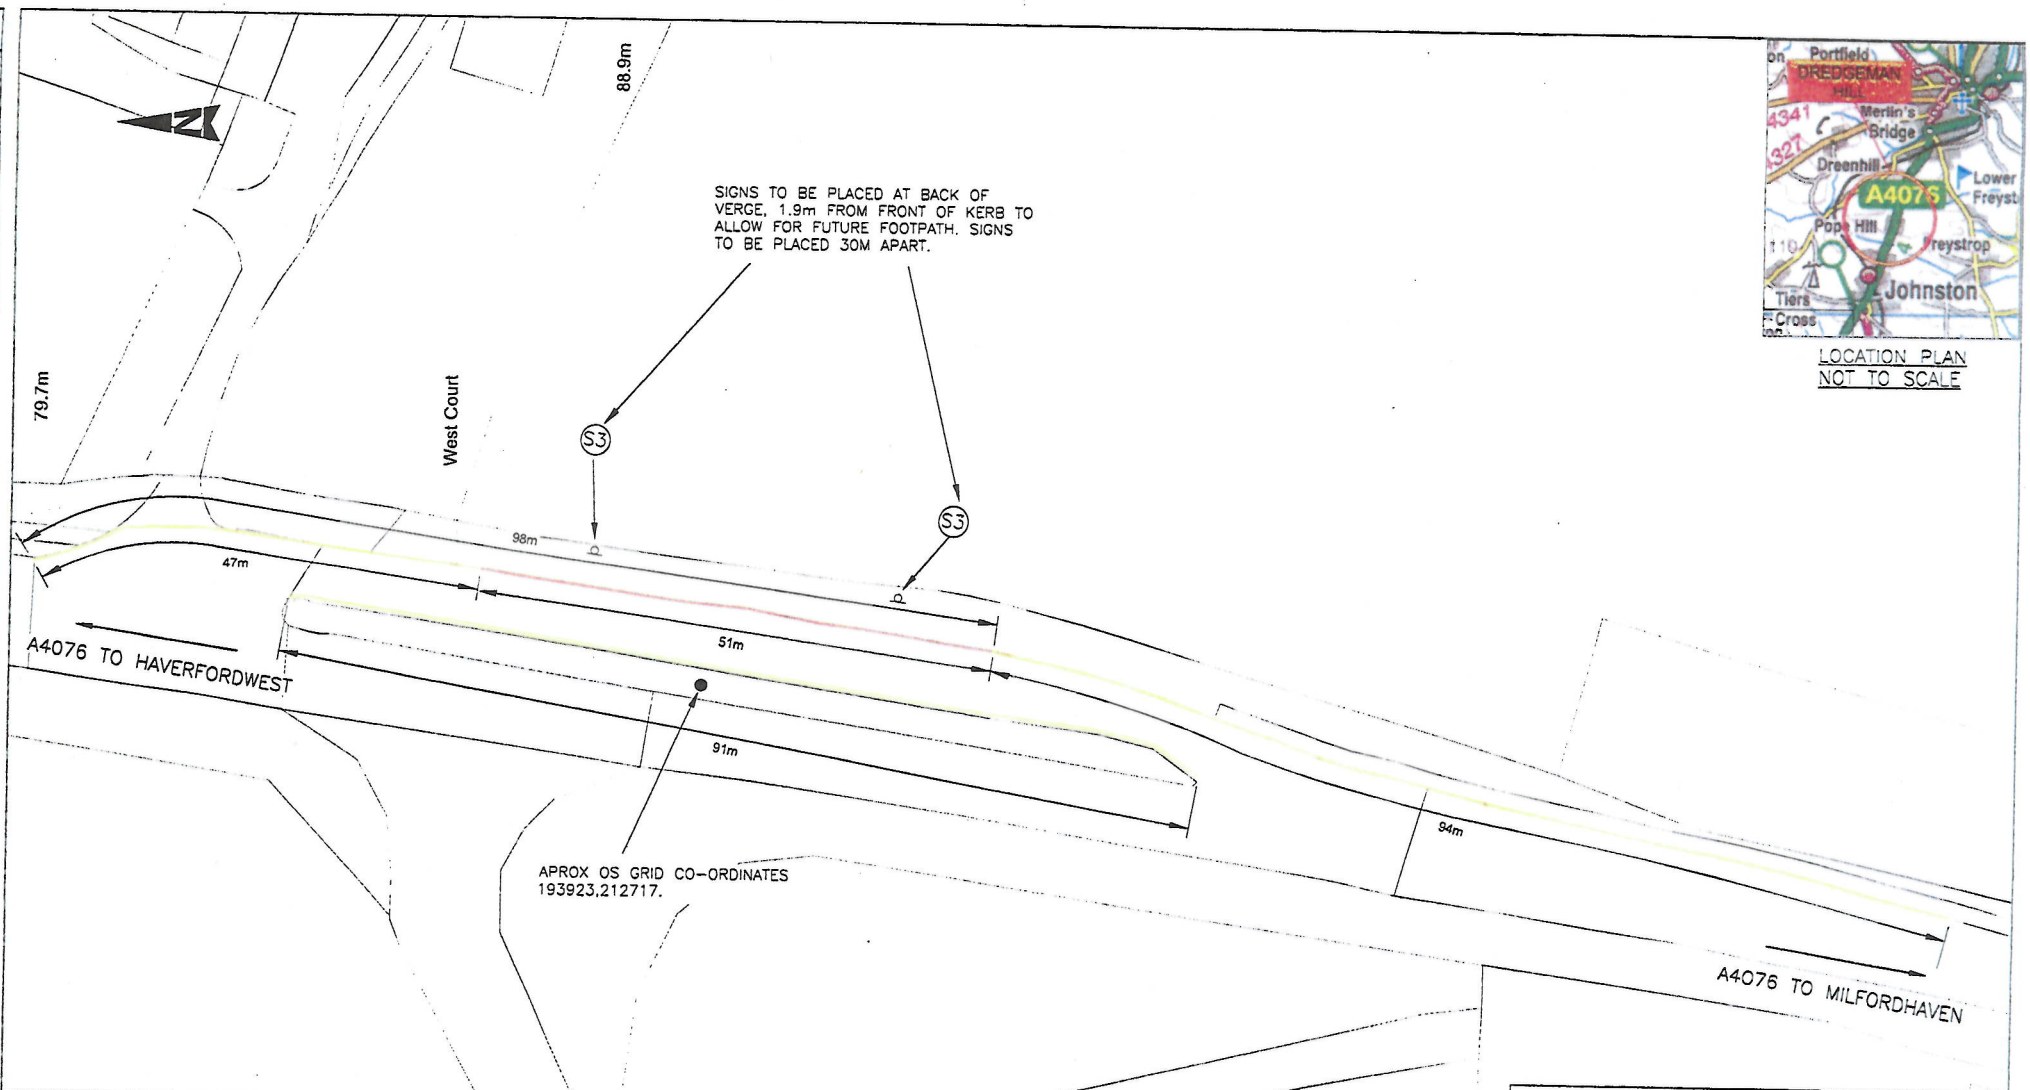

LOCATION PLAN
NOT TO SCALE

KEY:

EXTENT OF RESTRICTED WAITING, MONDAY TO SUNDAY 08:00 TO 18:00 1 HOUR, NO RETURN IN 2. DISABLED PERMIT HOLDERS EXEMPT.

EXTENT OF PROHIBITED WAITING INSTALL DOUBLE YELLOW LINES.

THIS MAP IS REPRODUCED FROM ORDNANCE SURVEY MATERIAL WITH THE PERMISSION OF ORDNANCE SURVEY ON BEHALF OF THE CONTROLLER OF HER MAJESTY'S STATIONERY OFFICE © CROWN COPYRIGHT. UNAUTHORISED REPRODUCTION INFRINGES CROWN COPYRIGHT AND MAY LEAD TO PROSECUTION OR CIVIL PROCEEDINGS. WELSH ASSEMBLY GOVERNMENT, 100020474, 2012

SCALE 1:500

P 8 am - 6 pm
1 awr
Dim dychwelyd o fewn 2 awr
1 hour
No return within 2 hours

SIGN DETAILS

GENERAL NOTES:

1. ALL DIMENSIONS ARE IN METRES UNLESS NOTED OTHERWISE.
2. ONLY WRITTEN DIMENSIONS SHALL BE USED, DO NOT SCALE.

Status	Purpose of Issue	Date
P	INFORMATION	12/10/12

Description	By	Date	Chk'd	Auth
C TIME RESTRICTIONS ADDED	A.R	08/11/12	A.R.	D.B.
AMENDMENTS TO SIGN AND MEASUREMENTS	A.R	01/11/12	A.R.	D.B.
FIRST ISSUE	D.N.J.	12/10/12	A.R.	D.B.

Client: Llywodraeth Cymru Welsh Government

South Wales Trunk Road Agency
Asiantaeth Cefnffyrdd De Cymru
Richard Jones
Head of Trunk Road Agency

ATKINS

Project: A4076 DREDGEMAN HILL AND STEYTON CHURCH LAY-BY PARKING RESTRICTIONS

Title: DREDGEMAN HILL LAY-BY PERMANENT TRAFFIC RESTRICTIONS

Sheet Size	Original Scale	Designed/Drawn	Checked	Authorised
A3	As Shown	D.N.J.	A.R	D.B
		Date 12/10/12	Date 12/10/12	Date 12/10/12

Status	Drawing Number	Rev
P	5114892_501/HW/TO/002	C

DO NOT SCALE

A3

Status P | Drawing Number 5114892_501/HW/TO/002 | Rev C