CYNLLUN O'R LLEOLIAD
LOCATION PLAN

A1

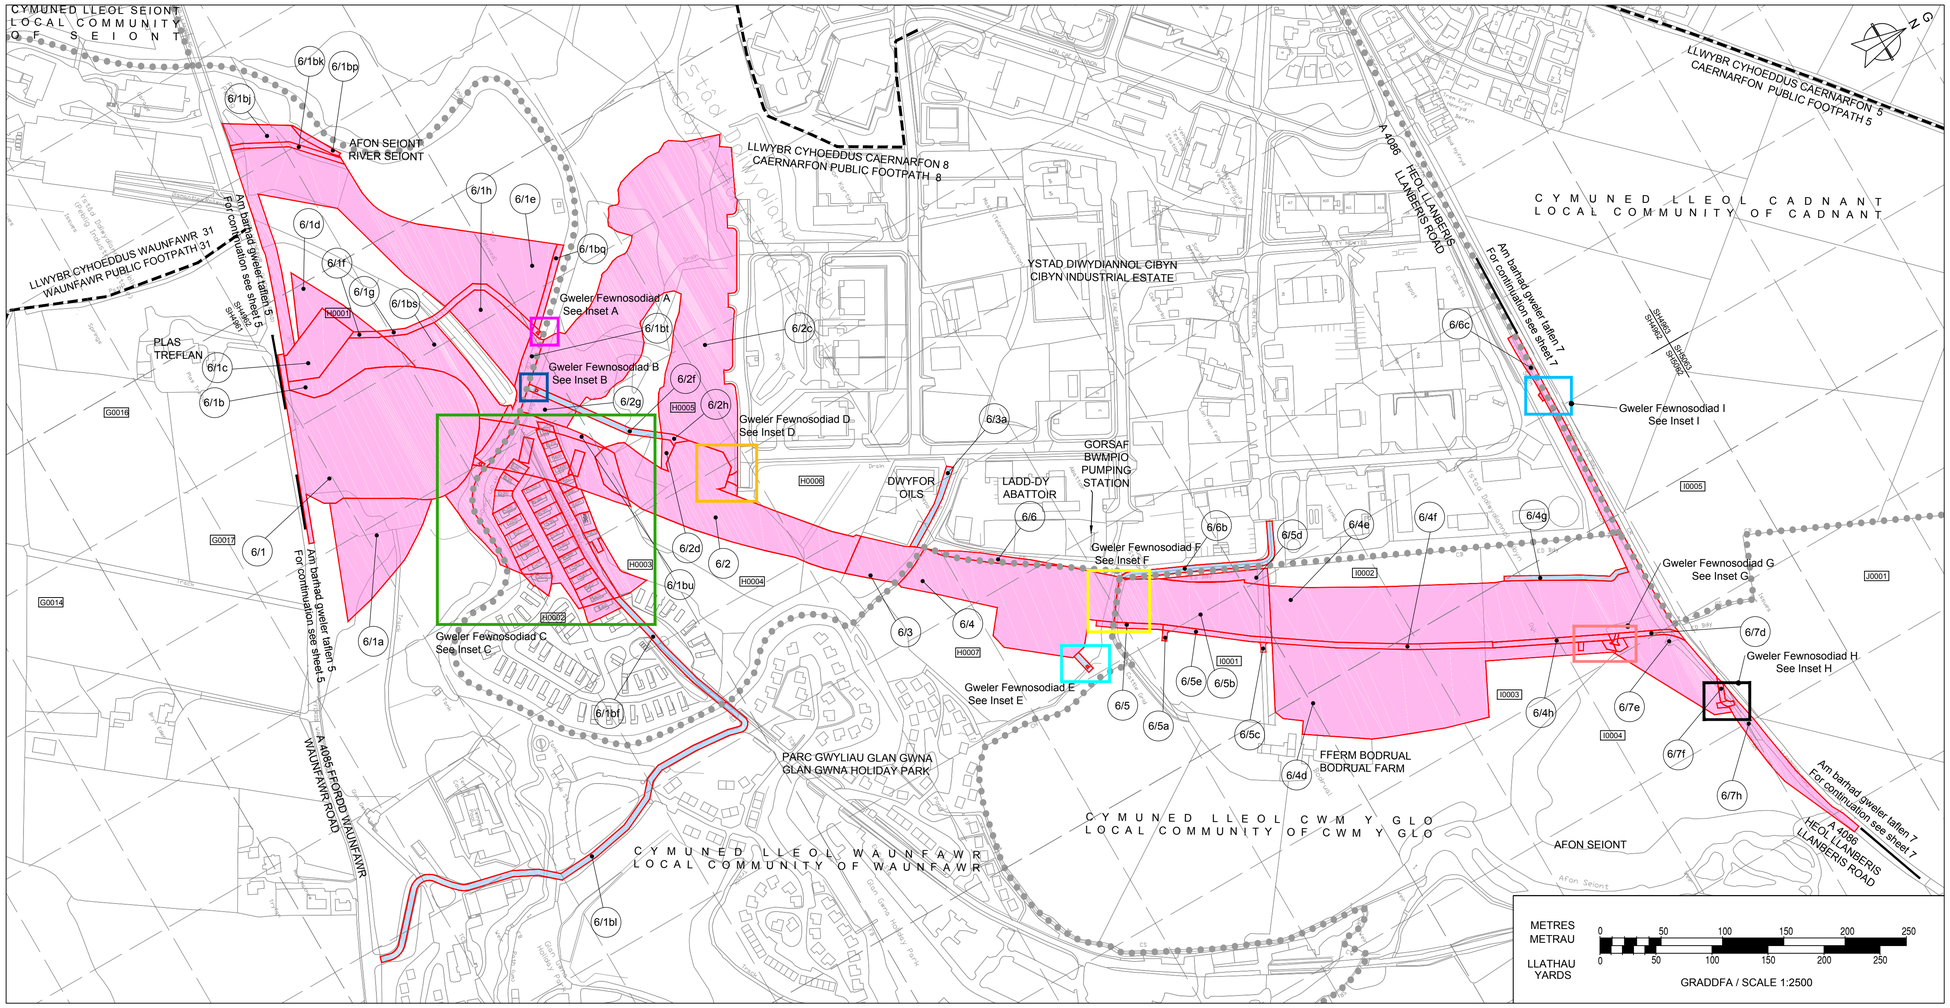

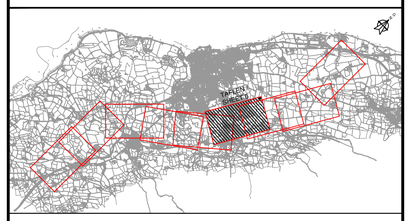

NODIADAU ER GWYBODAETH:

1. Y gefnffordd newydd y maen anger y tir sydd wedi'i amlinellu ar y ddalen hon ar ei chyfer yw'r Gorchymyn Cefnffordd Abergwaun i Fangor (yr A487) (Ffordd Osgoi Caernarfon a Bontnewydda Di-Statws Gefnffordd) 2018.
2. Ar gyfer adeiladu a gwella priffyrdd yn unol a'r Gorchymyn Ffyrdd Ymyl ar dir sydd wedi'i amlinelly ar y ddalen hon, gweler Cynllun Safle 6 sy'n ategu'r Gorchymyn Ffyrdd Ymyl.

NOTES FOR INFORMATION:

1. The new trunk road, for which land delineated on this sheet is required, is referred to in the associated Fishguard to Bangor Trunk Road (A487) (Caernarfon and Bontnewydd Bypass De-Trunking) Order 2018.
2. For construction and improvement of highways in pursuance of the associated Side Roads Order on land delineated on this sheet see site plan 6 of the associated side roads order plan.

ALWEDD / KEY

- Teitl / Title
- Hawddfraint / Easement
- B0014 Rhif tir Caeedig / Field / Enclosure Number

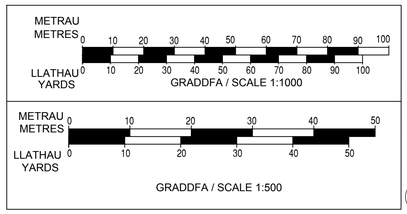

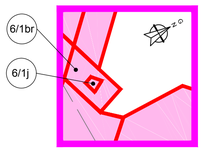

Mewnosodiad A graddfa 1:500
Inset A Scale 1:500

Mewnosodiad B graddfa 1:500
Inset B Scale 1:500

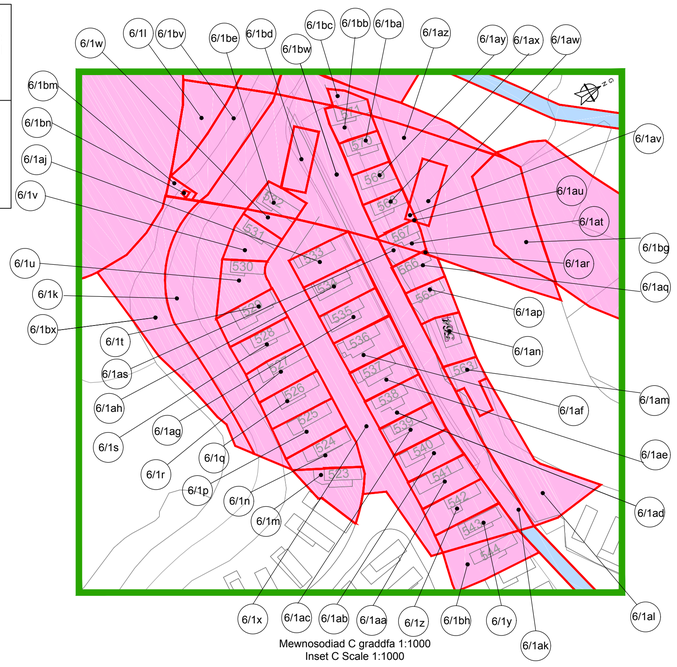

Mewnosodiad C graddfa 1:1000
Inset C Scale 1:1000

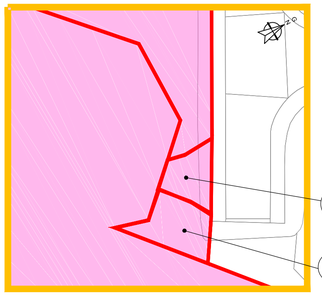

Mewnosodiad D graddfa 1:500
Inset D Scale 1:500

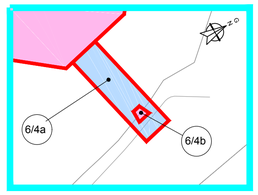

Mewnosodiad E graddfa 1:500
Inset E Scale 1:500

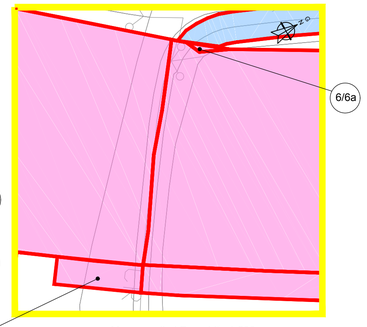

Mewnosodiad F graddfa 1:500
Inset F Scale 1:500

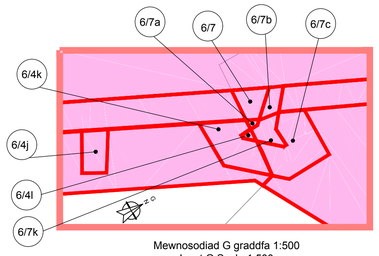

Mewnosodiad G graddfa 1:500
Inset G Scale 1:500

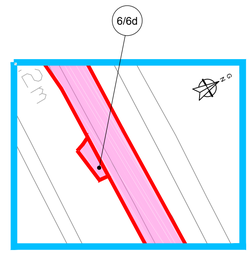

Mewnosodiad I graddfa 1:500
Inset I Scale 1:500

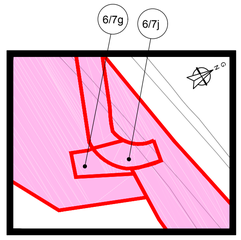

Mewnosodiad H graddfa 1:500
Inset H Scale 1:500

Ordnance survey mapping updated to reflect 500 series caravan plots
Map arolwg ordnans wedi diweddaru i adlewyrchu gyfres plot carafannau 500

© Hawlfraint a hawliau cronfa Goron 2015
Arolwg Ordnans 0100031673
© Crown copyright and database rights 2015
Ordnance Survey 0100031673

GORCHYMYN PRYNU GORFODOL
GWEINIDOGION CYMRU (CEFNFFORDD ABERGWAUN I FANGOR (YR A487) (FFORDD OSGOI CAERNARFON A BONTNEWYDD)) 2018

THE WELSH MINISTERS (THE FISHGUARD TO BANGOR TRUNK ROAD (A487) (CAERNARFON AND BONTNEWYDD BYPASS)) COMPULSORY PURCHASE ORDER 2018

GORCHYMN PRYNU GORFODOL
TAFLEN 6 O 9

COMPULSORY PURCHASE ORDER
SHEET 6 OF 9