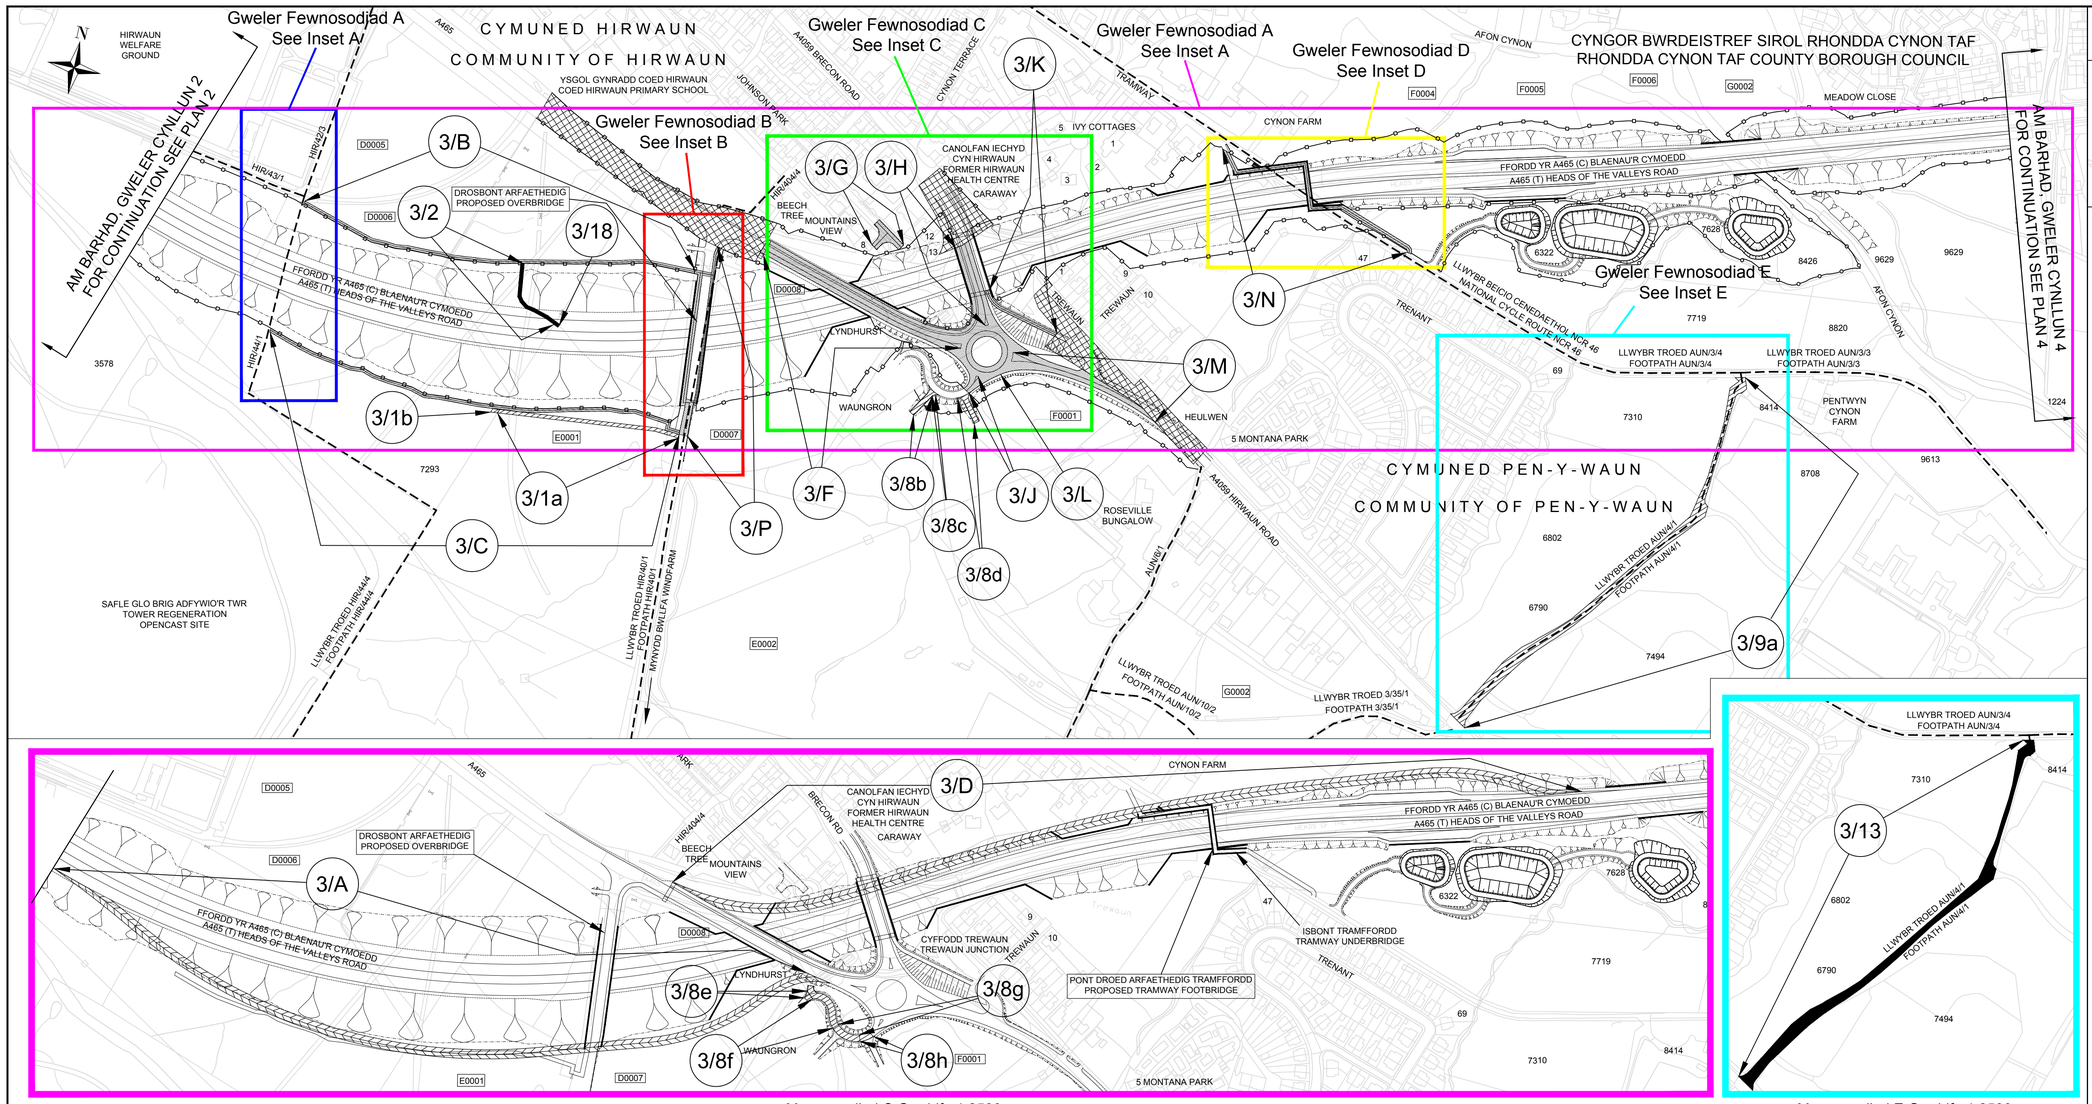

Mewnosodiad C Graddfa 1:2500
Inset C Scale 1:2500

Mewnosodiad E Graddfa 1:2500
Inset E Scale 1:2500

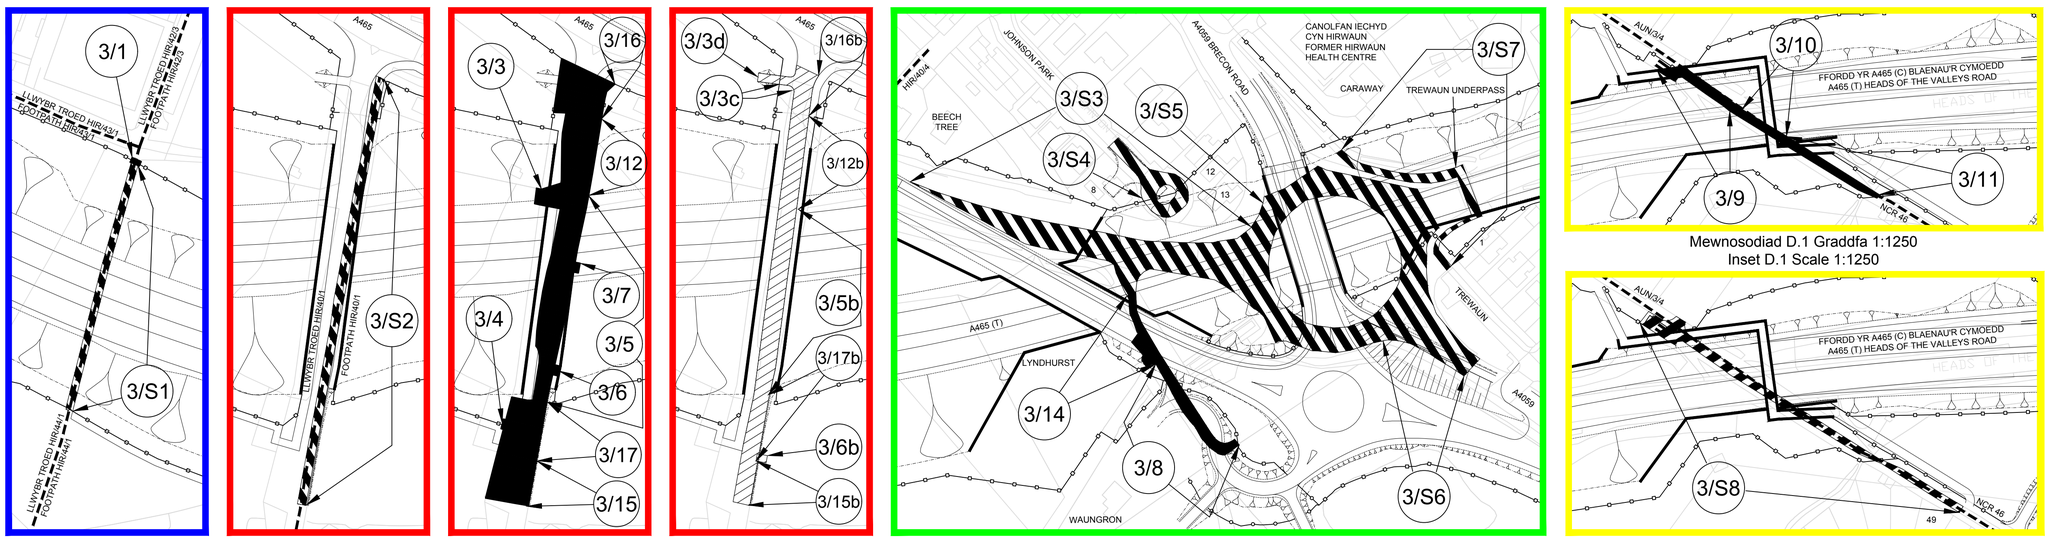

Mewnosodiad A Graddfa 1:1250
Inset A Scale 1:1250

Mewnosodiad B.1 Graddfa 1:1250
Inset B.1 Scale 1:1250

Mewnosodiad B.2 Graddfa 1:1250
Inset B.2 Scale 1:1250

Mewnosodiad B.3 Graddfa 1:1250
Inset B.3 Scale 1:1250

Mewnosodiad C Graddfa 1:1250
Inset C Scale 1:1250

Mewnosodiad D.1 Graddfa 1:1250
Inset D.1 Scale 1:1250

Mewnosodiad D.2 Graddfa 1:1250
Inset D.2 Scale 1:1250

CYNLLUN O'R LLEOLIAD:
LOCATION PLAN:

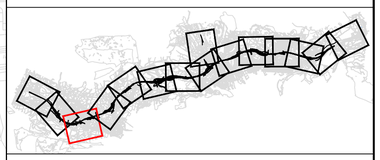

NODIADAU ER GWYBODAETH:
NOTES FOR INFORMATION:

0038 — Rhif Caeau'r Arolwg Ordnans
Ordnance Survey Field Numbers

C0003 — Rhifau caeau/tiroedd caeedig penodol i'r cynllun
Field/Enclosure numbers specific to scheme

Ffin y Cyngor Sir
County Council Boundary

Ffin Parc Cenedlaethol Bannau Brycheiniog
Brecon Beacons National Park Boundary

Ffin Cyngor Tref a Chymuned
Town and Community Council Boundary

Ffin Tir Comin
Common Land Boundary

Ffens Ffin Briffordd
Highway Boundary Fencing

Ffens Ffin Heblaw'r Briffordd
Non-Highway Boundary Fencing

Hawliau Tramwy Cyhoeddus
Public Rights of Way

LLWYBR Y GEFNFFORDD NEWYDD:
ROUTE OF NEW TRUNK ROAD:

Llwybr y gefnffordd newydd ar glawdd
Route of new trunk road on embankment

Llwybr y gefnffordd newydd mewn cloddiad
Route of new trunk road in cutting

ALLWEDD:
KEY:

A465 (T) — Y gefnffordd bresenol
Existing trunk road

Priffordd newydd
New highway

Priffordd i'w gwella
Highway to be improved

Priffordd yn cael ei chau
Highway to be stopped up

Mynedfa breifat newydd
New private means of access

Mynedfa breifat i'w chau i fyny
Private means of access to be stopped up

Priffordd Dros Dro
Temporary Highway

Cau Priffordd Dros Dro
Temporary Highway Closure

0 50 100 150 200
Graddfa/Scale 1:2500 Metrau/Metres

0 25 50 75 100
Graddfa/Scale 1:1250 Metrau/Metres

© Hawlfraint a hawliau cronfa ddata'r Goron 2017.
Rhif Trwydded yr Arolwg Ordnans 0100031673. Llwodraeth Cymru.
© Crown Copyright and database right 2017.
Ordnance Survey 0100031673. Welsh Government.

GORCHYMYN CEFNFFORDD CASTELL-NEDD I'R FENNI (YR A465) (DEUOLI O'R FENNI I HIRWAUN A'R FFYRDD YMUNO AC YMADAEL) A CHEFNFFORDD MAN I'R DWYRAIN O ABERCYNON I FAN I'R DWYRAIN O DDOWLAIS (YR A4060) A CHEFNFFORDD CAERDYDD I LANCONWY (YR A470) (FFYRDD CYSYLLTU) (DOWLAIS TOP I HIRWAUN) (FFYRDD YMYL) 2019

THE NEATH TO ABERGAVENNY TRUNK ROAD (A465) (ABERGAVENNY TO HIRWAUN DUALLING AND SLIP ROADS) AND EAST OF ABERCYNON TO EAST OF DOWLAIS TRUNK ROAD (A4060) AND CARDIFF TO GLAN CONWY TRUNK ROAD (A470) (CONNECTING ROADS) (DOWLAIS TOP TO HIRWAUN) (SIDE ROADS) ORDER 2019

CYNLLUN SAFLE 3
SITE PLAN 3