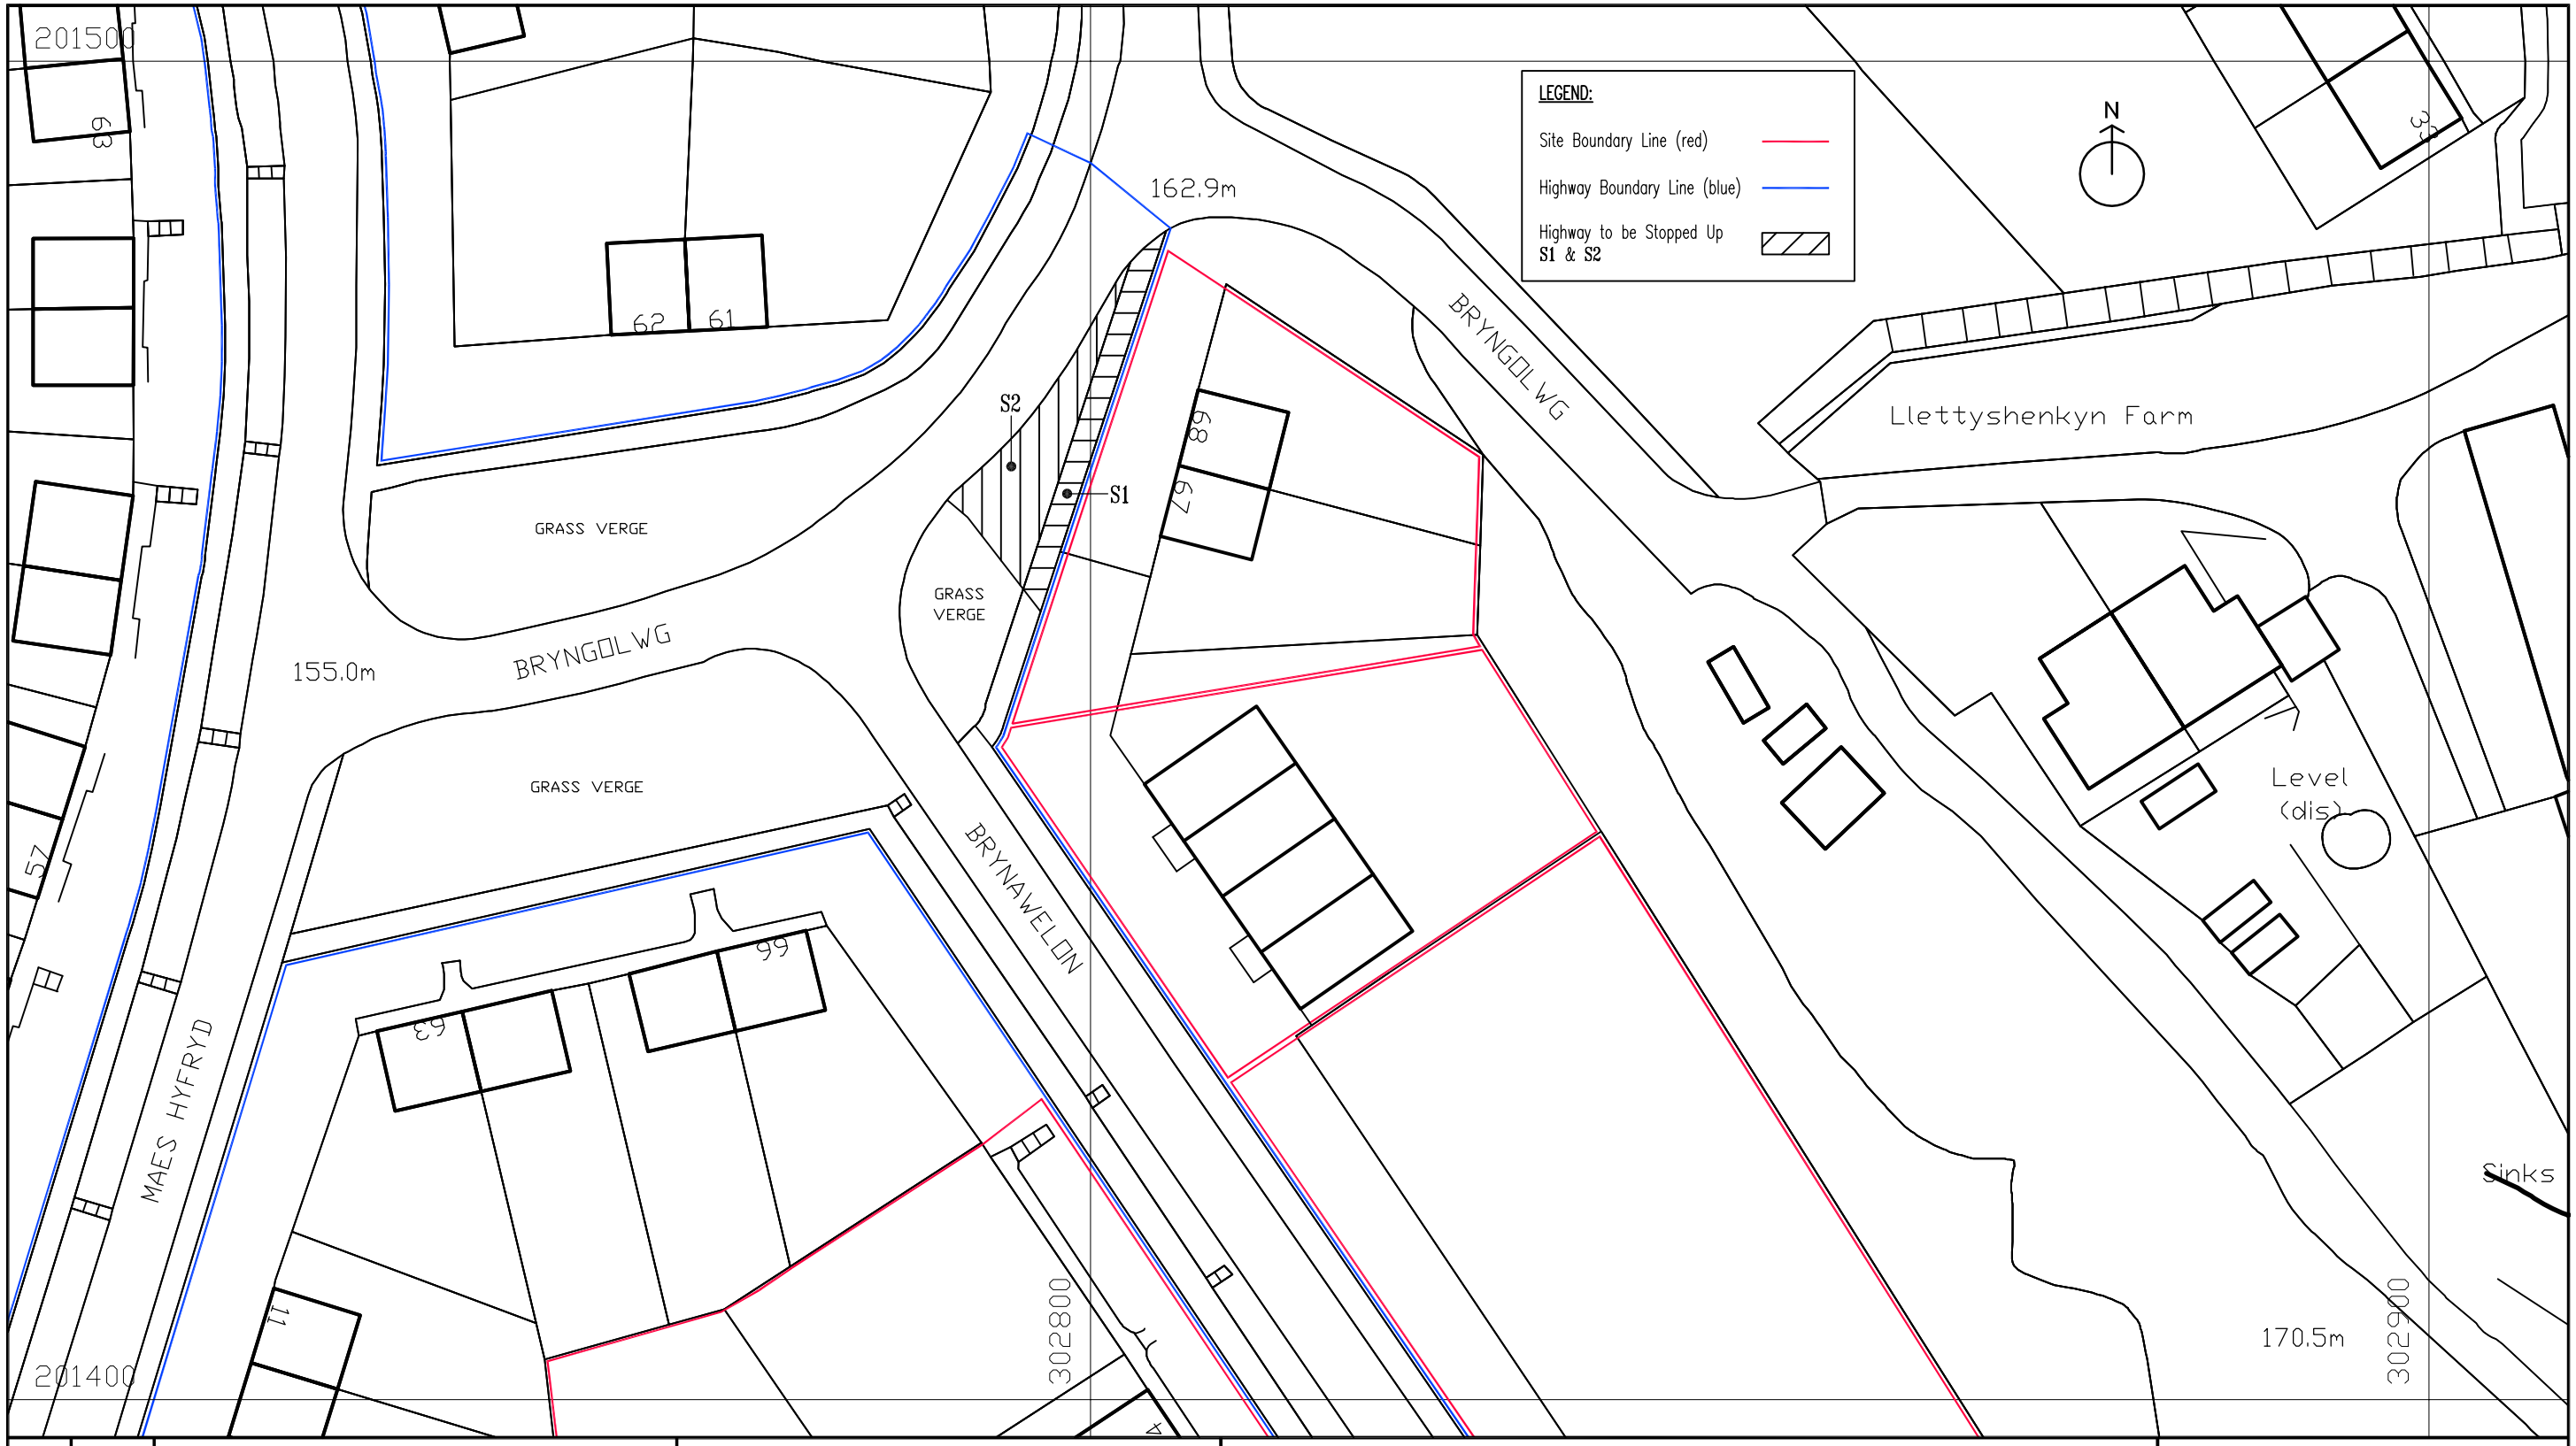

Rev No.	Date	Revision
C	01.05.15	Plan title revised. Stopped-up area reduced.
B	09.04.15	Plan title revised.
A	08.04.15	Revised.

This drawing is copyright.

All dimensions to be checked prior to construction or manufacture. Any discrepancy to be reported to the Engineers immediately.

Do not scale this drawing, work to figured dimensions only.

DRAWING ISSUE STATUS

- ☐ :– DESIGN DEVELOPMENT PRIOR TO TENDER ISSUE
- ☐ :– TENDER ISSUE
- ■ :– DESIGN DEVELOPMENT PRIOR TO CONSTRUCTION ISSUE
- ☐ :– CONSTRUCTION ISSUE
- ☐ :– AS BUILT DRAWING

PROJECT : PHASE 2 HOUSING AT BRYNAWELON, CWMBACH, ABERDARE

TITLE : SHEET 1

DATE : Aug. 13 DRAWN : JJD

SCALE : 1:500 (A3) CHECKED : –

PROJECT No. : 11.2585

DRG. No. : 91

Rev. C

AUSTIN PARTNERSHIP
■ CONSULTING ENGINEERS ■
11 DRAKE WALK, WATERFRONT 2000, CARDIFF. CF10 4AN.
TEL: +44(029) 2043 5300
FAX: +44(029) 2043 5310
E-MAIL: mail@austinpartnership.co.uk