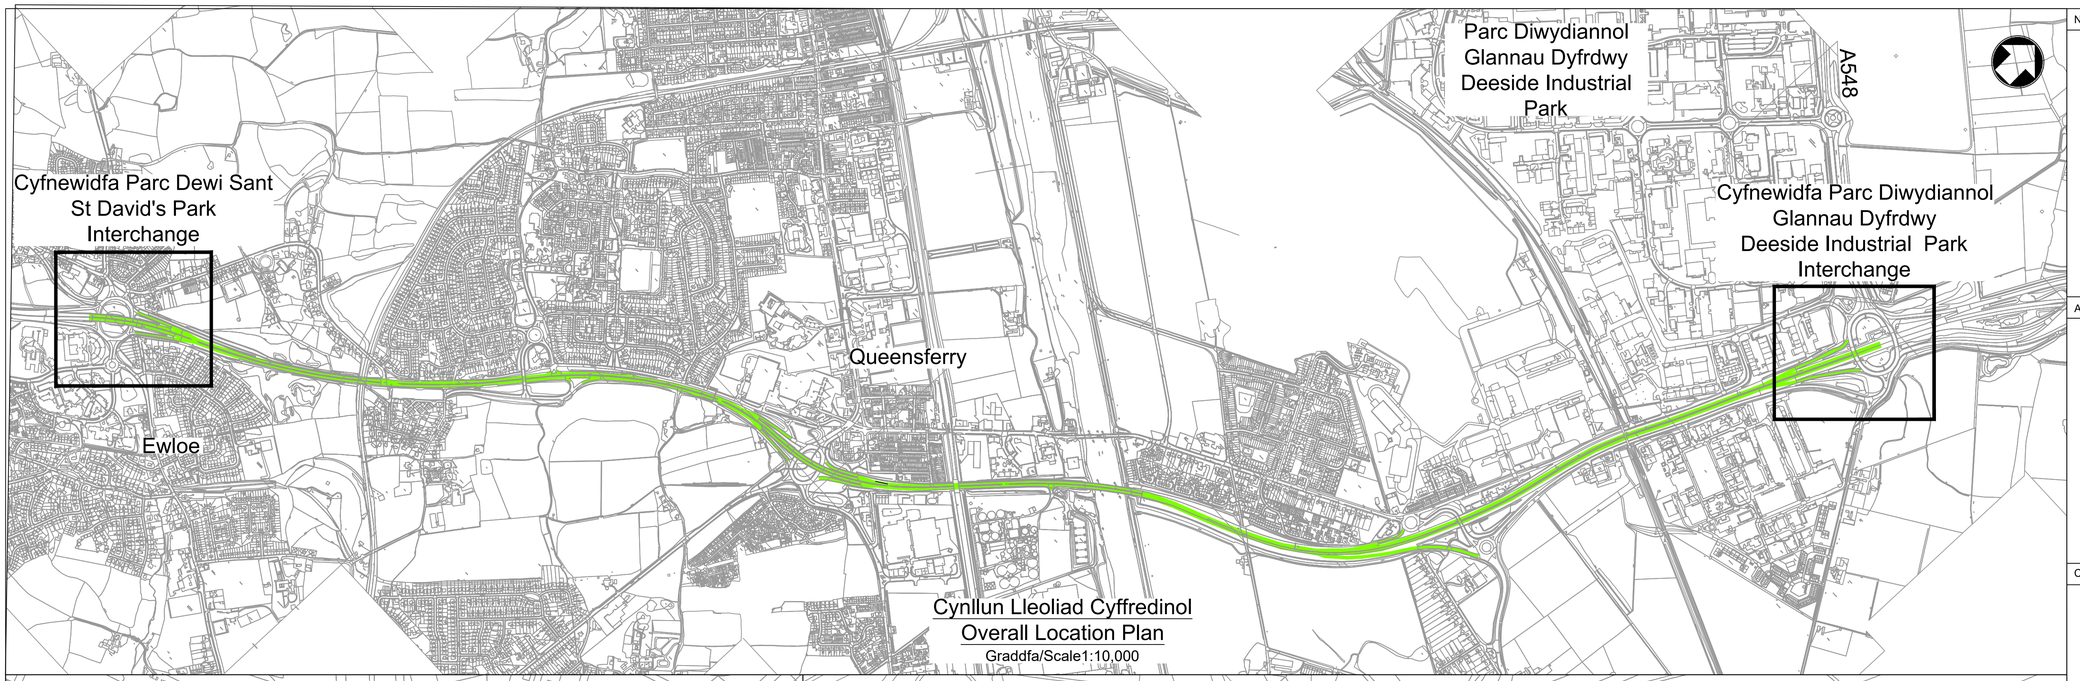

Cynllun Lleoliad Cyffredinol
Overall Location Plan
Graddfa/Scale1:10,000

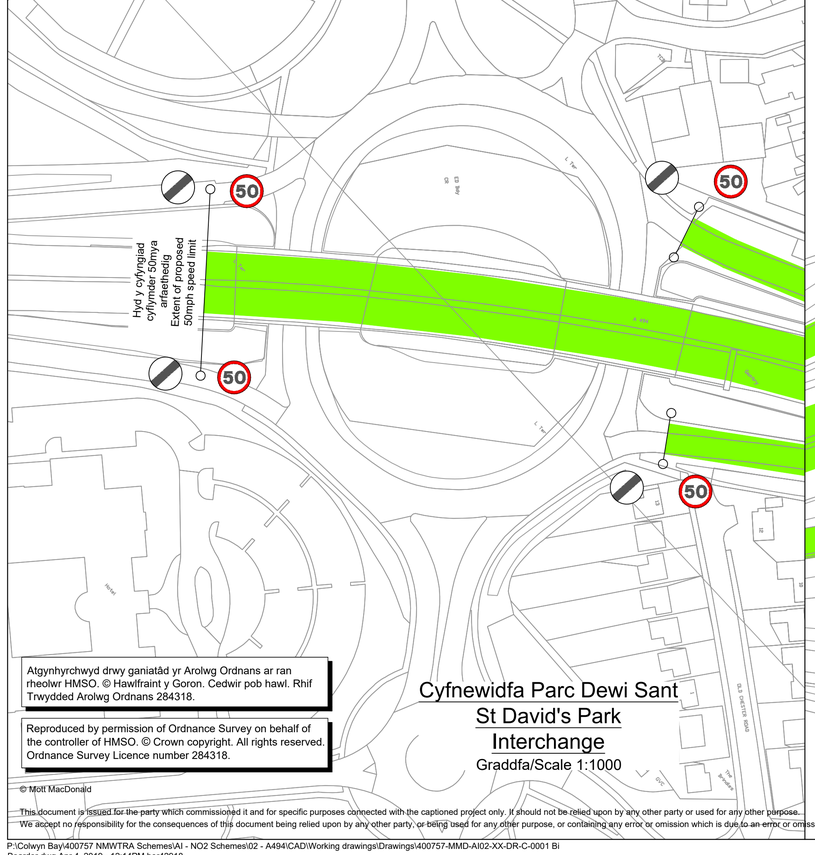

Atgynhyrchwyd drwy ganiatâd yr Arolwg Ordnans ar ran rheolwr HMSO. © Hawlfraint y Goron. Cedwir pob hawl. Rhif Trwydded Arolwg Ordnans 284318.

Reproduced by permission of Ordnance Survey on behalf of the controller of HMSO. © Crown copyright. All rights reserved. Ordnance Survey Licence number 284318.

Cyfnewidfa Parc Dewi Sant
St David's Park
Interchange
Graddfa/Scale 1:1000

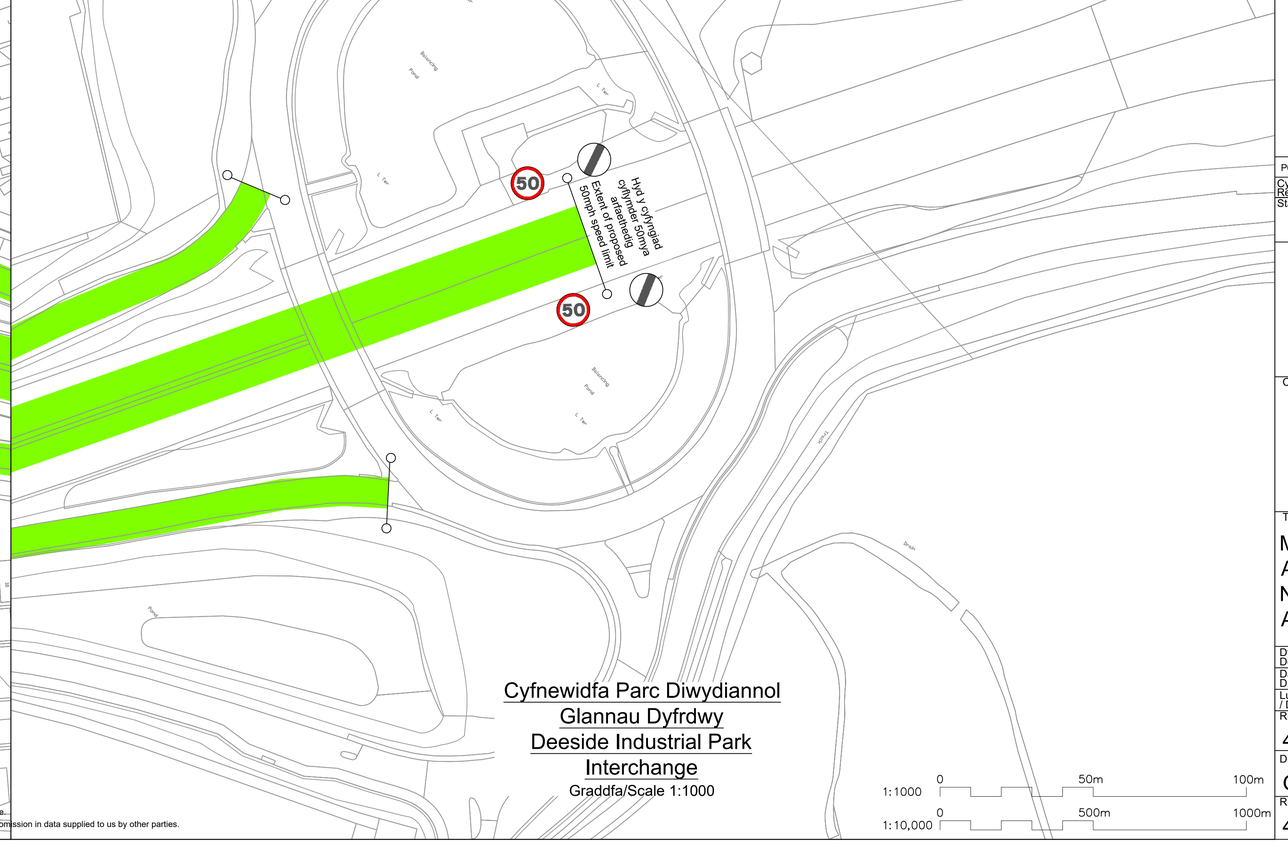

Cyfnewidfa Parc Diwydiannol
Glannau Dyfrdwy
Deeside Industrial Park
Interchange
Graddfa/Scale 1:1000

1:1000 0 50m 100m

1:10,000 0 500m 1000m

© Mott MacDonald

This document is issued for the party which commissioned it and for specific purposes connected with the captioned project only. It should not be relied upon by any other party or used for any other purpose.
We accept no responsibility for the consequences of this document being relied upon by any other party, or being used for any other purpose, or containing any error or omission which is due to an error or omission in data supplied to us by other parties.

P:\Colwyn Bay\400757 NMWTRA Schemes\AI - NO2 Schemes\02 - A494\CAD\Working drawings\Drawings\400757-MMD-AI02-XX-DR-C-0001 Bi Boarder.dwg Apr 4, 2019 - 12:14PM ber42918

Nodiadau / Notes

Allwedd i symbolau / Key to symbols

Hyd y mesuriadau gostyngiad NO2 ar yr A494
Extent of NO2 reduction measure limit along A494

Cyfeiriadau lluniadau / Reference drawings

Cywir/ Rev	Dyddiad/ Date	Darlunwyd/ Drawn	Disgrifiad / Description	Gwirio/ Ch'k'd	Cymer/ App'd
P01	22/02/2019	N.B	Rhagerweiniol / Preliminary	C.S	S.W

Stamp statws / Status Stamp
NID AR GYFER ADEILADU
NOT FOR CONSTRUCTION

MOTT MACDONALD
Mott MacDonald House
5 Woodland Road West
Colwyn Bay
LL29 7DH
United Kingdom
+44 (0)1492 534601
www.mottmac.com

Cleient / Client

Yn gweithio ar ran Llywodraeth Cymru
Working on behalf of the Welsh Government

Asiant Cefnffyrdd Gogledd a Chanolbarth Cymru
North & Mid Wales Trunk Road Agent

Teitl / Title

Mesuriadau Gostyngiad NO2 NMWTRA Arwyddion Traffig A494 - Cynllun Cyffredinol
NMWTRA NO2 Reduction Measures A494 Traffic Signs - Overall Plan

Dylunio / Designed	N.Bergeson	N.B	Peri Gwiriwyd / Eng check	C.Short	C.S
Darlunwyd / Drawn	N.Bergeson	N.B	Cydlynu / Coordination	S.Williams	S.W
Lun Gwiriwyd / Dwg check	K.Lee	K.L	Cymeradwy / Approved	S.Williams	S.W

Rhif Prosiect / Project Number	Graddfa wrth A1 / Scale at A1	Diogelwch / Security
400757	Fel y Dangosir / As Shown	STD

Disgrifiad addasrwydd / Suitability Description	Cod Adda. / Suit. Code
Gwaith ar y Gweill/Work In Progress	S1

Rhif Lluniad / Draiwng Number	Cywi / Revision
400757-MMD-AI02-XX-DR-C-0001	P01