CYNGOR BWRDEISTREF SIROL RHONDDA CYNON TAF
RHONDDA CYNON TAF COUNTY COUNCIL

CYMUNED RHIGOS

COMMUNITY OF RHIGOS

CYMUNED HIRWAUN

COMMUNITY OF HIRWAUN

Gweler Mewnosodyn A
See Inset A

DECHRAU'R CYNLLUN
START OF SCHEME

AM BARHAD, GWELER CYNLLUN 2
FOR CONTINUATION SEE PLAN 2

TANFFORDD FIFTH AVENUE
FIFTH AVENUE UNDERPASS

PONT CILFFORDD GLOFA'R TŴR
TOWER COLLIERY SIDINGS BRIDGE

FFORDD YR A465 (C) BLAENAU'R CYMOEDD FFORDD
A465 (T) HEADS OF THE VALLEYS ROAD

FIFTH AVENUE

FOURTH AVENUE

MAIN AVENUE

NINTH AVENUE

GOLCHFA
WASHERY

LLWYBR
TRACK

MYNWENT BRYN-Y-GAER
BRYN-Y-GAER CEMETERY

PYLLAU HIRWAUN
HIRWAUN PONDS

YSTAD DDIWYDIANNOL HIRWAUN
HIRWAUN INDUSTRIAL ESTATE

CLUDFELI GOLCHFA -
WASHERY CONVEYOR BELT

MYNEDIAD I'R GLOFA'R DOMEN SBWRIEL
ACCESS TO WASHERY AND SPOIL HEAP

A0001

LLWYBR BEICIO CENEDLAETHOL NCR 46
NATIONAL CYCLE ROUTE NCR 46

A4061 FFORDD RHIGOS
A4061 RHIGOS ROAD

SN9306 / SN9406
SN9305 / SN9405


SN9306
SN9406

SN9307
SN9306

SN9306
SN9305


SN9406
SN9405

5508 5500 6197 5101 5495 6986 6189 4297 5287 6283 4190 4953 8637 8699 6870 5952 4458

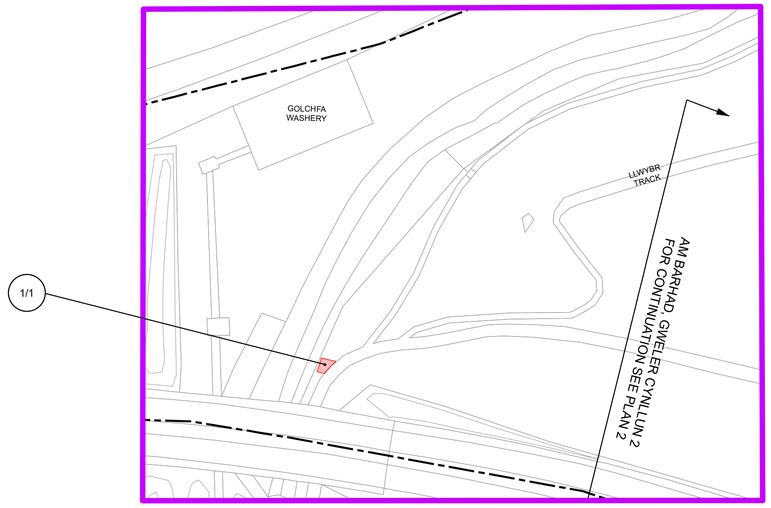

Mewnosodyn A Graddfa 1:1000
Inset A Scale 1:1000

CYNLLUN O'R LLEOLIAD
LOCATION PLAN

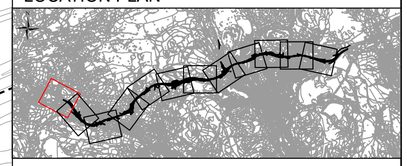

NODIADAU ER GWYBODAETH:
NOTES FOR INFORMATION

0038 Rhifau Caeau'r Arolwg Ordnans
Ordnance Survey Field Numbers

C0003 Rhifau caeau/tiroedd caeedig penodol i'r cynllun
Field/enclosure numbers specific to scheme

Ffin y Cyngor Sir
County Council Boundary

Ffin y Cyngor Tref a Chymuned
Town and Community Council Boundary

Hawliau Tramwy Cyhoeddus
Public Rights of Way

Ffin Parc Cenedlaethol Bannau Brycheiniog
Brecon Beacons National Park Boundary

Ffin Tir Comin
Common Land Boundary

ALLWEDD:
KEY:

Teitl
Title

Hawddfraint
Easement

Tir Cyfnewid
Exchange Land

1/1a Plot wedi'i Ddiwygio
Amended Plot

GRADDFA 1:2500 SCALE — METRAU/METRES 0 50 100 150 200

GRADDFA 1:1000 SCALE — METRAU/METRES 0 20 40 60 80

© Hawlfraint a hawliau cronfa ddata'r Goron 2019.
Rhif Trwydded yr Arolwg Ordans 0100031673. Llwodraeth Cymru.

© Crown copyright and database rights 2019.
Ordnance Survey 0100031673, Welsh Government.

GWEINIDOGION CYMRU (CEFNFFORDD CASTELL-NEDD I'R FENNI (YR A465) (DEUOLI O'R FENNI I HIRWAUN A'R FFYRDD YMUNO AC YMADAEL) A CHEFNFFORDD MAN I'R DWYRAIN O ABERCYNON I FAN I'R DWYRAIN O DDOWLAIS (YR A4060) A CHEFNFFORDD CAERDYDD I LANCONWY (YR A470) (FFYRDD CYSYLLTU) (DOWLAIS TOP I HIRWAUN))

GORCHYMYN PRYNU GORFODOL (ATODOL)(Rhif.1) 2020

THE WELSH MINISTERS (THE NEATH TO ABERGAVENNY TRUNK ROAD (A465) (ABERGAVENNY TO HIRWAUN DUALLING AND SLIP ROADS) AND EAST OF ABERCYNON TO EAST OF DOWLAIS TRUNK ROAD (A4060) AND CARDIFF TO GLAN CONWY TRUNK ROAD (A470) (CONNECTING ROADS) (DOWLAIS TOP TO HIRWAUN))

COMPULSORY PURCHASE (SUPPLEMENTARY)(No.1) ORDER 2020

GORCHYMYN PRYNU GORFODOL
ATODOL
DALEN 1 O 12

SUPPLEMENTARY
COMPULSORY PURCHASE ORDER
SHEET 1 OF 12

CYMUNED RHIGOS

COMMUNITY OF RHIGOS

CYNGOR BWRDEISTREF SIROL RHONDDA CYNON TAF
RHONDDA CYNON TAF COUNTY BOROUGH COUNCIL

CYMUNED HIRWAUN

COMMUNITY OF HIRWAUN

CYMUNED RHIGOS

COMMUNITY OF RHIGOS

CYMUNED HIRWAUN

COMMUNITY OF HIRWAUN

MYNWENT BRYN-Y-GAER
BRYN-Y-GAER CEMETERY

PYLLAU HIRWAUN
HIRWAUN PONDS

TOMEN SBWRIEL SEGUR
DISUSED SPOIL HEAP

LLWYBR TRACK

A4059 FFORDD RHONDDA
A4059 RHONDDA ROAD

Gweler Mewnosodyn B
See Inset B

Gweler Mewnosodyn A
See Inset A

Gweler Mewnosodyn C
See Inset C

YSTAD BRYNGELLI
BRYNGELLI ESTATE

HAWTHORNS

BRODAWEL

RHIAN FA

CRUD-YR-AWEL

HIGHCROFT

REDHILL CLOSE

CYFFORDD HIRWAUN
HIRWAUN JUNCTION

LLWYBR BEICIO GENEDLAETHOL NCR 46
NATIONAL CYCLE ROUTE NCR 46

FFORDD YR A465 (C) BLAENAU'R CYMOEDD
A465 (T) HEADS OF THE VALLEYS ROAD

OLD RHIGOS ROAD / NCR 46

A4061 FFORDD RHIGOS
A4061 RHIGOS ROAD

LLWYBR TROED RHIF/24/2
FOOTPATH RHI/24/2

LLWYBR TROED RHIF/24/3
FOOTPATH RHI/24/3

LLWYBR TROED RHIF/25/1
FOOTPATH RHI/25/1

TOWER ROAD

CASWELL CL

LIMESLADE CL

CYRTIAU TENNIS
TENNIS COURTS

SAFLE'R 'WELFARE' HIRWAUN
HIRWAUN WELFARE GROUND

MAST TELATHREBU
TELECOMMUNICATIONS MAST

LLWYBR TROED HIR/43/1
FOOTPATH HIR/43/1

LLWYBR TROED HIR/44/1
FOOTPATH HIR/44/1

LLWYBR TROED HIR/44/2
FOOTPATH HIR/44/2

LLWYBR TROED HIR/44/3
FOOTPATH HIR/44/3

LLWYBR TROED RHI/24/1
FOOTPATH RHI/24/1

LLWYBR TROED RHI/24/2
FOOTPATH RHI/24/2

LLWYBR TROED RHI/24/3
FOOTPATH RHI/24/3

AM BARHAD, GWELER CYNLLUN 1
FOR CONTINUATION SEE PLAN 1

AM BARHAD, GWELER CYNLLUN 2
FOR CONTINUATION SEE PLAN 3

SAFLE GLO BRIG ADYFWIO'R TWR
TOWER REGENERATION OPENCAST SITE

SAFLE GLO BRIG
OPENCAST SITE

D0001 D0002 D0003 D0004 D0005 D0006 B0008 B0002 A0001

2/1 2/2 2/3


3/17/1

8699 6870 8055 6942 0130 5952 4458 6531 1218 9804 1290 1100 3578 2814 4433 5222 3425 3928 3627 4226 3221 3627 3928 4226

SN9506 SN9406 SN9505 SN9405 SN9406 SN9405 SN9505 SN9404 SN9405 SN9404 SN9405 SN9404 SN9404 SN9604

AMBERLEY CONNECTION TO WASHBAY AND COAL HEAP
CYSYLLTIAD AMBERLEY I GOMIWAU A'R GLOFEYDD
LLWYBR BEICIO GENEDLAETHOL NCR 46
NATIONAL CYCLE ROUTE NCR 46

CYNLLUN O'R LLEOLIAD
LOCATION PLAN

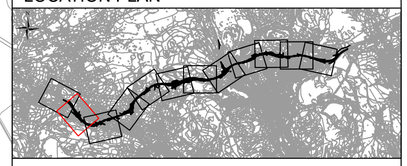

NODIADAU ER GWYBODAETH:
NOTES FOR INFORMATION

0038 Rhifau Caeau'r Arolwg Ordnans
Ordnance Survey Field Numbers

C0003 Rhifau caeau/tiroedd caeedig penodol i'r cynllun
Field/enclosure numbers specific to scheme

Ffin y Cyngor Sir
County Council Boundary

Ffin y Cyngor Tref a Chymuned
Town and Community Council Boundary

Hawliau Tramwy Cyhoeddus
Public Rights of Way

Ffin Parc Cenedlaethol Bannau Brycheiniog
Brecon Beacons National Park Boundary

Ffin Tir Comin
Common Land Boundary

ALLWEDD:
KEY:

Teitl
Title

Hawddfraint
Easement

Tir Cyfnewid
Exchange Land


1/1a Plot wedi'i Ddiwygio
Amended Plot

GRADDFA 1:2500 SCALE — METRAU/METRES 0 50 100 150 200


GRADDFA 1:500 SCALE — METRAU/METRES 0 10 20 30 40

© Hawlfraint a hawliau cronfa ddata'r Goron 2019.
Rhif Trwydded yr Arolwg Ordans 0100031673. Llwodraeth Cymru.


© Crown copyright and database rights 2019.
Ordnance Survey 0100031673, Welsh Government.

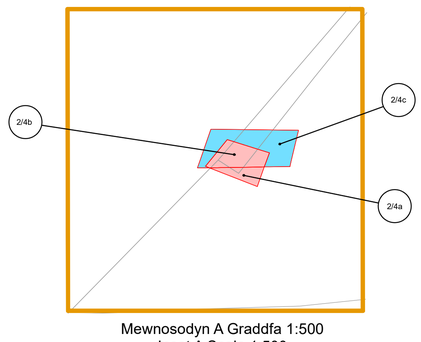

Mewnosodyn A Graddfa 1:500
Inset A Scale 1:500

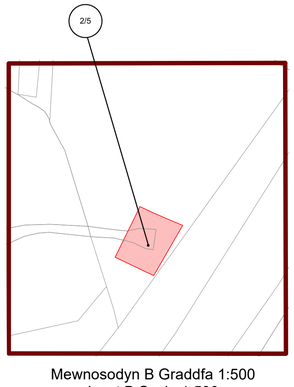

Mewnosodyn B Graddfa 1:500
Inset B Scale 1:500

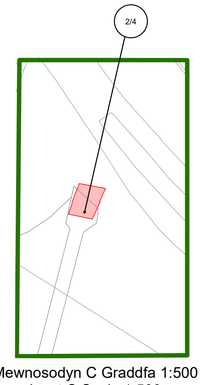

Mewnosodyn C Graddfa 1:500
Inset C Scale 1:500

GWEINIDOGION CYMRU (CEFNFFORDD CASTELL-NEDD I'R FENNI (YR A465) (DEUOLI O'R FENNI I HIRWAUN A'R FFYRDD YMUNO AC YMADAEL) A CHEFNFFORDD MAN I'R DWYRAIN O ABERCYNON I FAN I'R DWYRAIN O DDOWLAIS (YR A4060) A CHEFNFFORDD CAERDYDD I LANCONWY (YR A470) (FFYRDD CYSYLLTU) (DOWLAIS TOP I HIRWAUN))

GORCHYMYN PRYNU GORFODOL (ATODOL)(Rhif.1) 2020

THE WELSH MINISTERS (THE NEATH TO ABERGAVENNY TRUNK ROAD (A465) (ABERGAVENNY TO HIRWAUN DUALLING AND SLIP ROADS) AND EAST OF ABERCYNON TO EAST OF DOWLAIS TRUNK ROAD (A4060) AND CARDIFF TO GLAN CONWY TRUNK ROAD (A470) (CONNECTING ROADS) (DOWLAIS TOP TO HIRWAUN))

COMPULSORY PURCHASE (SUPPLEMENTARY)(No.1) ORDER 2020

GORCHYMYN PRYNU GORFODOL
ATODOL
DALEN 2 O 12

SUPPLEMENTARY
COMPULSORY PURCHASE ORDER
SHEET 2 OF 12

CYMUNED HIRWAUN

COMMUNITY OF HIRWAUN

CYNGOR BWRDEISTREF SIROL RHONDDA CYNON TAF
RHONDDA CYNON TAF COUNTRY BOROUGH COUNCIL

CYMUNED RHIGOS

COMMUNITY OF RHIGOS

CYMUNED PEN-Y-WAUN

COMMUNITY OF PEN-Y-WAUN

SAFLE'R 'WELFARE' HIRWAUN
HIRWAUN WELFARE GROUND

YSGOL GYNRADD COED HIRWAUN
COED HIRWAUN PRIMARY SCHOOL

LLWYBR BEICIO CENEDLAETHOL NCR 46
NATIONAL CYCLE ROUTE NCR 46

FFORDD YR A465 (C) BLAEAU'R CYMOEDD
A465 (T) HEADS OF THE VALLEYS ROAD

A4059 BRECON ROAD

TRAMFFORDD TRAMWAY

AFON CYNON

CYNON TERRACE

CYNON FARM

IVY COTTAGES

BRYN-Y-GOG

CANOLFAN IECHYD GYN HIRWAUN
FORMER HIRWAUN HEALTH CENTRE

CARAWAY

BEECH TREE

JOHNSON PARK

MOUNTAINS VIEW

CYFFORDD TREWAUN
TREWAUN JUNCTION

LYNDHURST

WAUNGRON

AMBLESIDE

HEULWEN

GLANRANT

TRENANT

TREWAUN

ISBONT TRAMFFORDD
TRAMWAY UNDERBRIDGE

5 MONTANA PARK

ROSEVILLE
BUNGALOW

A4059 HIRWAUN ROAD

PONT AFON CYNON
AFON CYNON BRIDGE

PENTWYN
CYNON
FARM

AM BARHAD, GWELER CYNLLUN 2
FOR CONTINUATION SEE PLAN 2

AM BARHAD, GWELER CYNLLUN 4
FOR CONTINUATION SEE PLAN 4

SAFLE GLO BRIG ADFYWIO'R TŴR
TOWER REGENERATION OPENCAST SITE

LLWYBR TROED HIR4444
FOOTPATH HIR4444

MYNYDD BWLLFA WINDFARM

LLWYBR TROED HIR4401
FOOTPATH HIR4401

D0004 D0005 D0006 D0007 D0008
E0001 E0002
F0001 F0002 F0003 F0004 F0005 F0006 F0007 F0009
G0001 G0002 G0003
H0001

3/1


HIR4/3/1 HIR4/2/1 HIR4/1/1 HIR4/4/1 HIR4/5/1 HIR4/6/1 HIR4/7/1 HIR4/8/1
HIR23/1 HIR24/1 HIR38/1 HIR39/1 HIR40/1 HIR40/4

AUN4/1 AUN4/2 AUN3/3 AUN3/4

SN9505 SN9605 SN9705 SN9504 SN9604 SN9704

4433 3928 5222 3578 7293 8878 7628 8426 9629 6322 7719 9262 8820 7310 8414 9613 8708 6802 6790 7494

CYNLLUN O'R LLEOLIAD
LOCATION PLAN

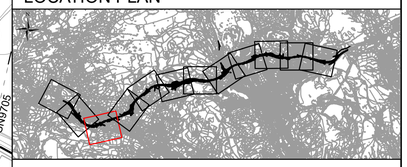

NODIADAU ER GWYBODAETH:
NOTES FOR INFORMATION

0038 Rhifau Caeau'r Arolwg Ordnans
Ordnance Survey Field Numbers

C0003 Rhifau caeau/tiroedd caeedig penodol i'r cynllun
Field/enclosure numbers specific to scheme

Ffin y Cyngor Sir
County Council Boundary

Ffin y Cyngor Tref a Chymuned
Town and Community Council Boundary

Hawliau Tramwy Cyhoeddus
Public Rights of Way

Ffin Parc Cenedlaethol Bannau Brycheiniog
Brecon Beacons National Park Boundary

Ffin Tir Comin
Common Land Boundary

ALLWEDD:
KEY:

Teitl
Title

Hawddfraint
Easement

Tir Cyfnewid
Exchange Land

1/1a Plot wedi'i Ddiwygio
Amended Plot

METRAU/METRES
GRADDFA 1:2500 SCALE 0 50 100 150 200

© Hawlfraint a hawliau cronfa ddata'r Goron 2019.
Rhif Trwydded yr Arolwg Ordans 0100031673. Llwodraeth Cymru.

© Crown copyright and database rights 2019.
Ordnance Survey 0100031673, Welsh Government.

GWEINIDOGION CYMRU (CEFNFFORDD CASTELL-NEDD I'R FENNI (YR A465) (DEUOLI O'R FENNI I HIRWAUN A'R FFYRDD YMUNO AC YMADAEL) A CHEFNFFORDD MAN I'R DWYRAIN O ABERCYNON I FAN I'R DWYRAIN O DDOWLAIS (YR A4060) A CHEFNFFORDD CAERDYDD I LANCONWY (YR A470) (FFYRDD CYSYLLTU) (DOWLAIS TOP I HIRWAUN))

GORCHYMYN PRYNU GORFODOL (ATODOL)(Rhif.1) 2020

THE WELSH MINISTERS (THE NEATH TO ABERGAVENNY TRUNK ROAD (A465) (ABERGAVENNY TO HIRWAUN DUALLING AND SLIP ROADS) AND EAST OF ABERCYNON TO EAST OF DOWLAIS TRUNK ROAD (A4060) AND CARDIFF TO GLAN CONWY TRUNK ROAD (A470) (CONNECTING ROADS) (DOWLAIS TOP TO HIRWAUN))

COMPULSORY PURCHASE (SUPPLEMENTARY)(No.1) ORDER 2020

GORCHYMYN PRYNU GORFODOL
ATODOL
DALEN 3 O 12

SUPPLEMENTARY
COMPULSORY PURCHASE ORDER
SHEET 3 OF 12

CYNGOR BWRDEISTREF SIROL RHONDDA CYNON TAF
RHONDDA CYNON TAF COUNTY BOROUGH COUNCIL

CYMUNED HIRWAUN
COMMUNITY OF HIRWAUN
CYMUNED RHIGOS
COMMUNITY OF RHIGOS
CYMUNED PEN-Y-WAUN
COMMUNITY OF PEN-Y-WAUN

AM BARHAD, GWELIER CYNLLUN 3 FOR CONTINUATION SEE PLAN 3
AM BARHAD, GWELIER CYNLLUN 5 FOR CONTINUATION SEE PLAN 5

Gweler Mewnosodyn A See Inset A
Gweler Mewnosodyn B See Inset B
Gweler Mewnosodyn C See Inset C
Gweler Mewnosodyn D See Inset D
Gweler Mewnosodyn E See Inset E


MEADOW CLOSE
RIVERSIDE
TANFFORDD COURT FARM
COURT FARM UNDERPASS
PLAS ELFED
GER-Y-BONT
SWANSEA ROAD
DENBEIGH COURT
STABLAU STABLES
ISBONT RHEILFFORDD CWM NEDD
VALE OF NEATH RAILWAY UNDERBRIDGE
COURT FARM
COURT LODGE
THE OAKS
INGLEDENE
KEEPERS LANE, LYNWOOD
VALLEY VIEW
MIN-Y-COED
TRAPHONT NANT MELYN
NANT MELYN VIADUCT
NANT-Y-MOEL FARM
NANT MOEL
NANT MELYN
NANT MELYN CATTLE CREEP
LLWYBR TROED HIR 3/1
FOOTPATH HIR 3/1
FFORDD YR A465 (C) BLAENAU'R CYMOEDD
A465 (T) HEADS OF THE VALLEYS ROAD
AFON CYNON
LLWYBR TROED AUN/3/3
FOOTPATH AUN/3/3
LLWYBR TROED AUN/1/1
FOOTPATH AUN/1/1
RHEILFFORDD CWM NEDD
VALE OF NEATH RAILWAY
GELLI-TARW FARM
LLWYBR TROED HIR/7/1
FOOTPATH HIR/7/1
LLWYBR TROED HIR/4/3
FOOTPATH HIR/4/3
TAWEL FAN
DINGLE GARDENS
LA PAZ
TY CROESBYCHAN
FFORDD DDIENW'N GWASANAETHU AMGLOSGFA LLWYDCOED
UNNAMED ROAD SERVING LLWYDCOED CREMATORIUM
COURT FARM UNDERPASS

H0001 H0002 H0003 H0004 H0005 H0006
J0001 J0002 J0003 J0004 J0005
HIR/S/2 HIR/4/1 HIR/S/1 HIR/4/2 HIR/4/3
AUN/1/1

4/1 4/1a 4/1b 4/1c 4/1d 4/2 4/2a 4/2b 4/2c 4/2d 4/2e 4/2f 4/3 4/3a 4/4 4/4a 4/4b 4/4c 4/4d 4/4e 4/4f 4/4g 4/4h 4/4j 4/5 4/6 4/6a 4/6b 4/6c 4/6d 4/6e 4/6f 4/6g 4/6h 4/6j 4/7 4/8 4/8a 4/9 4/10

SN9605 SN9705
SN9706 SN9705
SN9705 SN9704
SN9705 SN9806
SN9706 SN9806

CYNLLUN O'R LLEOLIAD
LOCATION PLAN

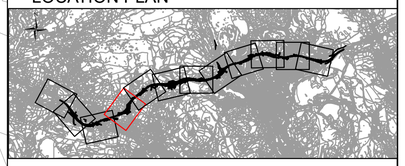

NODIADAU ER GWYBODAETH:
NOTES FOR INFORMATION

0038 Rhifau Caeau'r Arolwg Ordnans
Ordnance Survey Field Numbers

C0003 Rhifau caeau/tiroedd caeedig penodol i'r cynllun
Field/enclosure numbers specific to scheme

Ffin y Cyngor Sir
County Council Boundary

Ffin y Cyngor Tref a Chymuned
Town and Community Council Boundary

Hawliau Tramwy Cyhoeddus
Public Rights of Way

Ffin Parc Cenedlaethol Bannau Brycheiniog
Brecon Beacons National Park Boundary

Ffin Tir Comin
Common Land Boundary

ALLWEDD:
KEY:

Teitl
Title

Hawddfraint
Easement

Tir Cyfnewid
Exchange Land

1/1a Plot wedi'i Ddiwygio
Amended Plot

METRAU/METRES
GRADDFA 1:2500 SCALE 0 50 100 150 200

METRAU/METRES
GRADDFA 1:1000 SCALE 0 20 40 60 80

METRAU/METRES
GRADDFA 1:500 SCALE 0 10 20 30 40

METRAU/METRES
GRADDFA 1:250 SCALE 0 5 10 15 20

© Hawlfraint a hawliau cronfa ddata'r Goron 2019.
Rhif Trwydded yr Arolwg Ordans 0100031673. Llwodraeth Cymru.

© Crown copyright and database rights 2019.
Ordnance Survey 0100031673, Welsh Government.

GWEINIDOGION CYMRU (CEFNFFORDD CASTELL-NEDD I'R FENNI (YR A465) (DEUOLI O'R FENNI I HIRWAUN A'R FFYRDD YMUNO AC YMADAEL) A CHEFNFFORDD MAN I'R DWYRAIN O ABERCYNON I FAN I'R DWYRAIN O DDOWLAIS (YR A4060) A CHEFNFFORDD CAERDYDD I LANCONWY (YR A470) (FFYRDD CYSYLLTU) (DOWLAIS TOP I HIRWAUN))


GORCHYMYN PRYNU GORFODOL (ATODOL)(Rhif.1) 2020

THE WELSH MINISTERS (THE NEATH TO ABERGAVENNY TRUNK ROAD (A465) (ABERGAVENNY TO HIRWAUN DUALLING AND SLIP ROADS) AND EAST OF ABERCYNON TO EAST OF DOWLAIS TRUNK ROAD (A4060) AND CARDIFF TO GLAN CONWY TRUNK ROAD (A470) (CONNECTING ROADS) (DOWLAIS TOP TO HIRWAUN))


COMPULSORY PURCHASE (SUPPLEMENTARY)(No.1) ORDER 2020

GORCHYMYN PRYNU GORFODOL ATODOL
DALEN 4 O 12


SUPPLEMENTARY COMPULSORY PURCHASE ORDER
SHEET 4 OF 12

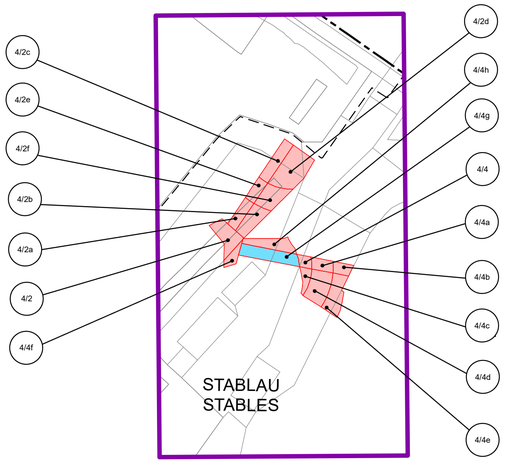


Mewnosodiad A Graddfa 1:500
Inset A Scale 1:500

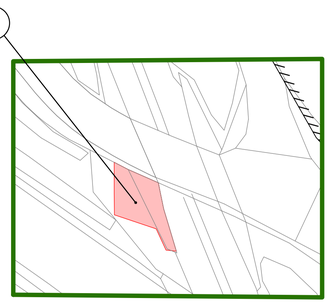


Mewnosodiad B Graddfa 1:500
Inset B Scale 1:500

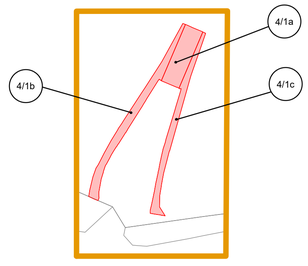

Mewnosodiad C Graddfa 1:250
Inset C Scale 1:250

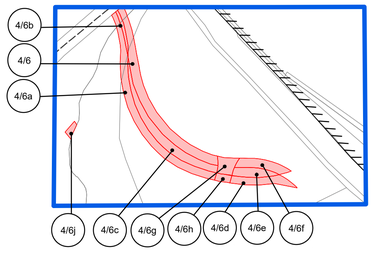


Mewnosodiad D Graddfa 1:1000
Inset D Scale 1:1000

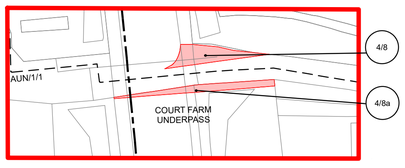

Mewnosodiad E Graddfa 1:500
Inset E Scale 1:500

CYNLLUN O'R LLEOLIAD
LOCATION PLAN

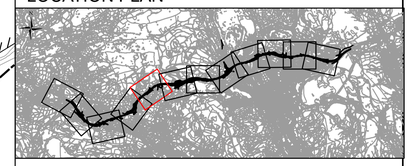

NODIADAU ER GWYBODAETH:
NOTES FOR INFORMATION

0038 Rhifau Caeau'r Arolwg Ordnans
Ordnance Survey Field Numbers

C0003 Rhifau caeau/tiroedd caeedig penodol i'r cynllun
Field/enclosure numbers specific to scheme

Ffin y Cyngor Sir
County Council Boundary

Ffin y Cyngor Tref a Chymuned
Town and Community Council Boundary

Hawliau Tramwy Cyhoeddus
Public Rights of Way

Ffin Parc Cenedlaethol Bannau Brycheiniog
Brecon Beacons National Park Boundary

Ffin Tir Comin
Common Land Boundary

ALLWEDD:
KEY:

Teitl
Title

Hawddfraint
Easement

Tir Cyfnewid
Exchange Land

1/1a Plot wedi'i Ddiwygio
Amended Plot

METRAU/METRES
GRADDFA 1:2500 SCALE 0 50 100 150 200

METRAU/METRES
GRADDFA 1:1000 SCALE 0 20 40 60 80

METRAU/METRES
GRADDFA 1:500 SCALE 0 10 20 30 40

© Hawlfraint a hawliau cronfa ddata'r Goron 2019.
Rhif Trwydded yr Arolwg Ordans 0100031673. Llwodraeth Cymru.

© Crown copyright and database rights 2019.
Ordnance Survey 0100031673, Welsh Government.

GWEINIDOGION CYMRU (CEFNFFORDD CASTELL-NEDD I'R FENNI (YR A465) (DEUOLI O'R FENNI I HIRWAUN A'R FFYRDD YMUNO AC YMADAEL) A CHEFNFFORDD MAN I'R DWYRAIN O ABERCYNON I FAN I'R DWYRAIN O DDOWLAIS (YR A4060) A CHEFNFFORDD CAERDYDD I LANCONWY (YR A470) (FFYRDD CYSYLLTU) (DOWLAIS TOP I HIRWAUN))


GORCHYMYN PRYNU GORFODOL (ATODOL)(Rhif.1) 2020

THE WELSH MINISTERS (THE NEATH TO ABERGAVENNY TRUNK ROAD (A465) (ABERGAVENNY TO HIRWAUN DUALLING AND SLIP ROADS) AND EAST OF ABERCYNON TO EAST OF DOWLAIS TRUNK ROAD (A4060) AND CARDIFF TO GLAN CONWY TRUNK ROAD (A470) (CONNECTING ROADS) (DOWLAIS TOP TO HIRWAUN))


COMPULSORY PURCHASE (SUPPLEMENTARY)(No.1) ORDER 2020

GORCHYMYN PRYNU GORFODOL ATODOL
DALEN 5 O 12

SUPPLEMENTARY COMPULSORY PURCHASE ORDER
SHEET 5 OF 12

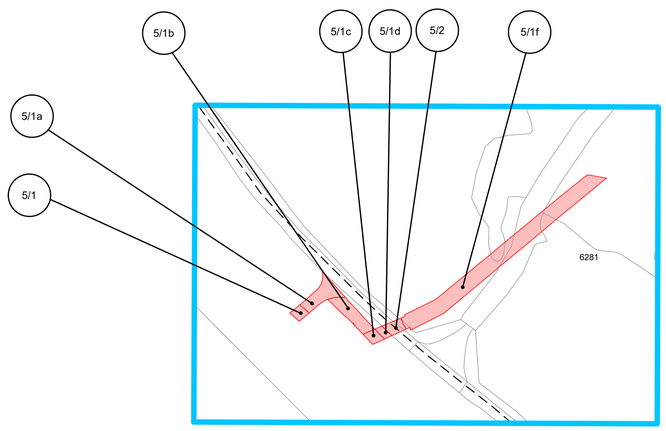

Mewnosodyn A Graddfa 1:1000
Inset A Scale 1:1000

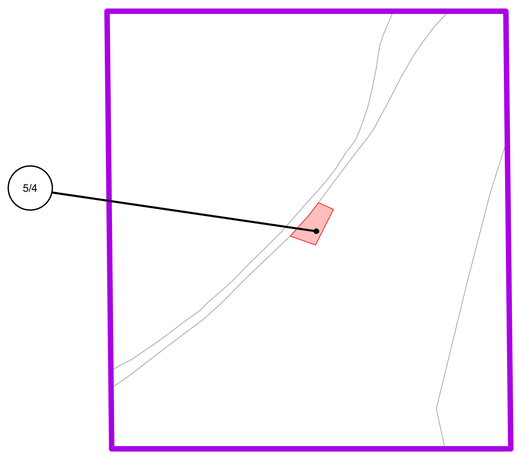

Mewnosodyn B Graddfa 1:500
Inset B Scale 1:500

CYNGOR BWRDEISTREF SIROL RHONDDA CYNON TAF
RHONDDA CYNON TAF COUNTY BOROUGH COUNCIL

CYNGOR BWRDEISTREF SIROL MERTHYR TUDFUL
MERTHYR TYDFIL COUNTY BOROUGH COUNCIL

CYMUNED RHIGOS
COMMUNITY OF RHIGOS

CYMUNED CYFARTHFA
COMMUNITY OF CYFARTHFA

CYMUNED GORLLEWIN ABERDÂR A LLWYDCOED
COMMUNITY OF ABERDARE WEST AND LLWYDCOED

N

SN9907
SO0007

7461
0263
7353
6371
1045
1917
4618
4686
7395
2674
3873
5772
5957
0199
0863
7445
0137

M0003
M0004
M0006
M0001
M0002
L0001
N0002
N0003
N0005
N0006
N0007
N0008
N0009
N0010
N0011
N0012
N0013
N0014
P0001
P0002
P0003
P0005

DYNEVOR ARMS (HEN SAFLE STORIO LNG)
DYNEVOR ARMS (FORMER LNG STORAGE FACILITY)

CARTREFI (ELUSEN) JAH-JIREH
JAH-JIREH (CHARITY) HOMES

CYFFORDD BAVERSTOCK
BAVERSTOCK JUNCTION

FFORDD DDIENW
UNNAMED ROAD

CRONFA DDŴR LLWYDCOED (WEDI GORCHUDDIO)
LLWYDCOED RESERVOIR (COVERED)

AM BARHAD, GWELER CYNLLUN 5
FOR CONTINUATION SEE PLAN 5

AM BARHAD, GWELER CYNLLUN 7
FOR CONTINUATION SEE PLAN 7

FFORDD YR A465 (C) BLAENAUR CYMOEDD FFORDD
A465 (T) HEADS OF THE VALLEYS ROAD

FFORDD DDI-ENW YN GWASANAETHU AMGLOSFGA LLWYDCOED
UNNAMED ROAD SERVING LLWYDCOED CREMATORIUM

LLWYBR BEICIO CENEDLAETHOL 46
NATIONAL CYCLE ROUTE 46

AMLOSGFA LLWYDCOED
LLWYDCOED CREMATORIUM

LLWYBR TROED I'R FOOTPATH ONLY

B4276 FFORDD MERTHYR
B4276 MERTHYR ROAD

TY-GWYN FARM

BRYN GWYDDEL

6/1
6/1b
6/4
6/3
6/5
6/5a

CYNLLUN O'R LLEOLIAD
LOCATION PLAN



NODIADAU ER GWYBODAETH:
NOTES FOR INFORMATION

0038 Rhifau Caeau'r Arolwg Ordnans
Ordnance Survey Field Numbers

C0003 Rhifau caeau/tiroedd caeedig penodol i'r cynllun
Field/enclosure numbers specific to scheme

Ffin y Cyngor Sir
County Council Boundary

Ffin y Cyngor Tref a Chymuned
Town and Community Council Boundary

Hawliau Tramwy Cyhoeddus
Public Rights of Way

Ffin Parc Cenedlaethol Bannau Brycheiniog
Brecon Beacons National Park Boundary

Ffin Tir Comin
Common Land Boundary

ALLWEDD:
KEY:

Teitl
Title

Hawddfraint
Easement

Tir Cyfnewid
Exchange Land

1/1a Plot wedi'i Ddiwygio
Amended Plot

METRAU/METRES
GRADDFA 1:2500 SCALE 0 50 100 150 200

© Hawlfraint a hawliau cronfa ddata'r Goron 2019.
Rhif Trwydded yr Arolwg Ordans 0100031673. Llwodraeth Cymru.

© Crown copyright and database rights 2019.
Ordnance Survey 0100031673, Welsh Government.

GWEINIDOGION CYMRU (CEFNFFORDD CASTELL-NEDD I'R FENNI (YR A465) (DEUOLI O'R FENNI I HIRWAUN A'R FFYRDD YMUNO AC YMADAEL) A CHEFNFFORDD MAN I'R DWYRAIN O ABERCYNON I FAN I'R DWYRAIN O DDOWLAIS (YR A4060) A CHEFNFFORDD CAERDYDD I LANCONWY (YR A470) (FFYRDD CYSYLLTU) (DOWLAIS TOP I HIRWAUN))

GORCHYMYN PRYNU GORFODOL (ATODOL)(Rhif.1) 2020

THE WELSH MINISTERS (THE NEATH TO ABERGAVENNY TRUNK ROAD (A465) (ABERGAVENNY TO HIRWAUN DUALLING AND SLIP ROADS) AND EAST OF ABERCYNON TO EAST OF DOWLAIS TRUNK ROAD (A4060) AND CARDIFF TO GLAN CONWY TRUNK ROAD (A470) (CONNECTING ROADS) (DOWLAIS TOP TO HIRWAUN))

COMPULSORY PURCHASE (SUPPLEMENTARY)(No.1) ORDER 2020

GORCHYMYN PRYNU GORFODOL
ATODOL
DALEN 6 O 12

SUPPLEMENTARY
COMPULSORY PURCHASE ORDER
SHEET 6 OF 12

CYMUNED CYFARTHFA

COMMUNITY OF CYFARTHFA

CYMUNED RHIGOS

COMMUNITY OF RHIGOS

CYMUNED FAENOR

COMMUNITY OF VAYNOR

CYMUNED GORLLEWIN ABERDÂR A LLWYDCOED

COMMUNITY OF ABERDARE WEST AND LLWYDCOED

CYMUNED CYFARTHFA

COMMUNITY OF CYFARTHFA

SO0107 SO0007 SO0207 SO0107 SO0007 SO0006 SO0206 SO0106 SO0006 SO0106

1173 3276 1468 7365 0161 1060 4660 4959 9457 7654 FFRWD ISAF 1352 4548 5349 TYN-Y-COEDCAE FARM 2069 0148 0444 4544 6371 6441 3349

Gweler Mewnosodyn B See Inset B

CARTREFI (ELUSEN) JAH-JIREH JAH-JIREH (CHARITY) HOMES

CYFFORDD BAVERSTOCK BAVERSTOCK JUNCTION

M0006 M0005 NCR 46

AM BARHAD, GWELER CYNLLUN 6 FOR CONTINUATION SEE PLAN 6

FFORDD YR A465 (C) BLAENAUR CYMOEDD A465 (T) HEADS OF THE VALLEYS ROAD

Q0002 AM BARHAD, GWELER CYNLLUN 8 FOR CONTINUATION SEE PLAN 8

Q0001 9428 1427

SWANSEA ROAD

3629

Gweler Mewnosodyn A See Inset A

1431 6413 1917 4618


CRIBYN CLOSE HEOL CORNDU

LLWYBR BEICIO CENEDLAETHOL NCR 46 NATIONAL CYCLE ROUTE NCR 46

B4276 MERTHYR ROAD

5399

CYNLLUN O'R LLEOLIAD
LOCATION PLAN

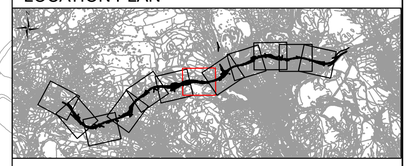

NODIADAU ER GWYBODAETH:
NOTES FOR INFORMATION

0038 Rhifau Caeau'r Arolwg Ordnans
Ordnance Survey Field Numbers

C0003 Rhifau caeau/tiroedd caeedig penodol i'r cynllun
Field/enclosure numbers specific to scheme

Ffin y Cyngor Sir
County Council Boundary

Ffin y Cyngor Tref a Chymuned
Town and Community Council Boundary

Hawliau Tramwy Cyhoeddus
Public Rights of Way

Ffin Parc Cenedlaethol Bannau Brycheiniog
Brecon Beacons National Park Boundary

Ffin Tir Comin
Common Land Boundary

ALLWEDD:
KEY:

Teitl
Title

Hawddfraint
Easement

Tir Cyfnewid
Exchange Land

1/1a Plot wedi'i Ddiwygio
Amended Plot


METRAU/METRES
GRADDFA 1:2500 SCALE 0 50 100 150 200

METRAU/METRES
GRADDFA 1:750 SCALE 0 15 30 45 60

METRAU/METRES
GRADDFA 1:500 SCALE 0 10 20 30 40

© Hawlfraint a hawliau cronfa ddata'r Goron 2019.
Rhif Trwydded yr Arolwg Ordans 0100031673. Llwodraeth Cymru.

© Crown copyright and database rights 2019.
Ordnance Survey 0100031673, Welsh Government.

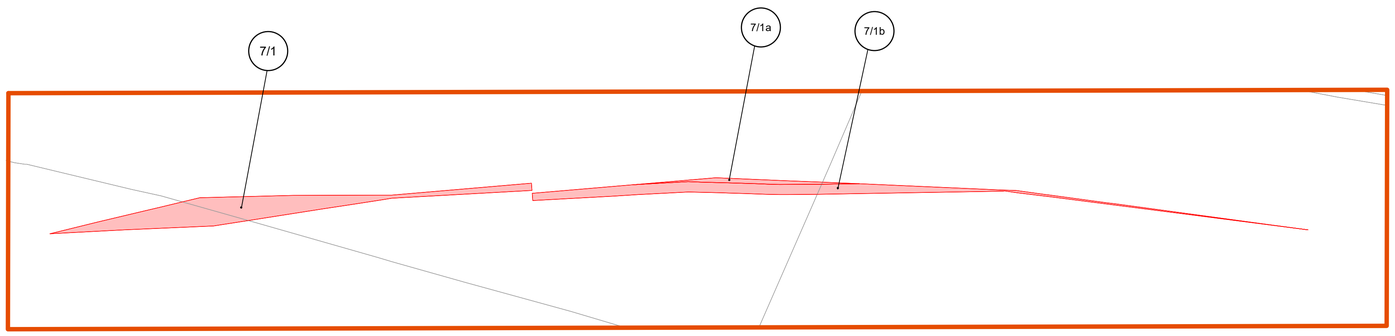

Mewnosodyn A Graddfa 1:750
Inset A Scale 1:750



Mewnosodyn B Graddfa 1:500
Inset B Scale 1:500

GWEINIDOGION CYMRU (CEFNFFORDD CASTELL-NEDD I'R FENNI (YR A465) (DEUOLI O'R FENNI I HIRWAUN A'R FFYRDD YMUNO AC YMADAEL) A CHEFNFFORDD MAN I'R DWYRAIN O ABERCYNON I FAN I'R DWYRAIN O DDOWLAIS (YR A4060) A CHEFNFFORDD CAERDYDD I LANCONWY (YR A470) (FFYRDD CYSYLLTU) (DOWLAIS TOP I HIRWAUN))

GORCHYMYN PRYNU GORFODOL (ATODOL)(Rhif.1) 2020

THE WELSH MINISTERS (THE NEATH TO ABERGAVENNY TRUNK ROAD (A465) (ABERGAVENNY TO HIRWAUN DUALLING AND SLIP ROADS) AND EAST OF ABERCYNON TO EAST OF DOWLAIS TRUNK ROAD (A4060) AND CARDIFF TO GLAN CONWY TRUNK ROAD (A470) (CONNECTING ROADS) (DOWLAIS TOP TO HIRWAUN))

COMPULSORY PURCHASE (SUPPLEMENTARY)(No.1) ORDER 2020

GORCHYMYN PRYNU GORFODOL
ATODOL
DALEN 7 O 12

SUPPLEMENTARY
COMPULSORY PURCHASE ORDER
SHEET 7 OF 12

CYMUNED FAENOR

COMMUNITY OF VAYNOR

CYMUNED CYFARTHFA

COMMUNITY OF CYFARTHFA

CYMUNED VAYNOR

COMMUNITY OF VAYNOR

CYMUNED PARC

COMMUNITY OF PARK

CYNGOR BWRDEISTREF SIROL MERTHYR TUDFUL
MERTHYR TYDFIL COUNTY BOROUGH COUNCIL

AM BARHAD, GWELER CYNLLUN 7
FOR CONTINUATION SEE PLAN 7

AM BARHAD, GWELER CYNLLUN 6
FOR CONTINUATION SEE PLAN 6

Gweler Mewnosodyn A
See Inset A

Gweler Mewnosodyn B
See Inset B

MYNWENT
CEFN COED
CEFN COED
CEMETERY

CYFFORDD A470
A470 JUNCTION

FFORDD YR A465 (C) BLAENAU'R CYMOEDD
A465 (T) HEADS OF THE VALLEYS ROAD

TANFFORDD COED MEURIG
COED MEURIG UNDERPASS

COED
MEURIG
FARM

PONT NANT FFRWD
A465 NANT FFRWD BRIDGE

PONT NANT FFRWD
A470 NANT FFRWD BRIDGE

PONT TAF FAWR
TAF FAWR BRIDGE

CEFN COED
RUGBY CLUB

OLD BREWERY
COTTAGE

PONT DROED TAITH TAF
TAFF TRAIL FOOTBRIDGE

HIGH STREET OVERBRIDGE

GRAWEN HOUSE

FOXFIELDS

GRAWEN LANE

METFORD HOUSE

CARNBRAE

TAWEL FRYN

ALOHA

VALBONNE

FFRWD ISAF

THE HAVEN

GELLIDEG

FFRWD ROAD

NANT FFRWD

TAF FAWR

A470 MERTHYR BYPASS

A4054 UPPER HIGH STREET

A4054 HIGH STREET

A465 (C)
A465 (T)

STATION ROAD

CLOTH HALL LANE

JOB'S LANE

MAES-Y-GARREG

FRANCIS COURT

LLWYBR TROED 111/25
FOOTPATH 111/25

LLWYBR TROED 111/43
FOOTPATH 111/43

LLWYBR BEICIO CENEDLAETHOL 8
NATIONAL CYCLE ROUTE 8

LLWYBR BEICIO CENEDLAETHOL 46
NATIONAL CYCLE ROUTE 46

CLOS COEDMEURIG
COEDMEYRICK CLOSE

SWANSEA ROAD

PEN-Y-DYFFRYN

A470 (C)
A470 (T)

NCR 46

SO00107 SO00207
SO00208 SO00209
SO00107 SO00207
SO00208
SO00209 SO00307
SO00107 SO00207
SO00307

9578 7365 7654 6441 9457 0161 1468 1060 0148 2069 1352 0444 Q0002 9428 1844 2556 3151 2745 3849 3041 2635 1427 4243 3431 4030 5040 4323 6634 2089 3298 4496 3289 4193 2477 4782 3165 5976 5373 4965 6067 7282 6656 8472 7557 S0002 S0004 S0001 8/1

CYNLLUN O'R LLEOLIAD
LOCATION PLAN



NODIADAU ER GWYBODAETH:
NOTES FOR INFORMATION

0038 Rhifau Caeau'r Arolwg Ordnans
Ordnance Survey Field Numbers

C0003 Rhifau caeau/tiroedd caeedig penodol i'r cynllun
Field/enclosure numbers specific to scheme

Ffin y Cyngor Sir
County Council Boundary

Ffin y Cyngor Tref a Chymuned
Town and Community Council Boundary

Hawliau Tramwy Cyhoeddus
Public Rights of Way

Ffin Parc Cenedlaethol Bannau Brycheiniog
Brecon Beacons National Park Boundary

Ffin Tir Comin
Common Land Boundary

ALLWEDD:
KEY:

Teitl
Title

Hawddfraint
Easement

Tir Cyfnewid
Exchange Land

1/1a Plot wedi'i Ddiwygio
Amended Plot

GRADDFA 1:2500 SCALE METRAU/METRES 0 50 100 150 200

GRADDFA 1:1000 SCALE METRAU/METRES 0 20 40 60 80

GRADDFA 1:500 SCALE METRAU/METRES 0 10 20 30 40

© Hawlfraint a hawliau cronfa ddata'r Goron 2019.
Rhif Trwydded yr Arolwg Ordans 0100031673. Llwodraeth Cymru.

© Crown copyright and database rights 2019.
Ordnance Survey 0100031673, Welsh Government.

GWEINIDOGION CYMRU (CEFNFFORDD CASTELL-NEDD I'R FENNI (YR A465) (DEUOLI O'R FENNI I HIRWAUN A'R FFYRDD YMUNO AC YMADAEL) A CHEFNFFORDD MAN I'R DWYRAIN O ABERCYNON I FAN I'R DWYRAIN O DDOWLAIS (YR A4060) A CHEFNFFORDD CAERDYDD I LANCONWY (YR A470) (FFYRDD CYSYLLTU) (DOWLAIS TOP I HIRWAUN))


GORCHYMYN PRYNU GORFODOL (ATODOL)(Rhif.1) 2020

THE WELSH MINISTERS (THE NEATH TO ABERGAVENNY TRUNK ROAD (A465) (ABERGAVENNY TO HIRWAUN DUALLING AND SLIP ROADS) AND EAST OF ABERCYNON TO EAST OF DOWLAIS TRUNK ROAD (A4060) AND CARDIFF TO GLAN CONWY TRUNK ROAD (A470) (CONNECTING ROADS) (DOWLAIS TOP TO HIRWAUN))

COMPULSORY PURCHASE (SUPPLEMENTARY)(No.1) ORDER 2020

GORCHYMYN PRYNU GORFODOL
ATODOL
DALEN 8 O 12


SUPPLEMENTARY
COMPULSORY PURCHASE ORDER
SHEET 8 OF 12

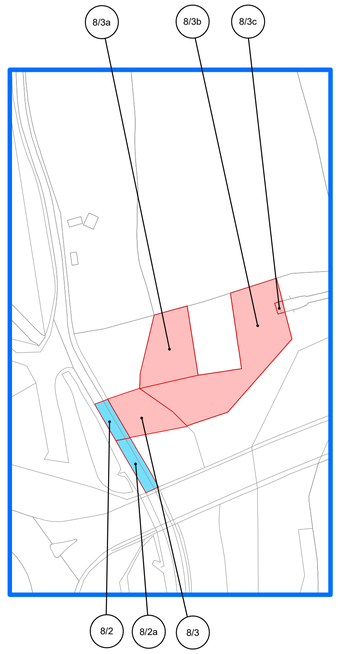


Mewnosodyn A Graddfa 1:1000
Inset A Scale 1:1000



Mewnosodyn B Graddfa 1:500
Inset B Scale 1:500

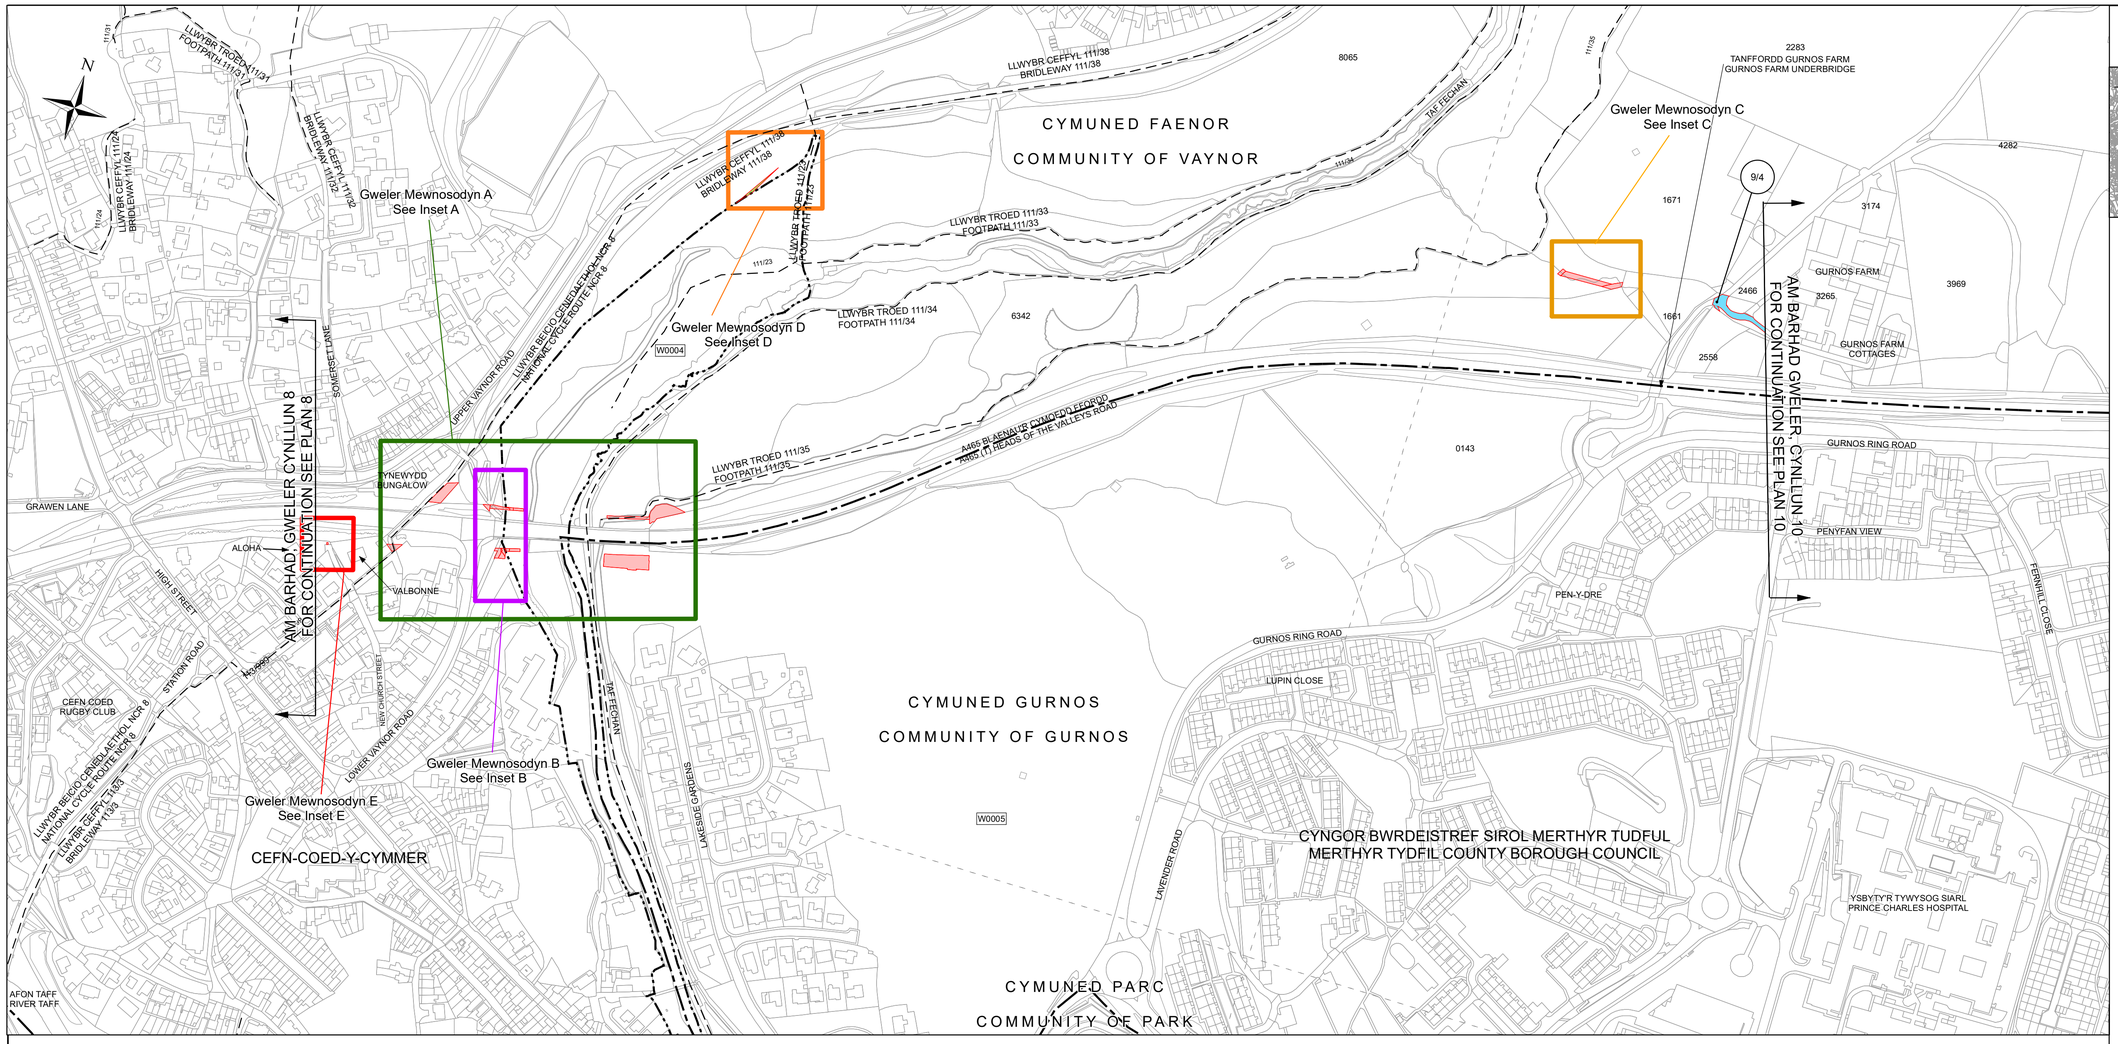

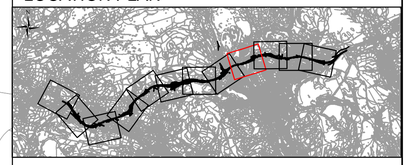

CYNLLUN O'R LLEOLIAD
LOCATION PLAN

NODIADAU ER GWYBODAETH:
NOTES FOR INFORMATION

0038 Rhifau Caeau'r Arolwg Ordnans
Ordnance Survey Field Numbers

C0003 Rhifau caeau/tiroedd caeedig penodol i'r cynllun
Field/enclosure numbers specific to scheme

Ffin y Cyngor Sir
County Council Boundary

Ffin y Cyngor Tref a Chymuned
Town and Community Council Boundary

Hawliau Tramwy Cyhoeddus
Public Rights of Way

Ffin Parc Cenedlaethol Bannau Brycheiniog
Brecon Beacons National Park Boundary

Ffin Tir Comin
Common Land Boundary

ALLWEDD:
KEY:

Teitl
Title

Hawddfraint
Easement

Tir Cyfnewid
Exchange Land

1/1a Plot wedi'i Ddiwygio
Amended Plot

GRADDFA 1:2500 SCALE METRAU/METRES 0 50 100 150 200

GRADDFA 1:1000 SCALE METRAU/METRES 0 20 40 60 80

GRADDFA 1:750 SCALE METRAU/METRES 0 15 30 45 60

GRADDFA 1:500 SCALE METRAU/METRES 0 10 20 30 40

© Hawlfraint a hawliau cronfa ddata'r Goron 2019.
Rhif Trwydded yr Arolwg Ordans 0100031673. Llwodraeth Cymru.

© Crown copyright and database rights 2019.
Ordnance Survey 0100031673, Welsh Government.

GWEINIDOGION CYMRU (CEFNFFORDD CASTELL-NEDD I'R FENNI (YR A465) (DEUOLI O'R FENNI I HIRWAUN A'R FFYRDD YMUNO AC YMADAEL) A CHEFNFFORDD MAN I'R DWYRAIN O ABERCYNON I FAN I'R DWYRAIN O DDOWLAIS (YR A4060) A CHEFNFFORDD CAERDYDD I LANCONWY (YR A470) (FFYRDD CYSYLLTU) (DOWLAIS TOP I HIRWAUN))


GORCHYMYN PRYNU GORFODOL (ATODOL)(Rhif.1) 2020

THE WELSH MINISTERS (THE NEATH TO ABERGAVENNY TRUNK ROAD (A465) (ABERGAVENNY TO HIRWAUN DUALLING AND SLIP ROADS) AND EAST OF ABERCYNON TO EAST OF DOWLAIS TRUNK ROAD (A4060) AND CARDIFF TO GLAN CONWY TRUNK ROAD (A470) (CONNECTING ROADS) (DOWLAIS TOP TO HIRWAUN))


COMPULSORY PURCHASE (SUPPLEMENTARY)(No.1) ORDER 2020

GORCHYMYN PRYNU GORFODOL ATODOL
DALEN 9 O 12


SUPPLEMENTARY COMPULSORY PURCHASE ORDER
SHEET 9 OF 12

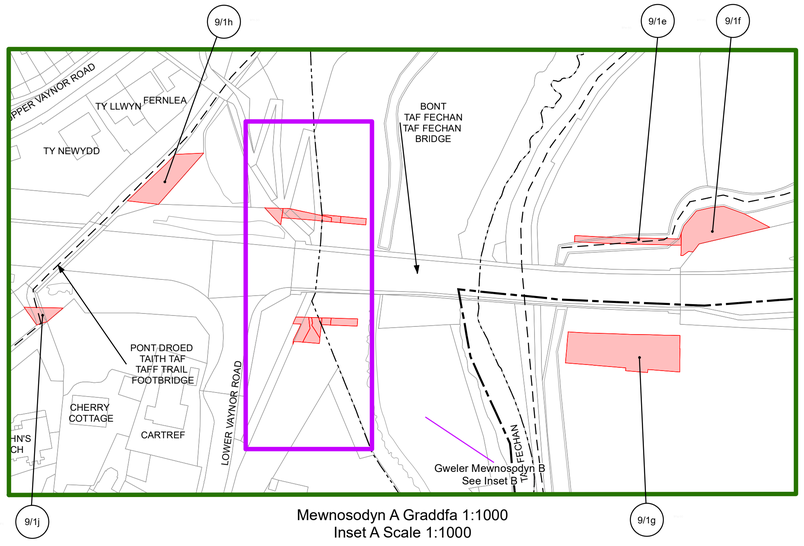


Mewnosodyn A Graddfa 1:1000
Inset A Scale 1:1000

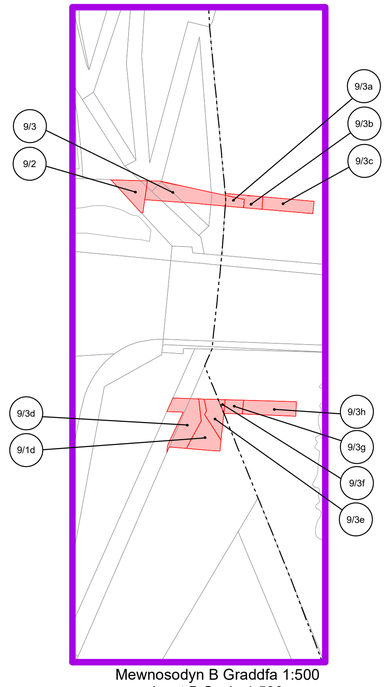


Mewnosodyn B Graddfa 1:500
Inset B Scale 1:500

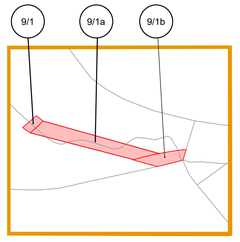

Mewnosodyn C Graddfa 1:1000
Inset C Scale 1:1000

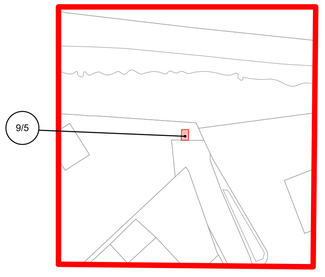

Mewnosodyn E Graddfa 1:500
Inset E Scale 1:500

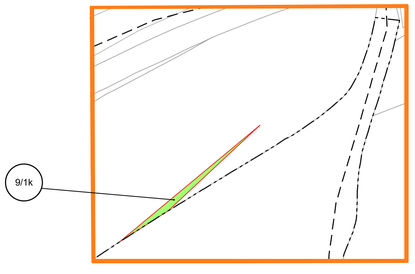

Mewnosodyn D Graddfa 1:750
Inset D Scale 1:750

SO0409
SO0408

N

CYMUNED FAENOR
COMMUNITY OF VAYNOR

CYMUNED DOWLAIS
COMMUNITY OF DOWLAIS

SO0509
SO0508

SO0409 SO0509
SO0408 SO0508

LLWYBR CEFFYL 103/1
BRIDLEWAY 103/1

HAWL TRAMWY HONEDD 103/10X
CLAIMED RIGHT OF WAY 103/10X

CRW 103/8X

CRW 103/9X

CRW 103/7X

CRW 103/11X

AB0001

AB0002

PARC BRYNIAU

FERNHILL BUNGALOW

DAN-Y-CASTELL FARM

PONTSARN ROAD

UNNAMED WATERCOURSE

CAEAU CHWARAE SPORTS GROUND

BRYN'AU ROAD

PANT INDUSTRIAL ESTATE

KIMBERLEY BUNGALOW

Gweler Mewnosodyn A
See Inset A

Gweler Mewnosodyn B
See Inset B

Gweler Mewnosodyn C
See Inset C

Gweler Mewnosodyn D
See Inset D

10/1 10/2 10/2a 10/3 10/4 10/4a 10/4b 10/4c 10/4d 10/4e 10/5 10/5a 10/6 10/7 10/7a 10/7b

GURNOS FARM

GURNOS FARM COTTAGES

TANFFORDD GOITRE LANE
GOITRE LANE UNDERPASS

A465 (T) HEADS OF THE VALLEYS ROAD
FFORDD YR A465 (C) BLAENAU'R CYMOEDD

GURNOS RING ROAD

WELLINGTONIA CLOSE

PENYFAN VIEW

FERNHILL CLOSE

GOITRE LANE

YSGOL UWCHRADD PEN-Y-DRE
PEN-Y-DRE HIGH SCHOOL

TRADE CENTRE WALES

RABART HOUSE

UNIT 33

UNIT 31

1 2 3 4 5

THE ICI

CREATIVE HOUSE

CYFFORDD GALON UCHAF
GALON UCHAF JUNCTION

GALON UCHAF ROAD

TWELFTH AVENUE

MITCHELL CRESCENT

TROSBONT BRYNIAU ROAD
BRYNIAU ROAD OVERBRIDGE

ROCKY ROAD

AM BARHAD: GWELER CYNLLUN 9
FOR CONTINUATION SEE PLAN 9

AM BARHAD: GWELER CYNLLUN 11
FOR CONTINUATION SEE PLAN 11

CYMUNED GURNOS
COMMUNITY OF GURNOS

CYMUNED PENYDARREN
COMMUNITY OF PENYDARREN


CYNGOR BWRDEISTREF SIROL MERTHYR TUDFUL
MERTHYR TYDFIL COUNTY BOROUGH COUNCIL

Y0001

YSBYTY'R TYWYSOG SIARL
PRINCE CHARLES HOSPITAL

2601 7301 9505 1091 0293 8592 5090 2283 4282 8084 9583 0981 6578 8076 1671 3174 4773 3969 3265 2466 1661 2558 9068 0373 1261 2666 2153

CYNLLUN O'R LLEOLIAD
LOCATION PLAN

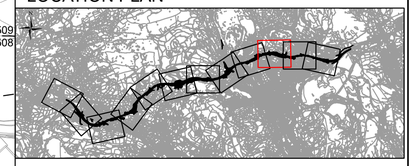

NODIADAU ER GWYBODAETH:
NOTES FOR INFORMATION

0038 Rhifau Caeau'r Arolwg Ordnans
Ordnance Survey Field Numbers

C0003 Rhifau caeau/tiroedd caeedig penodol i'r cynllun
Field/enclosure numbers specific to scheme

Ffin y Cyngor Sir
County Council Boundary

Ffin y Cyngor Tref a Chymuned
Town and Community Council Boundary

Hawliau Tramwy Cyhoeddus
Public Rights of Way

Ffin Parc Cenedlaethol Bannau Brycheiniog
Brecon Beacons National Park Boundary

Ffin Tir Comin
Common Land Boundary

ALLWEDD:
KEY:

Teitl
Title

Hawddfraint
Easement

Tir Cyfnewid
Exchange Land

1/1a Plot wedi'i Ddiwygio
Amended Plot

METRAU/METRES
GRADDFA 1:2500 SCALE 0 50 100 150 200

METRAU/METRES
GRADDFA 1:1000 SCALE 0 20 40 60 80

METRAU/METRES
GRADDFA 1:500 SCALE 0 10 20 30 40

© Hawlfraint a hawliau cronfa ddata'r Goron 2019.
Rhif Trwydded yr Arolwg Ordans 0100031673. Llwodraeth Cymru.

© Crown copyright and database rights 2019.
Ordnance Survey 0100031673, Welsh Government.

GWEINIDOGION CYMRU (CEFNFFORDD CASTELL-NEDD I'R FENNI (YR A465) (DEUOLI O'R FENNI I HIRWAUN A'R FFYRDD YMUNO AC YMADAEL) A CHEFNFFORDD MAN I'R DWYRAIN O ABERCYNON I FAN I'R DWYRAIN O DDOWLAIS (YR A4060) A CHEFNFFORDD CAERDYDD I LANCONWY (YR A470) (FFYRDD CYSYLLTU) (DOWLAIS TOP I HIRWAUN))


GORCHYMYN PRYNU GORFODOL (ATODOL)(Rhif.1) 2020

THE WELSH MINISTERS (THE NEATH TO ABERGAVENNY TRUNK ROAD (A465) (ABERGAVENNY TO HIRWAUN DUALLING AND SLIP ROADS) AND EAST OF ABERCYNON TO EAST OF DOWLAIS TRUNK ROAD (A4060) AND CARDIFF TO GLAN CONWY TRUNK ROAD (A470) (CONNECTING ROADS) (DOWLAIS TOP TO HIRWAUN))


COMPULSORY PURCHASE (SUPPLEMENTARY)(No.1) ORDER 2020

GORCHYMYN PRYNU GORFODOL ATODOL
DALEN 10 O 12


SUPPLEMENTARY COMPULSORY PURCHASE ORDER
SHEET 10 OF 12

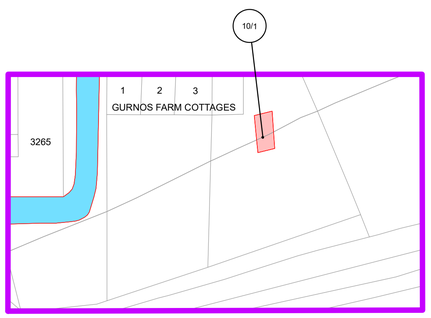

Mewnosodyn A Graddfa 1:500
Inset A Scale 1:500

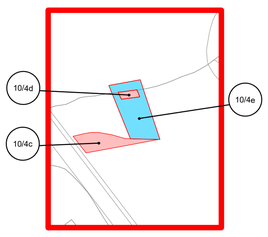


Mewnosodyn D Graddfa 1:1000
Inset D Scale 1:1000

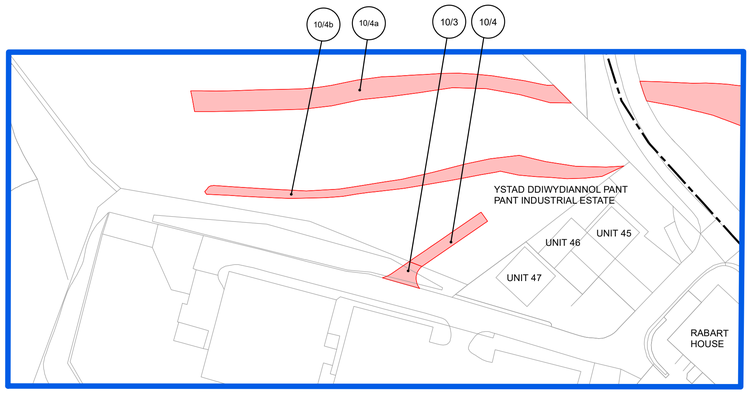


Mewnosodyn B Graddfa 1:1000
Inset B Scale 1:1000




Mewnosodyn C Graddfa 1:1000
Inset C Scale 1:1000

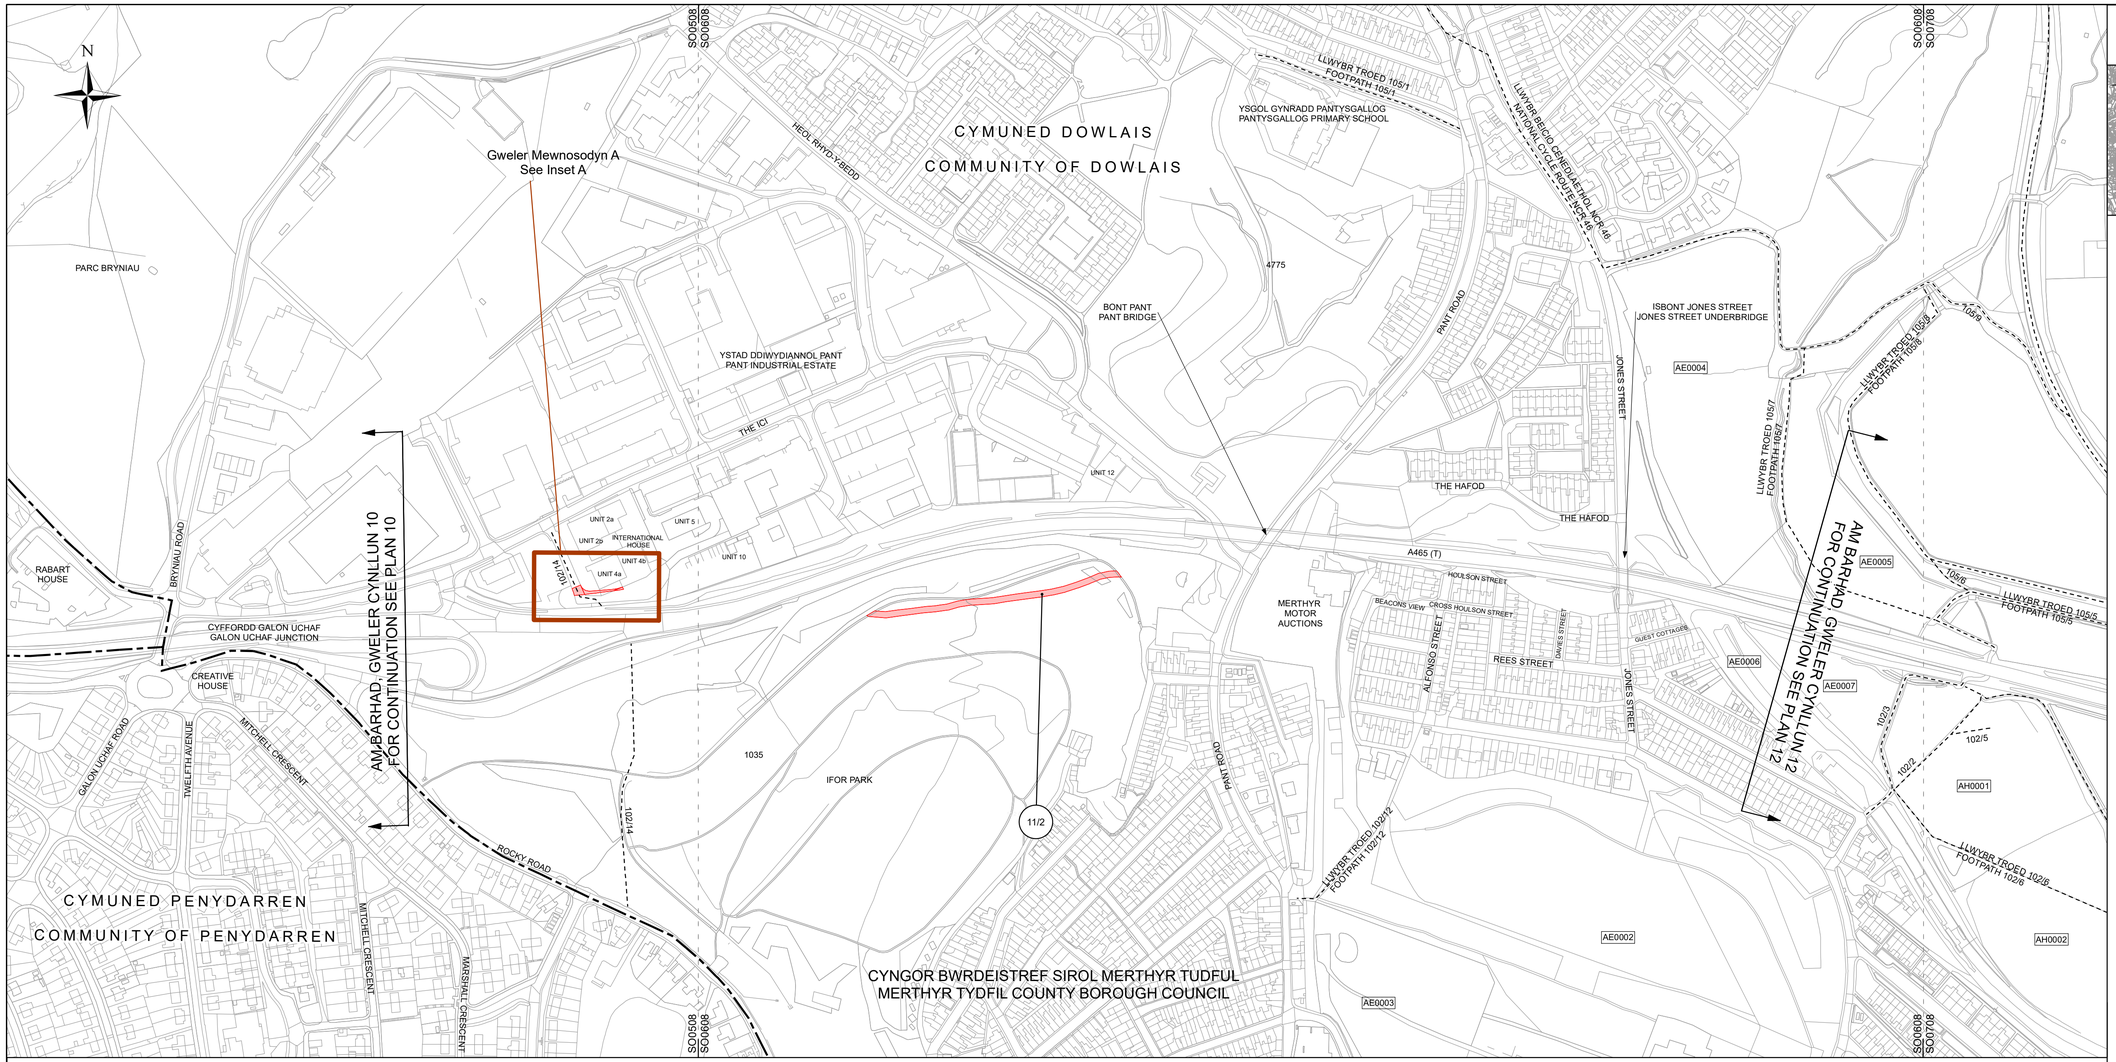

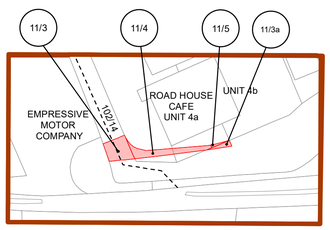

Mewnosodyn A Graddfa 1:1000
Inset A Scale 1:1000

CYNLLUN O'R LLEOLIAD
LOCATION PLAN

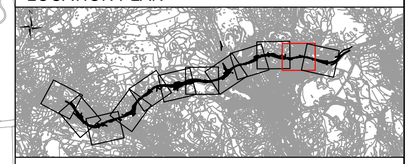

NODIADAU ER GWYBODAETH:
NOTES FOR INFORMATION

0038 Rhifau Caeau'r Arolwg Ordnans
Ordnance Survey Field Numbers

C0003 Rhifau caeau/tiroedd caeedig penodol i'r cynllun
Field/enclosure numbers specific to scheme

Ffin y Cyngor Sir
County Council Boundary

Ffin y Cyngor Tref a Chymuned
Town and Community Council Boundary

Hawliau Tramwy Cyhoeddus
Public Rights of Way

Ffin Parc Cenedlaethol Bannau Brycheiniog
Brecon Beacons National Park Boundary

Ffin Tir Comin
Common Land Boundary

ALLWEDD:
KEY:

Teitl
Title

Hawddfraint
Easement

Tir Cyfnewid
Exchange Land

1/1a Plot wedi'i Ddiwygio
Amended Plot

METRAU/METRES
GRADDFA 1:2500 0 50 100 150 200
SCALE

METRAU/METRES
GRADDFA 1:1000 0 20 40 60 80
SCALE

© Hawlfraint a hawliau cronfa ddata'r Goron 2019.
Rhif Trwydded yr Arolwg Ordans 0100031673. Llwodraeth Cymru.

© Crown copyright and database rights 2019.
Ordnance Survey 0100031673, Welsh Government.

GWEINIDOGION CYMRU (CEFNFFORDD CASTELL-NEDD I'R FENNI (YR A465) (DEUOLI O'R FENNI I HIRWAUN A'R FFYRDD YMUNO AC YMADAEL) A CHEFNFFORDD MAN I'R DWYRAIN O ABERCYNON I FAN I'R DWYRAIN O DDOWLAIS (YR A4060) A CHEFNFFORDD CAERDYDD I LANCONWY (YR A470) (FFYRDD CYSYLLTU) (DOWLAIS TOP I HIRWAUN))

GORCHYMYN PRYNU GORFODOL (ATODOL)(Rhif.1) 2020

THE WELSH MINISTERS (THE NEATH TO ABERGAVENNY TRUNK ROAD (A465) (ABERGAVENNY TO HIRWAUN DUALLING AND SLIP ROADS) AND EAST OF ABERCYNON TO EAST OF DOWLAIS TRUNK ROAD (A4060) AND CARDIFF TO GLAN CONWY TRUNK ROAD (A470) (CONNECTING ROADS) (DOWLAIS TOP TO HIRWAUN))

COMPULSORY PURCHASE (SUPPLEMENTARY)(No.1) ORDER 2020

GORCHYMYN PRYNU GORFODOL
ATODOL
DALEN 11 O 12

SUPPLEMENTARY
COMPULSORY PURCHASE ORDER
SHEET 11 OF 12

CYMUNED DOWLAIS

COMMUNITY OF DOWLAIS

CYMUNED DOWLAIS

COMMUNITY OF DOWLAIS

CYNGOR BWRDEISTREF SIROL MERTHYR TUDFUL
MERTHYR TYDFIL COUNTY BOROUGH COUNCIL

CYMUNED DOWLAIS

COMMUNITY OF DOWLAIS

PARC BUSNES PENYGARNDDU
PENYGARNDDU BUSINESS PARK

FFORDD DDI-ENW YN GWASANAETHAU
PARC BUSNES PENYGARNDDU
UNNAMED ROAD SERVING
PENYGARNDDU BUSINESS PARK

LLWYBR BEICIO CENEDLAETHOL NCR 46
NATIONAL CYCLE ROUTE NCR 46

MORLAIS

ISBONT JONES STREET
JONES STREET UNDERBRIDGE

GUEST
COTTAGES

CROSS HOULSON STREET

JONES STREET

AM BARHAD, GWELER CYNLLUN 11
FOR CONTINUATION SEE PLAN 11

LLWYBR TROED 105/5
FOOTPATH 105/5

LLWYBR TROED 105/7
FOOTPATH 105/7

LLWYBR TROED 105/9
FOOTPATH 105/9

LLWYBR TROED 105/10
FOOTPATH 105/10

LLWYBR TROED 105/4
FOOTPATH 105/4

PWLL UCHAF Y GRONFA DDWR
RESERVOIR UPPER POND

PWLL ISAF Y
GRONFA DDWR
RESERVOIR
LOWER POND

ARCHFARCHNAD ASDA
ASDA SUPERSTORE

VALLEY HEIGHTS
SERVICE STATION

STABLAU A CHYNELAU DOWLAIS
DOWLAIS STABLES AND KENNELS

CYFFORD DOWLAIS TOP
DOWLAIS TOP JUNCTION

LLWYBR TROED 102/2
FOOTPATH 102/2

LLWYBR TROED 102/4
FOOTPATH 102/4

LLWYBR TROED 102/6
FOOTPATH 102/6

LLWYBR TROED 102/7
FOOTPATH 102/7

LLWYBR TROED 102/8
FOOTPATH 102/8

LLWYBR TROED 102/10
FOOTPATH 102/10

LLWYBR TROED 102/11
FOOTPATH 102/11

LLWYBR TROED 102/12
FOOTPATH 102/12

STATION TERRACE

HIGH STREET

DOWLAIS
RUGBY CLUB

BLAEN DOWLAIS STREET

A4060

BIFFA
WASTE SERVICES

AE0002

AE0003

AE0004

AE0005

AE0006

AE0007

AH0001

AH0002

AH0003

AH0004

AH0005

AH0006

AH0007

AH0008

AH0009

AJ0001


SO0708

SO0808

SO0707


SO0807

Gweler Mewnosodyn A
See Inset A

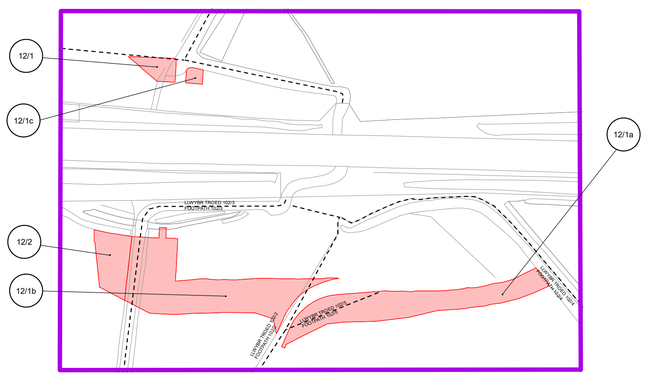

Mewnosodyn A Graddfa 1:1000
Inset A Scale 1:1000

CYNLLUN O'R LLEOLIAD
LOCATION PLAN

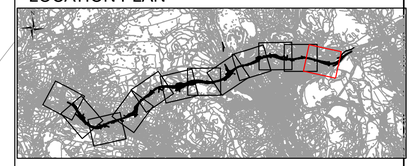

NODIADAU ER GWYBODAETH:
NOTES FOR INFORMATION

0038 Rhifau Caeau'r Arolwg Ordnans
Ordnance Survey Field Numbers

C0003 Rhifau caeau/tiroedd caeedig penodol i'r cynllun
Field/enclosure numbers specific to scheme

Ffin y Cyngor Sir
County Council Boundary

Ffin y Cyngor Tref a Chymuned
Town and Community Council Boundary

Hawliau Tramwy Cyhoeddus
Public Rights of Way

Ffin Parc Cenedlaethol Bannau Brycheiniog
Brecon Beacons National Park Boundary

Ffin Tir Comin
Common Land Boundary

ALLWEDD:
KEY:

Teitl
Title

Hawddfraint
Easement

Tir Cyfnewid
Exchange Land

1/1a Plot wedi'i Ddiwygio
Amended Plot

GRADDFA 1:2500 SCALE
METRAU/METRES 0 50 100 150 200

GRADDFA 1:1000 SCALE
METRAU/METRES 0 20 40 60 80

© Hawlfraint a hawliau cronfa ddata'r Goron 2019.
Rhif Trwydded yr Arolwg Ordans 0100031673. Llwodraeth Cymru.

© Crown copyright and database rights 2019.
Ordnance Survey 0100031673, Welsh Government.

GWEINIDOGION CYMRU (CEFNFFORDD CASTELL-NEDD I'R FENNI (YR A465) (DEUOLI O'R FENNI I HIRWAUN A'R FFYRDD YMUNO AC YMADAEL) A CHEFNFFORDD MAN I'R DWYRAIN O ABERCYNON I FAN I'R DWYRAIN O DDOWLAIS (YR A4060) A CHEFNFFORDD CAERDYDD I LANCONWY (YR A470) (FFYRDD CYSYLLTU) (DOWLAIS TOP I HIRWAUN))

GORCHYMYN PRYNU GORFODOL (ATODOL)(Rhif.1) 2020

THE WELSH MINISTERS (THE NEATH TO ABERGAVENNY TRUNK ROAD (A465) (ABERGAVENNY TO HIRWAUN DUALLING AND SLIP ROADS) AND EAST OF ABERCYNON TO EAST OF DOWLAIS TRUNK ROAD (A4060) AND CARDIFF TO GLAN CONWY TRUNK ROAD (A470) (CONNECTING ROADS) (DOWLAIS TOP TO HIRWAUN))

COMPULSORY PURCHASE (SUPPLEMENTARY)(No.1) ORDER 2020

GORCHYMYN PRYNU GORFODOL
ATODOL
DALEN 12 O 12

SUPPLEMENTARY
COMPULSORY PURCHASE ORDER
SHEET 12 OF 12