V:\schemes\20201 B5125 Broughton Retail Park roundabout (NWB5125_001) Speed Limit Change\07 Drawings\DCC drawings\Draft\H2-20201-D-10 - Speed Limits Existing and Proposed.dwg

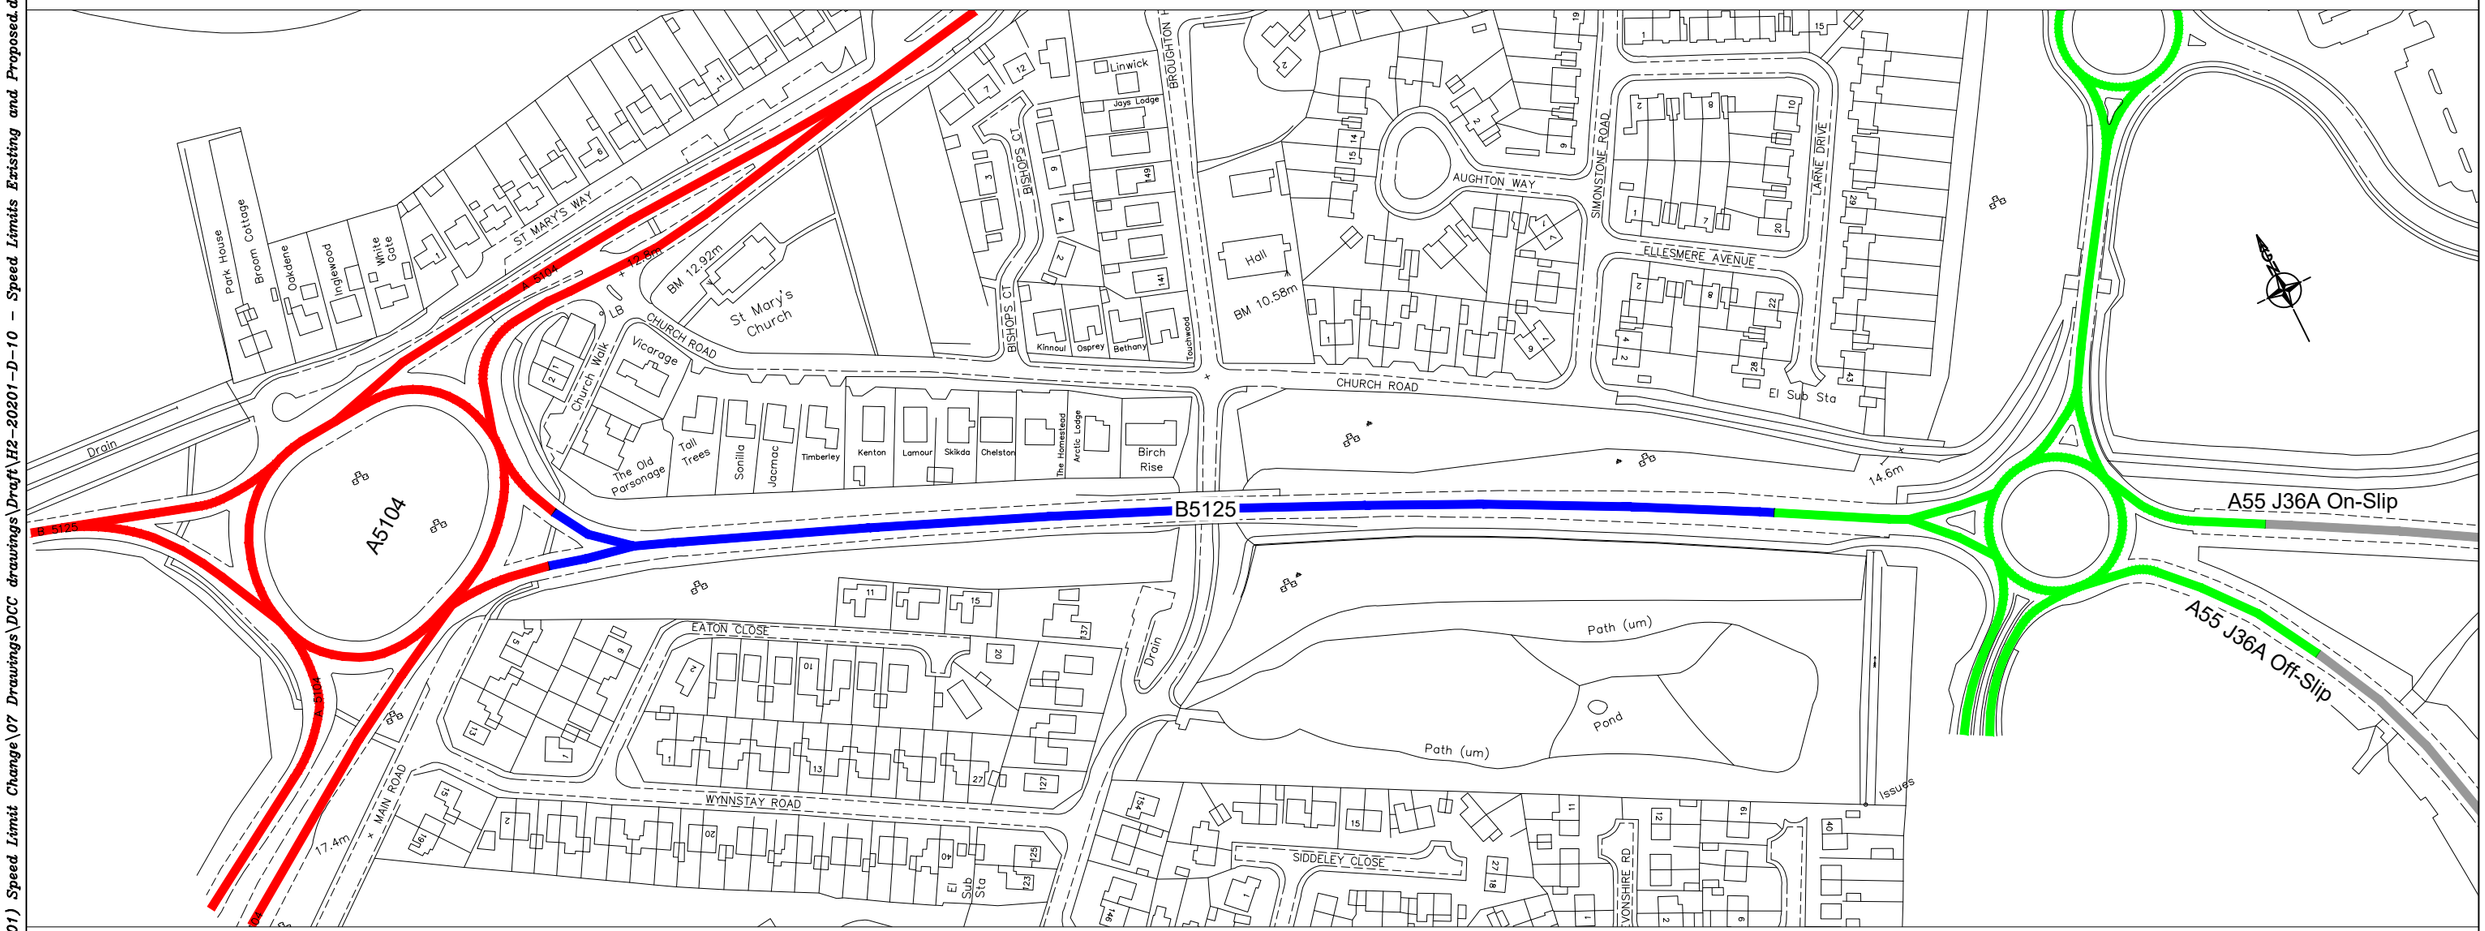

KEY

- Existing 30mph Speed Limit
- Existing 40mph Speed Limit
- New 40mph Speed Limit
- Existing National Speed Limit

SEILWYD AR AMRYW FAPIAU AROLWG ORDNANS GYDA CHANIATAD Y RHEOLWR LLYFRFA EI MAWRHYDI. HAWLFRAINT Y GORON CYNULLIAD CENEDLAETHOL CYMRU:GD272221-2003

BASED UPON VARIOUS ORDNANCE SURVEY MAPS WITH THE PERMISSION OF THE CONTROLLER OF HM STATIONERY OFFICE. CROWN COPYRIGHT NATIONAL ASSEMBLY FOR WALES:GD272221-2003

RHIF LLUNIAD/DRAWING NUMBER: H2/20201/D | 10 | A

Yn gweithio ar ran **Llywodraeth Cymru**
Working on behalf of the **Welsh Government**

Asiant Cefnffyrdd Gogledd a Chanolbarth Cymru
North & Mid Wales Trunk Road Agent

Partneriaeth rhwng Awdurdodau Lleol Ceredigion, Conwy, Sir Ddinbych, Sir y Fflint, Gwynedd, Powys,Wrecsam, ac Ynys Môn ar ran Llywodraeth Cymru

A Partnership between the Local Authorities of Ceredigion, Conwy, Denbighshire, Flintshire, Gwynedd, Powys, Wrexham and Isle of Anglesey on behalf of Welsh Government

GRWP PROSIECTAU MAWR MAJOR PROJECTS GROUP

RHIF GWAITH/JOB NUMBER: 20201
GRADDFEYDD/SCALES: NTS
RHIF GRID/GRID REF: SJ3436
DYLUNIWYD GAN/DRAWN BY: RT
GWIRIWYD GAN/CHECKED BY: CRR

NEWIDIADAU/AMENDMENTS: | DYDDIAD/DATE:

A	ORIGINAL DRAWING	01/12/20

STATWS/STATUS: ISSUE
DYDDIAD NEWID OLAF/LAST EDIT DATE: 01/12/20

TEITL/TITLE:
B5125 BROUGHTON RETAIL PARK ROUNDABOUT (NWB5125_001) SPEED LIMIT CHANGE

SPEED LIMITS (EXISTING & PROPOSED NEW 40MPH)

RHIF LLUNIAD/DRAWING NUMBER: H2/20201/D | 10 | A