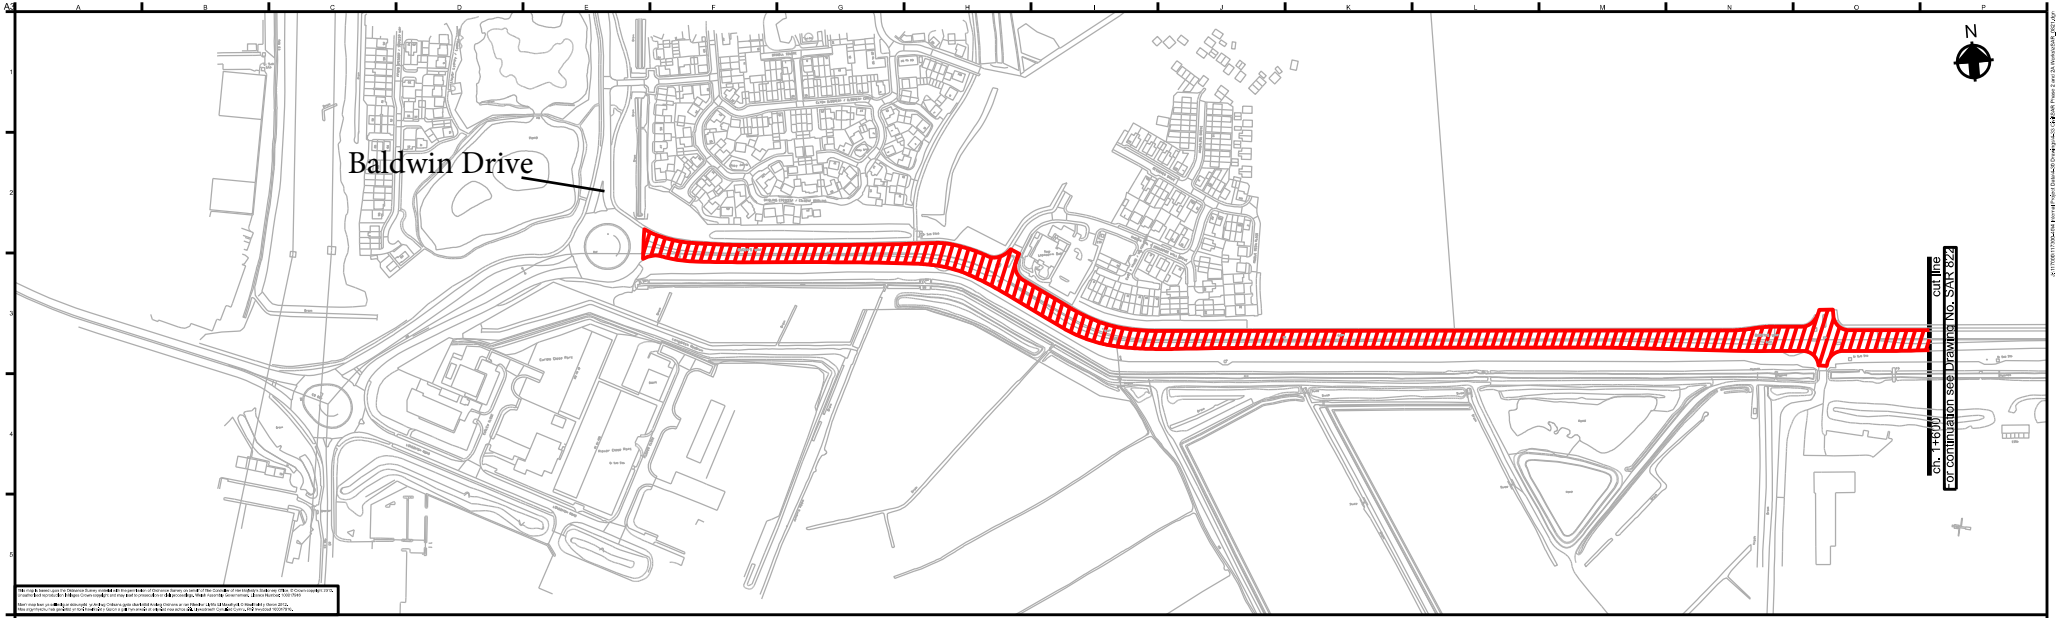

ARUP
4 Fitzhead St, Capital Waterside
Cardiff, CF10 4QP
T +44(0)29 20417237 F +44(0)29 20417227

Key:-

24 Hour Clearway

Issue	Date	By	Chkd	Apvd
X1	04/03/28	AK	AJ	AJ
Title Amended				
A0	27/05/13	LJP	RS	RS
Issued for Approval				

Client:

Llywodraeth Cymru
Welsh Government

Transport
Department of Economy, Science and Transport
Welsh Government
Cathays Park
Cardiff
CF10 3NQ

Notifiable
Welsh Government Organisation
Llywodraeth Cymru
Plas Carlton
Caerdydd
CF10 3NQ

Job Title
M4 Magor to Castleton
Corridor Enhancement Measures
M4 Magwyr I Gas-bach
Mesurau Gwellhau'r Corridor

Drawing Title
Steelworks Access Road
Clearway Order
Sheet 1 of 3

Scale at A3 1:2500

Text By

Binding Status
For Approval

Job No.	Drawing No.	Issue
117300-40	SAR_0821	X1