Appendix E Visibilty splays



KEY PLAN

NOTES

NOTES *(CONTINUED)*

REVISIONS *(CONTINUED)*

REVISIONS

Rev	Date	Description	By	Ckd	App
P01	29/04/25	First Issue.	LR	EC	EC

Hydrock
Stantec
Third Floor, Wharton Place
13 Wharton Street
Cardiff
CF10 1GS
t: +44(0)2920 023665
e: cardiff@hydrock.com

CLIENT
STOFORD PROPERTIES LTD.

PROJECT
LAND AT PENLLERGAER BUSINESS PARK

TITLE
VISIBILITY SPLAY AT HEOL-Y-DDRAIG PRIORITY JUNCTION

2.4M X 43M

HYDROCK PROJECT NO.
35251


SCALE @ A3
1:500

STATUS DESCRIPTION
INFORMATION

STATUS
S2

DRAWING NO. (PROJECT CODE-ORGINATOR-ZONE-LEVEL-TYPE-ROLE-NUMBER)
35251-HYD-XX-XX-DR-TP-0302

REVISION
P01

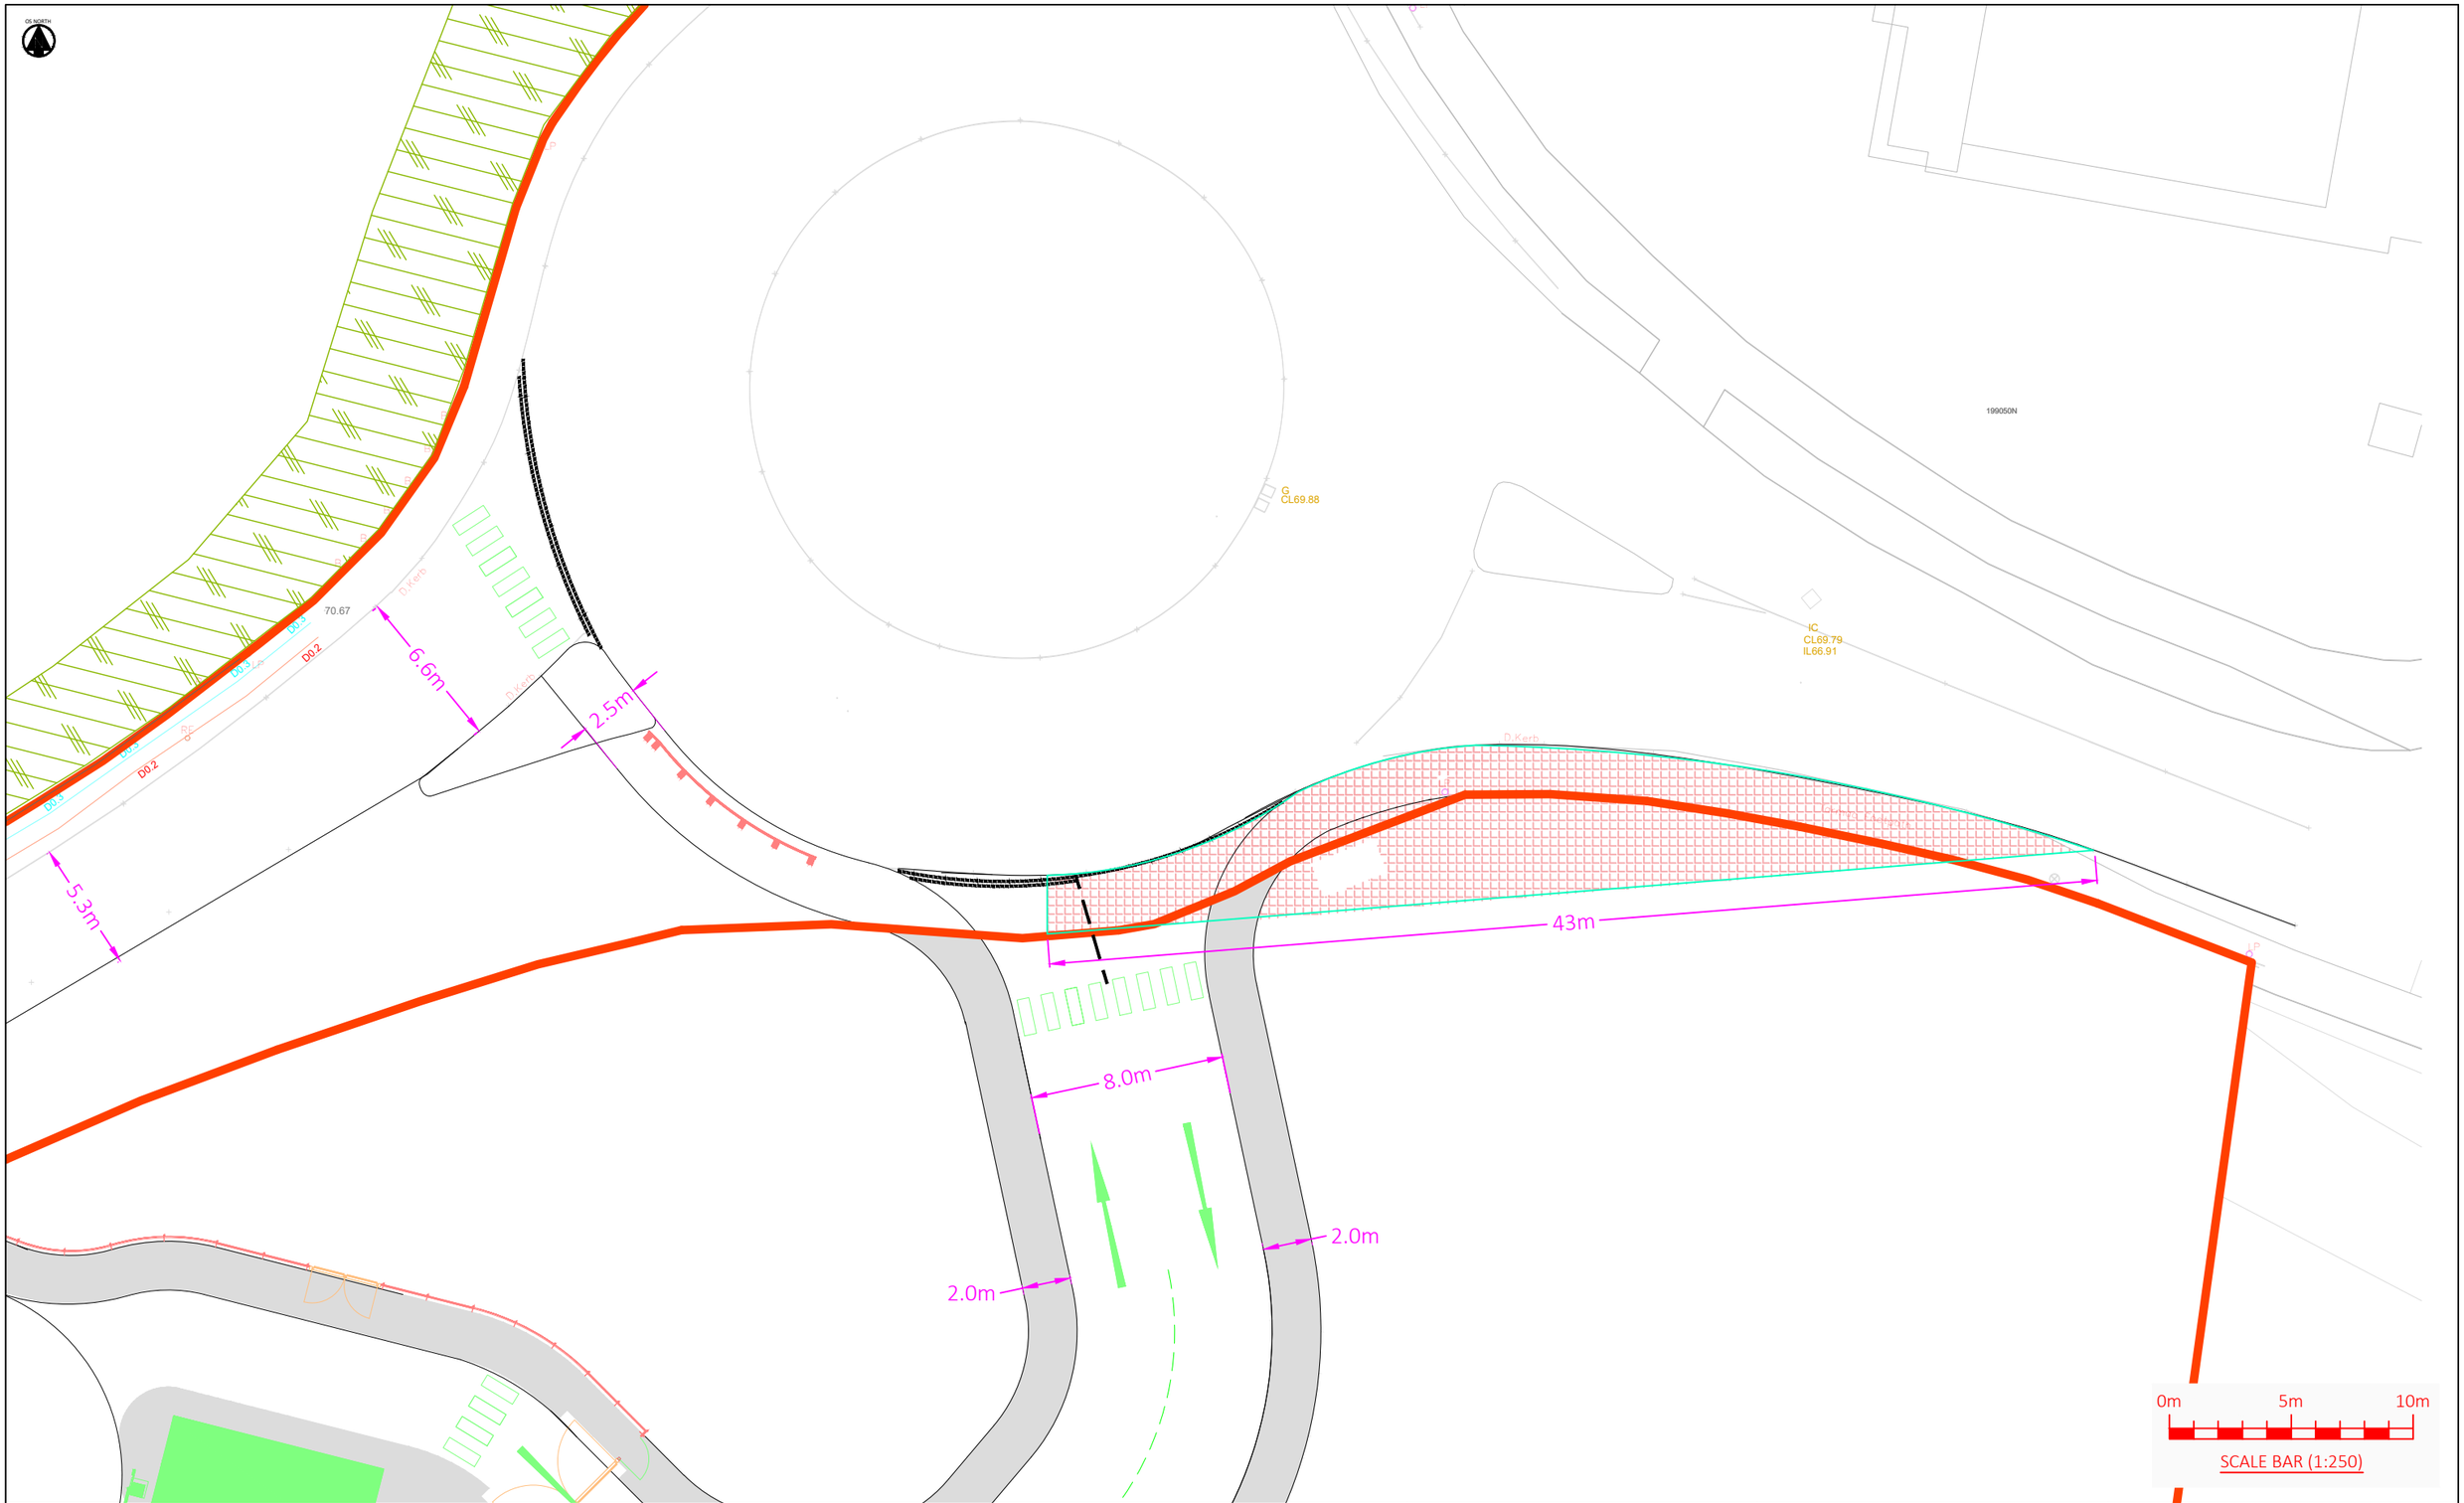

KEY PLAN

NOTES

NOTES *(CONTINUED)*

REVISIONS *(CONTINUED)*

REVISIONS

Rev	Date	Description	By	Ckd	App
P02	10/07/25	Final issue	LR	EC	EC
P01	21/05/25	First Issue.	LR	EC	EC

Hydrock
Stantec
Third Floor, Wharton Place
13 Wharton Street
Cardiff
CF10 1GS
t: +44(0)2920 023665
e: cardiff@hydrock.com

CLIENT
STOFORD PROPERTIES LTD.

PROJECT
LAND AT PENLLERGAER BUSINESS PARK

TITLE
VISIBILITY SPLAY AT EXIT ROUNDABOUT

2.4M X 43M

HYDROCK PROJECT NO.
35251

SCALE @ A3
1:250

STATUS DESCRIPTION
INFORMATION

STATUS
S2

DRAWING NO. (PROJECT CODE-ORGINATOR-ZONE-LEVEL-TYPE-ROLE-NUMBER)
35251-HYD-XX-XX-DR-TP-0303

REVISION
P02