
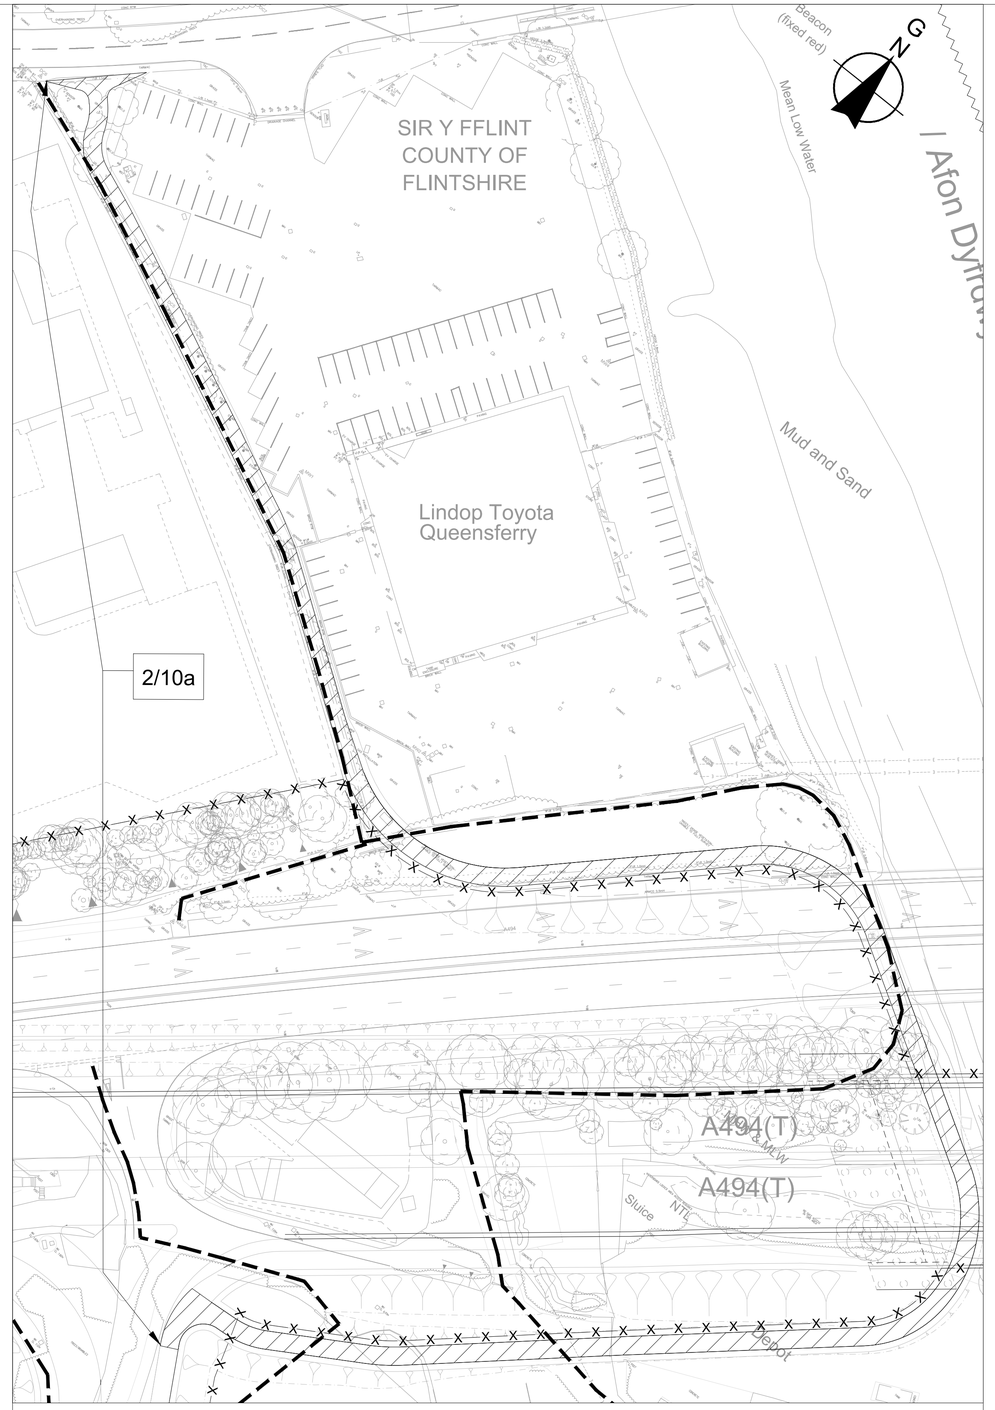


GORCHYMYN FFYRDD YMYL DRAFFT CYHOEDDEDIG

PUBLISHED DRAFT SIDE ROADS ORDER

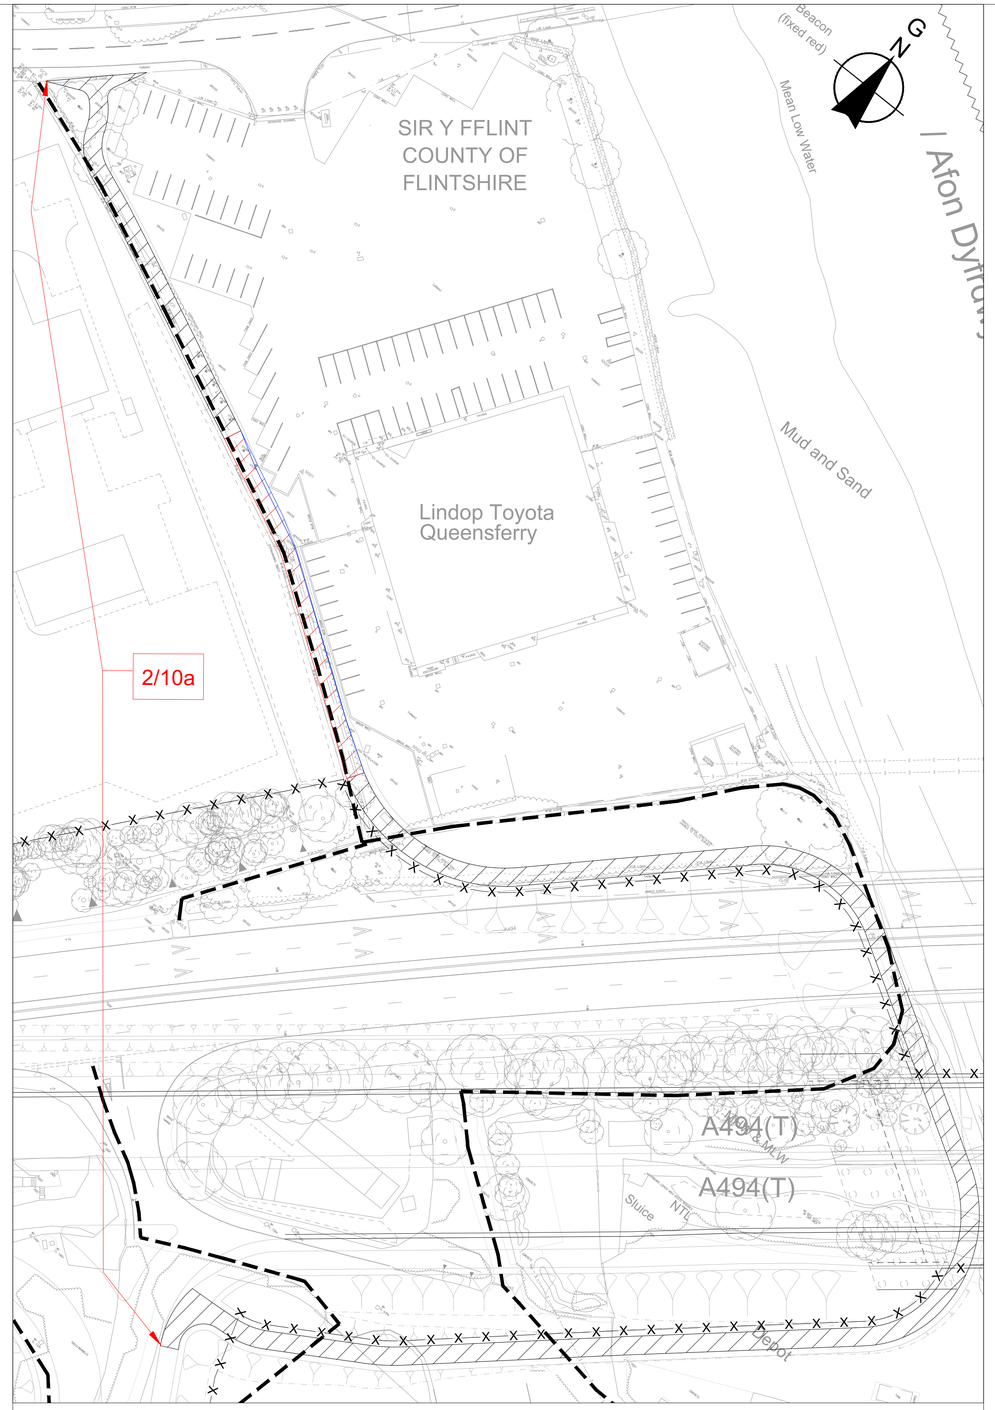

ADDASIAD ARFAETHEDIG 1

PROPOSED MODIFICATION 1

ALLWEDD:
KEY:

Ffin y Cyngor Tref a Chymuned
Town and Community Council Boundary

Ffin Cefnffordd
Trunk Road Boundary

Hawliau Tramwy Cyhoeddus
Public Right of Way

Du / Black — Elfennau heb eu diwygio
Unamended elements

Coch / Red — Elfennau wedi eu diwygio
Amended elements

Glas / Blue — Elfennau i'w hepgor
Elements to be omitted

Llwybr y gefnffordd wedi'i gwella mewn toriad
Route of improved trunk road in cutting

Llwybr y gefnffordd wedi'i gwella ar arglawdd
Route of improved trunk road on embankment

Llwybr Cefnffordd Newydd
Route of New Trunk Road

Cefnffordd Bresennol wedi'i Gwella/Ehangu
A494(T)
Improved/Widened Existing Trunk Road

Llwybr Priffordd Newydd
Route of New Highway

Priffordd i'w gwella
Highway to be improved

Priffordd i'w chau
Highway to be stopped up

Mynedfa breifat newydd
New private means of access

Mynedfa breifat i'w chau
Private means of access to be stopped up

Priffordd dros dro
Temporary highway

Caewyd dros dro
Temporary closure

METRAU / METRES 0 10 20 30 40 50

LLATHENNI / YARDS 0 5 10 20 30 40 50

GRADDFA / SCALE 1:500

GORCHYMYN CEFNFFORDD DOLGELLAU I FAN I'R DE O BENBEDW (YR A494) (GWELLIANT CYFNEWIDFA QUEENSFERRY I GARDEN CITY) (FFYRDD YMYL) 2026

THE DOLGELLAU TO SOUTH OF BIRKENHEAD TRUNK ROAD (A494) (QUEENSFERRY INTERCHANGE TO GARDEN CITY IMPROVEMENT) (SIDE ROADS) ORDER 2026

GORCHYMYN FFYRDD YMYL ADDASIAD 1

SIDE ROADS ORDER MODIFICATION 1

© Hawlfraint y Goron a hawl cronfa ddata (2026)
Arolwg Ordnans AC0000808122

© Crown copyright and database rights (2026)
Ordnance Survey AC0000808122