

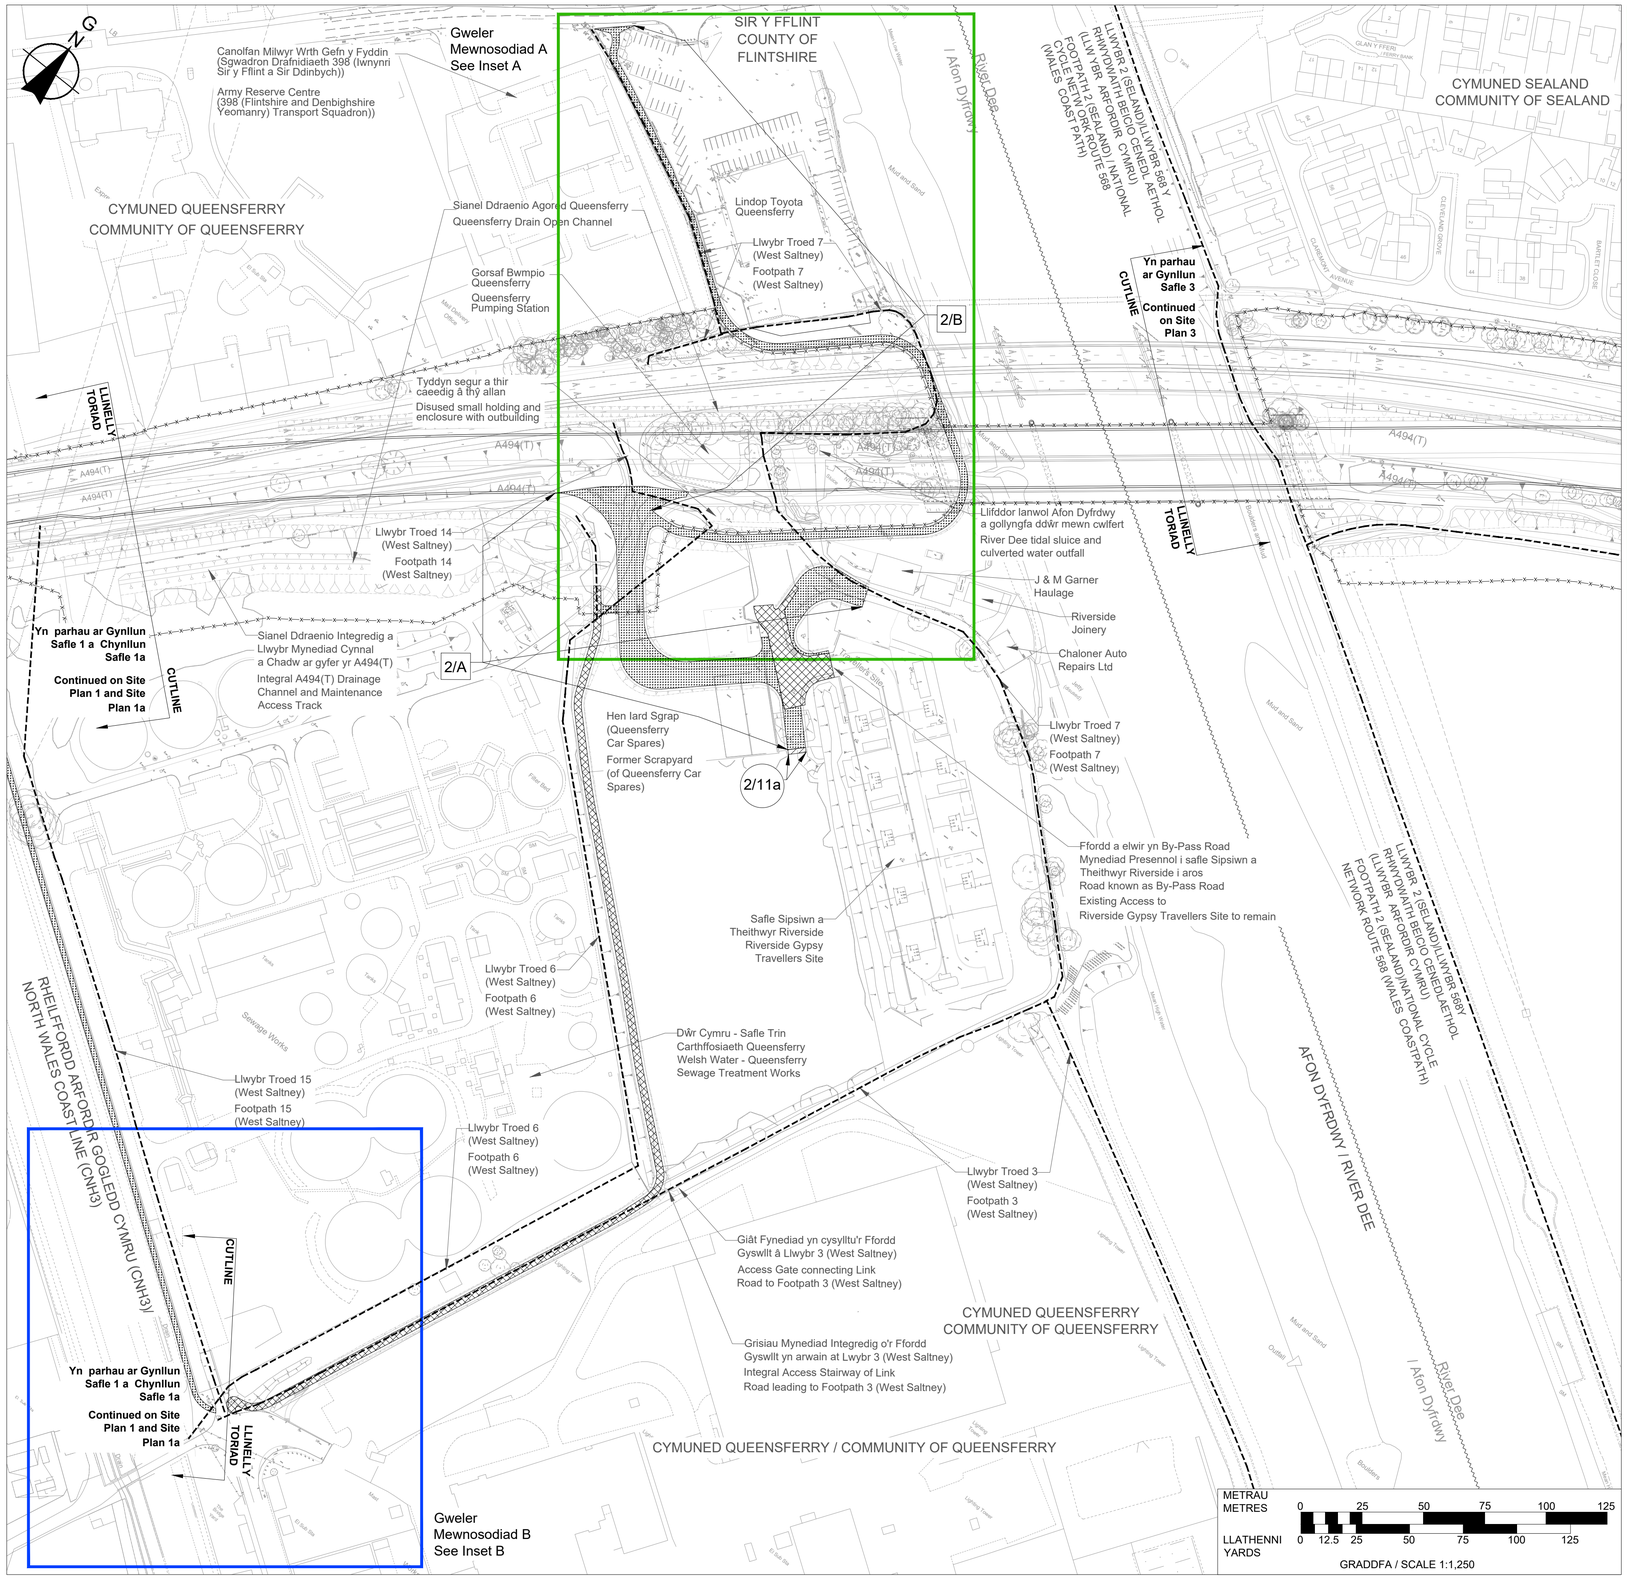


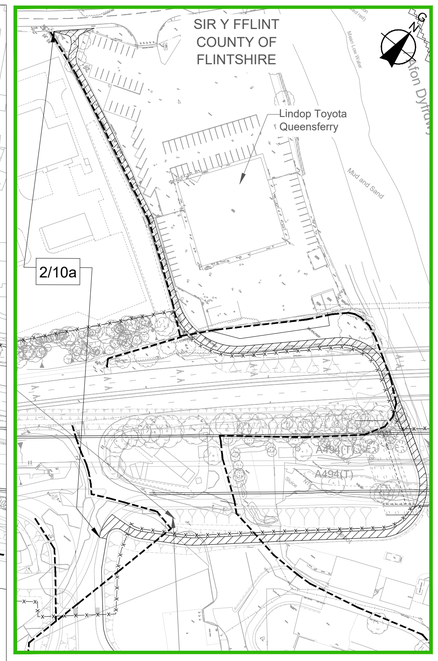

Graddfa Mewnosodiad A 1:1,250
Inset A Scale 1:1,250

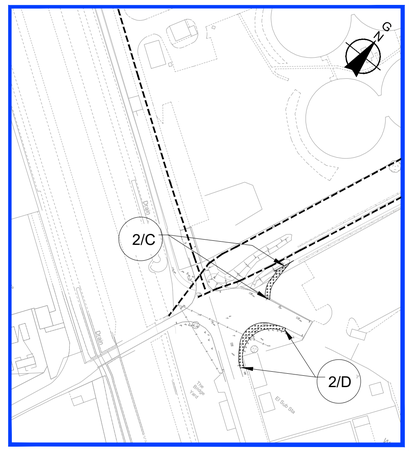


Graddfa Mewnosodiad B 1:1,250
Inset B Scale 1:1,250

© Hawlfraint y Goron a hawl cronfa ddata (2026)
Arolwg Ordnans AC0000808122

© Crown copyright and database right (2026)
Ordnance Survey AC0000808122

CYNLLUN O'R LLEOLIAD
LOCATION PLAN

A1

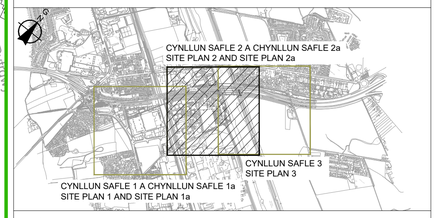

NODIADAU ER GWYBODAETH:
NOTES FOR INFORMATION:

Ffin y Cyngor Tref a Chymuned
Town and Community Council Boundary

Ffin Cefnffordd
Trunk Road Boundary

Hawliau Tramwy Cyhoeddus
Public Right of Way

Llwybr y gefnffordd wedi'i gwella mewn toriad
Route of improved trunk road in cutting

Llwybr y gefnffordd wedi'i gwella ar arglawdd
Route of improved trunk road on embankment

ALLWEDD:
KEY:

Llwybr Cefnffordd Newydd
Route of New Trunk Road

A494(T)
Cefnffordd Bresennol wedi'i Gwella/Ehangu
Improved/Widened Existing Trunk Road

Llwybr Priffordd Newydd
Route of New Highway

Priffordd i'w gwella
Highway to be improved

Priffordd i'w chau
Highway to be stopped up

Mynedfa breifat newydd
New private means of access

Mynedfa breifat i'w chau
Private means of access to be stopped up

Priffordd dros dro
Temporary highway

Caewyd dros dro
Temporary closure

GORCHYMYN CEFNFFORDD DOLGELLAU I FAN I'R DE O BENBEDW (YR A494) (GWELLIANT CYFNEWIDFA QUEENSFERRY I GARDEN CITY) (FFYRDD YMYL) 2026

THE DOLGELLAU TO SOUTH OF BIRKENHEAD TRUNK ROAD (A494) (QUEENSFERRY INTERCHANGE TO GARDEN CITY IMPROVEMENT) (SIDE ROADS) ORDER 2026

CYNLLUN SAFLE 2a

SITE PLAN 2a