


DO NOT SCALE

Millimetres

0 10

1

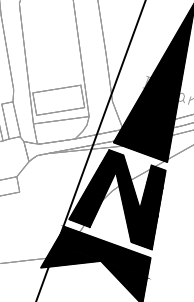

INSET SCALE 1:2500

FOR CONTINUATION SEE INSET ABOVE.


FOR CONTINUATION SEE BELOW.

FOR CONTINUATION SEE DRAWING  
M4CaN-DJV-HGN-ZG\_GEN-DR-CH-0002

© Crown Copyright and database right 2016. Ordnance Survey 100021874. Welsh Government.  
© Hawffraint a hawliau corffo ddisgyl Goron 2016. Rhif Trwydded yf Arolwg Ordians 100021874.

- LEGEND:**
- HIGHWAY BOUNDARY
  - CPO BOUNDARY
  - SITE EXTENTS (LICENSE OR EASEMENT)
  - P.R.O.W - STOPPED UP
  - P.R.O.W - DIVERTED/NEW
  - EXISTING CULVERT
  - PROPOSED CULVERT
  - EXISTING OVERHEAD POWER LINES
  - DIVERTED OVERHEAD POWER LINES
  - PROPOSED PYLONS
  - SSSI
  - HIGHWAY DRAINAGE
  - HP GAS MAIN
  - ITS - M54 GANTRY
  - ITS - SIGNAL GANTRY
  - SIGN
  - SIGN GANTRY
  - REPLACEMENT REEN
  - REPLACEMENT FIELD DITCH
  - CUT-OFF DITCH
  - FILTER DRAIN
  - LIGHTING COLUMN - SINGLE
  - LIGHTING COLUMN - DOUBLE
  - VEHICLE RESTRAINING SYSTEM (VRS)
  - LANDSCAPING (REFER TO DRAWINGS  
M4CaN-DJV-ELS-ZG\_GEN-DR-EN-0001 TO 0016)
  - WATER TREATMENT AREAS
  - NOISE BARRIER

KEY PLAN

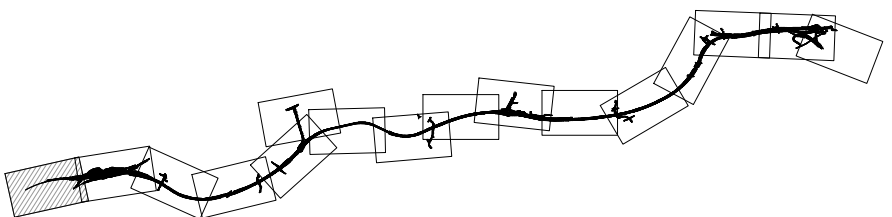

GENERAL NOTES

- ALL DIMENSIONS ARE IN METRES UNLESS NOTED OTHERWISE.
- ONLY WRITTEN DIMENSIONS SHALL BE USED. DO NOT SCALE.
- FOR MAINTENANCE ACCESS AND RIGHTS OF ACCESS. REFER TO DRGS  
M4CaN-DJV-LS-ZG\_GEN-DR-YL-0031 TO M4CaN-DJV-LS-ZG\_GEN-DR-YL-0046

### SAFETY, HEALTH AND ENVIRONMENTAL INFORMATION

In addition to the hazards/risks normally associated with the types of work detailed on this drawing, note the following significant residual risks (Reference shall also be made to the design hazard log).

**Construction**  
No exceptional risks identified at this scale, refer to detailed drawings for specific hazard warnings

**Maintenance / Cleaning**  
No exceptional risks identified at this scale, refer to detailed drawings for specific hazard warnings

**Use**  
No exceptional risks identified at this scale, refer to detailed drawings for specific hazard warnings

**Decommissioning / Demolition**  
No exceptional risks identified at this scale, refer to detailed drawings for specific hazard warnings


| Rev.    | Date     | Description         | By  | Chk'd | App'd |
|---------|----------|---------------------|-----|-------|-------|
| ISSUE   | 04/02/16 | FINAL ISSUE TO WG   | AJD | CCR   | BCS   |
| ISSUE 2 | 26/08/16 | SUPPLEMENTARY ISSUE | AJD | CCR   | BCS   |

|                |             |
|----------------|-------------|
| Drawing Status | Suitability |
| Project Team   |             |
| Client         |             |



| M4 CORRIDOR AROUND NEWPORT      |         |                  |                                             |         |          |
|---------------------------------|---------|------------------|---------------------------------------------|---------|----------|
| FIGURE R2.4 GENERAL ARRANGEMENT |         |                  |                                             |         |          |
| SHEET 1 OF 16                   |         |                  |                                             |         |          |
| Scale                           | 1:2500  | Designed / Drawn | AJD                                         | Checked | CCR      |
| Original Size                   | A1      | Date             | 04/02/16                                    | Date    | 04/02/16 |
| Drawing Number                  | Project | Originator       | M4CaN - DJV - HGN - ZG_GEN - DR - CH - 0001 | Volume  | ISSUE 2  |
| Location                        | Type    | Role             | Number                                      |         |          |




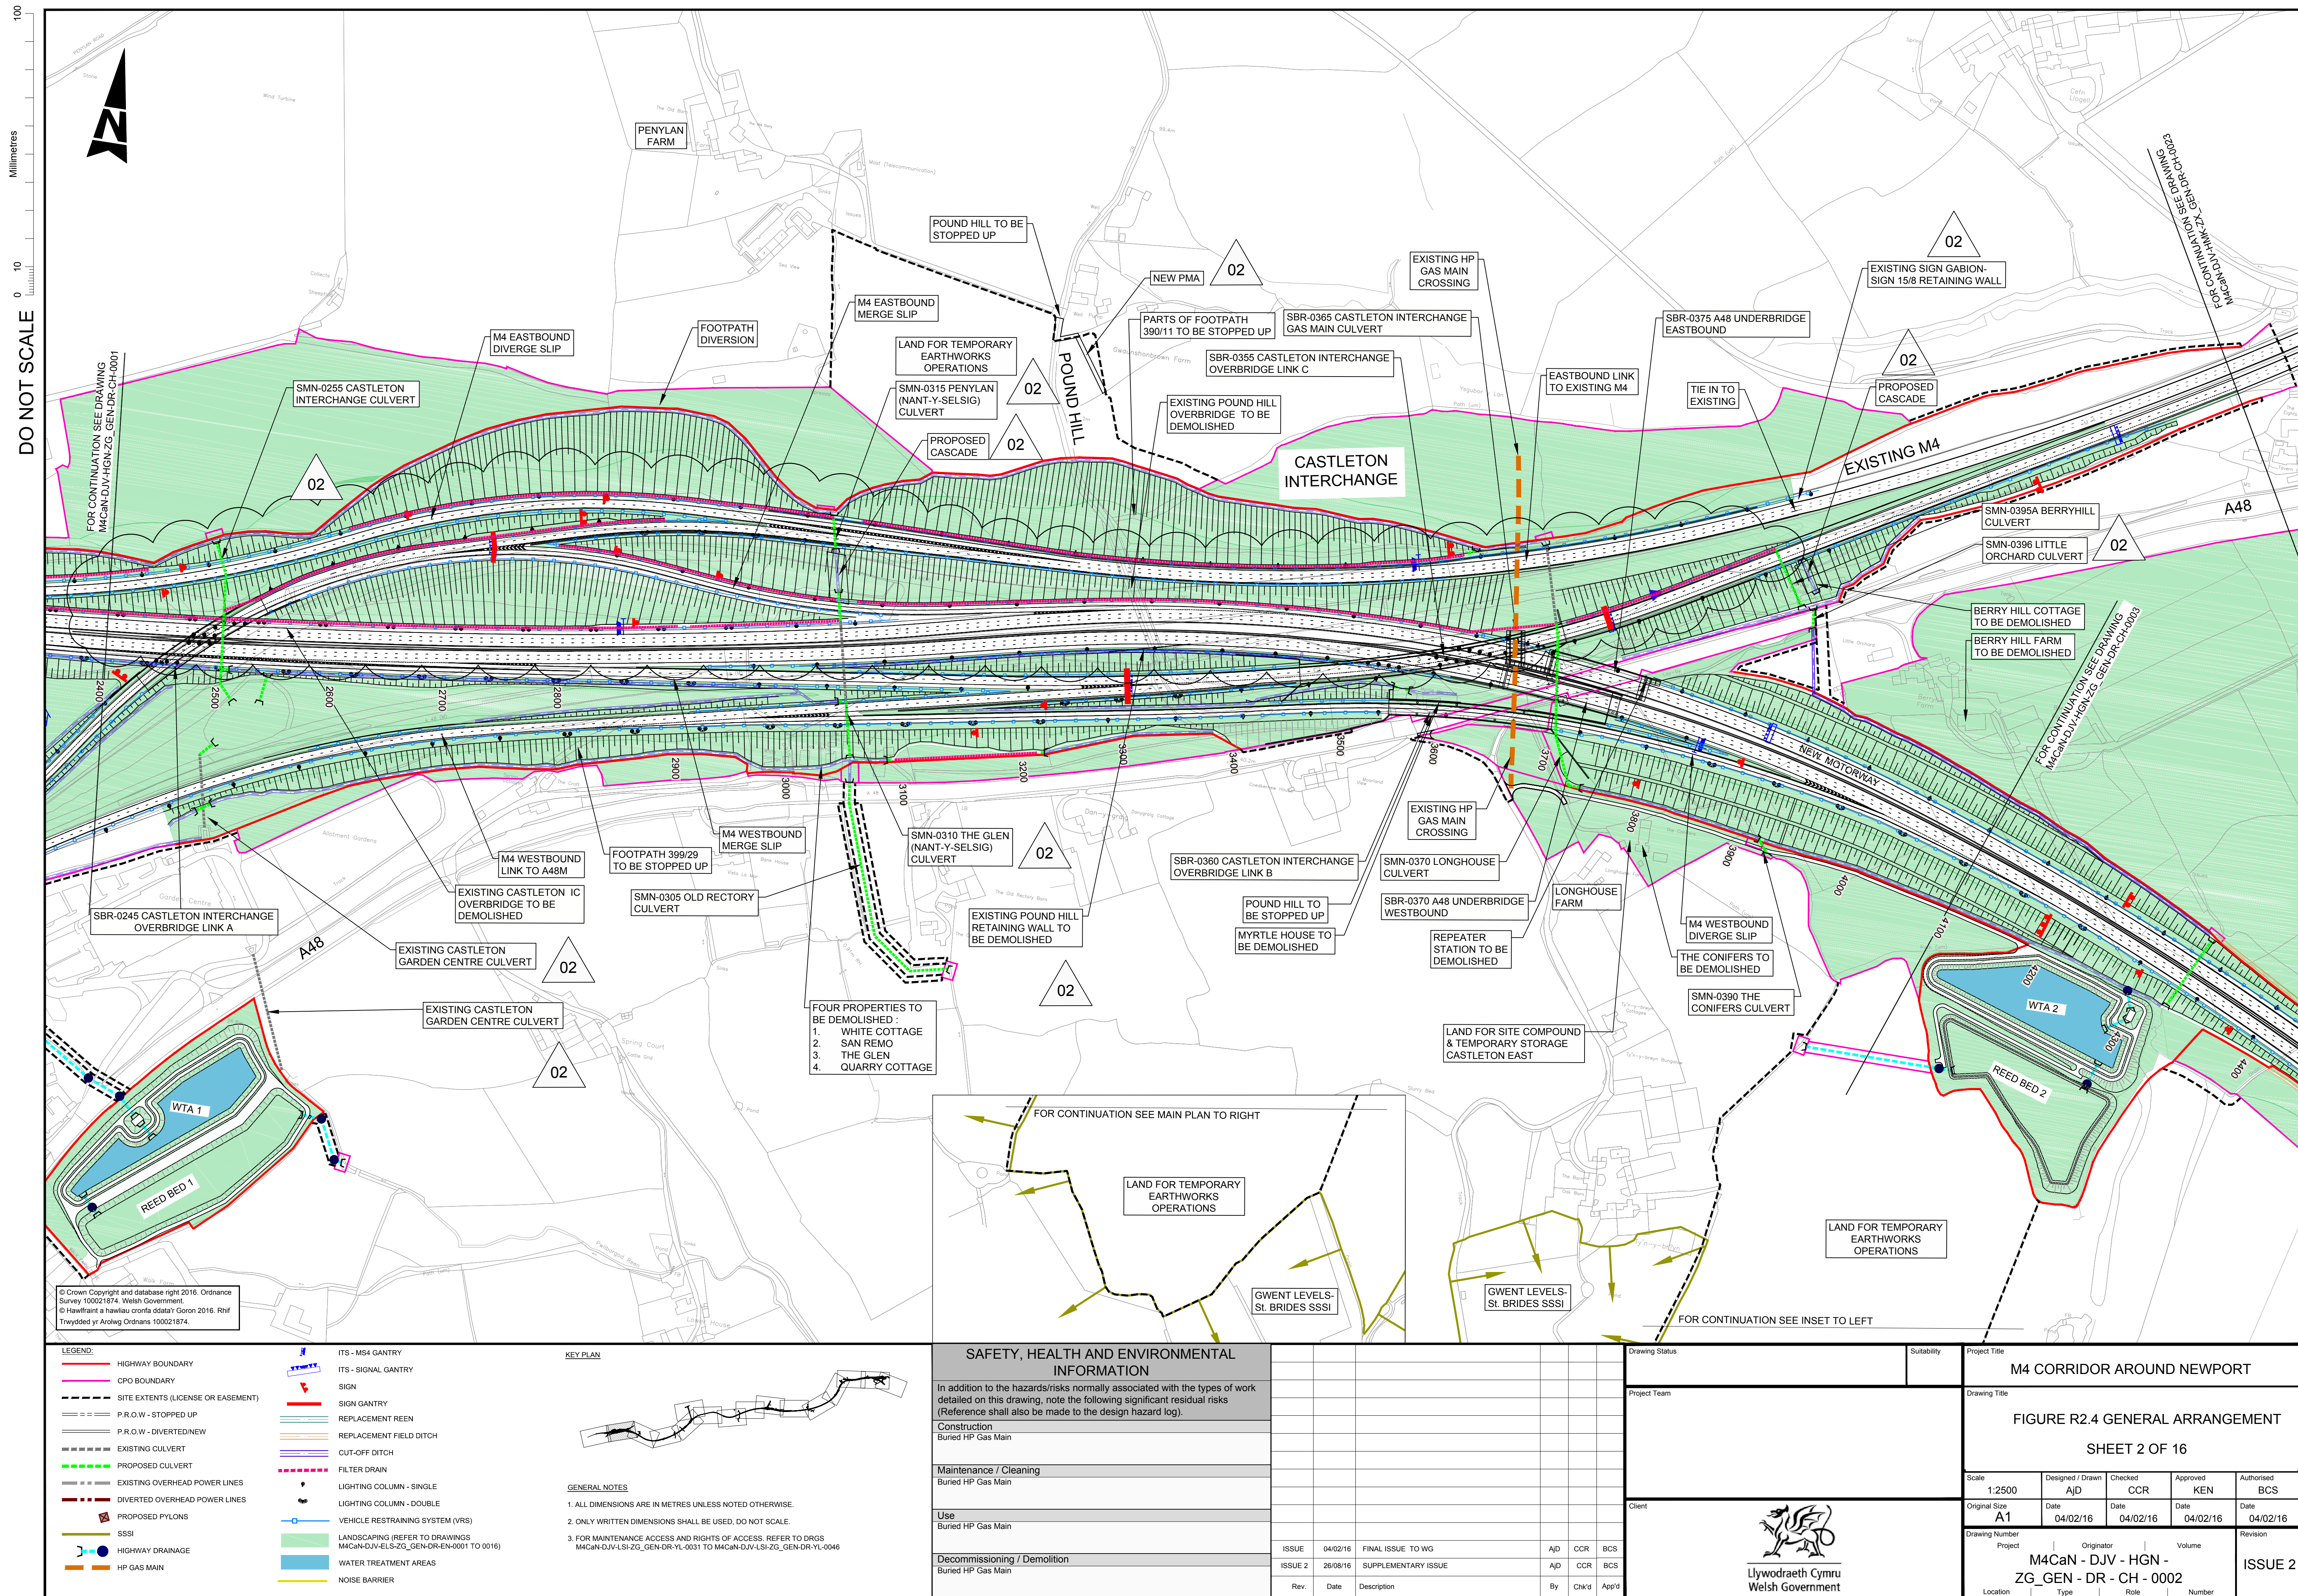



DO NOT SCALE


100  
0 10  
Millimetres

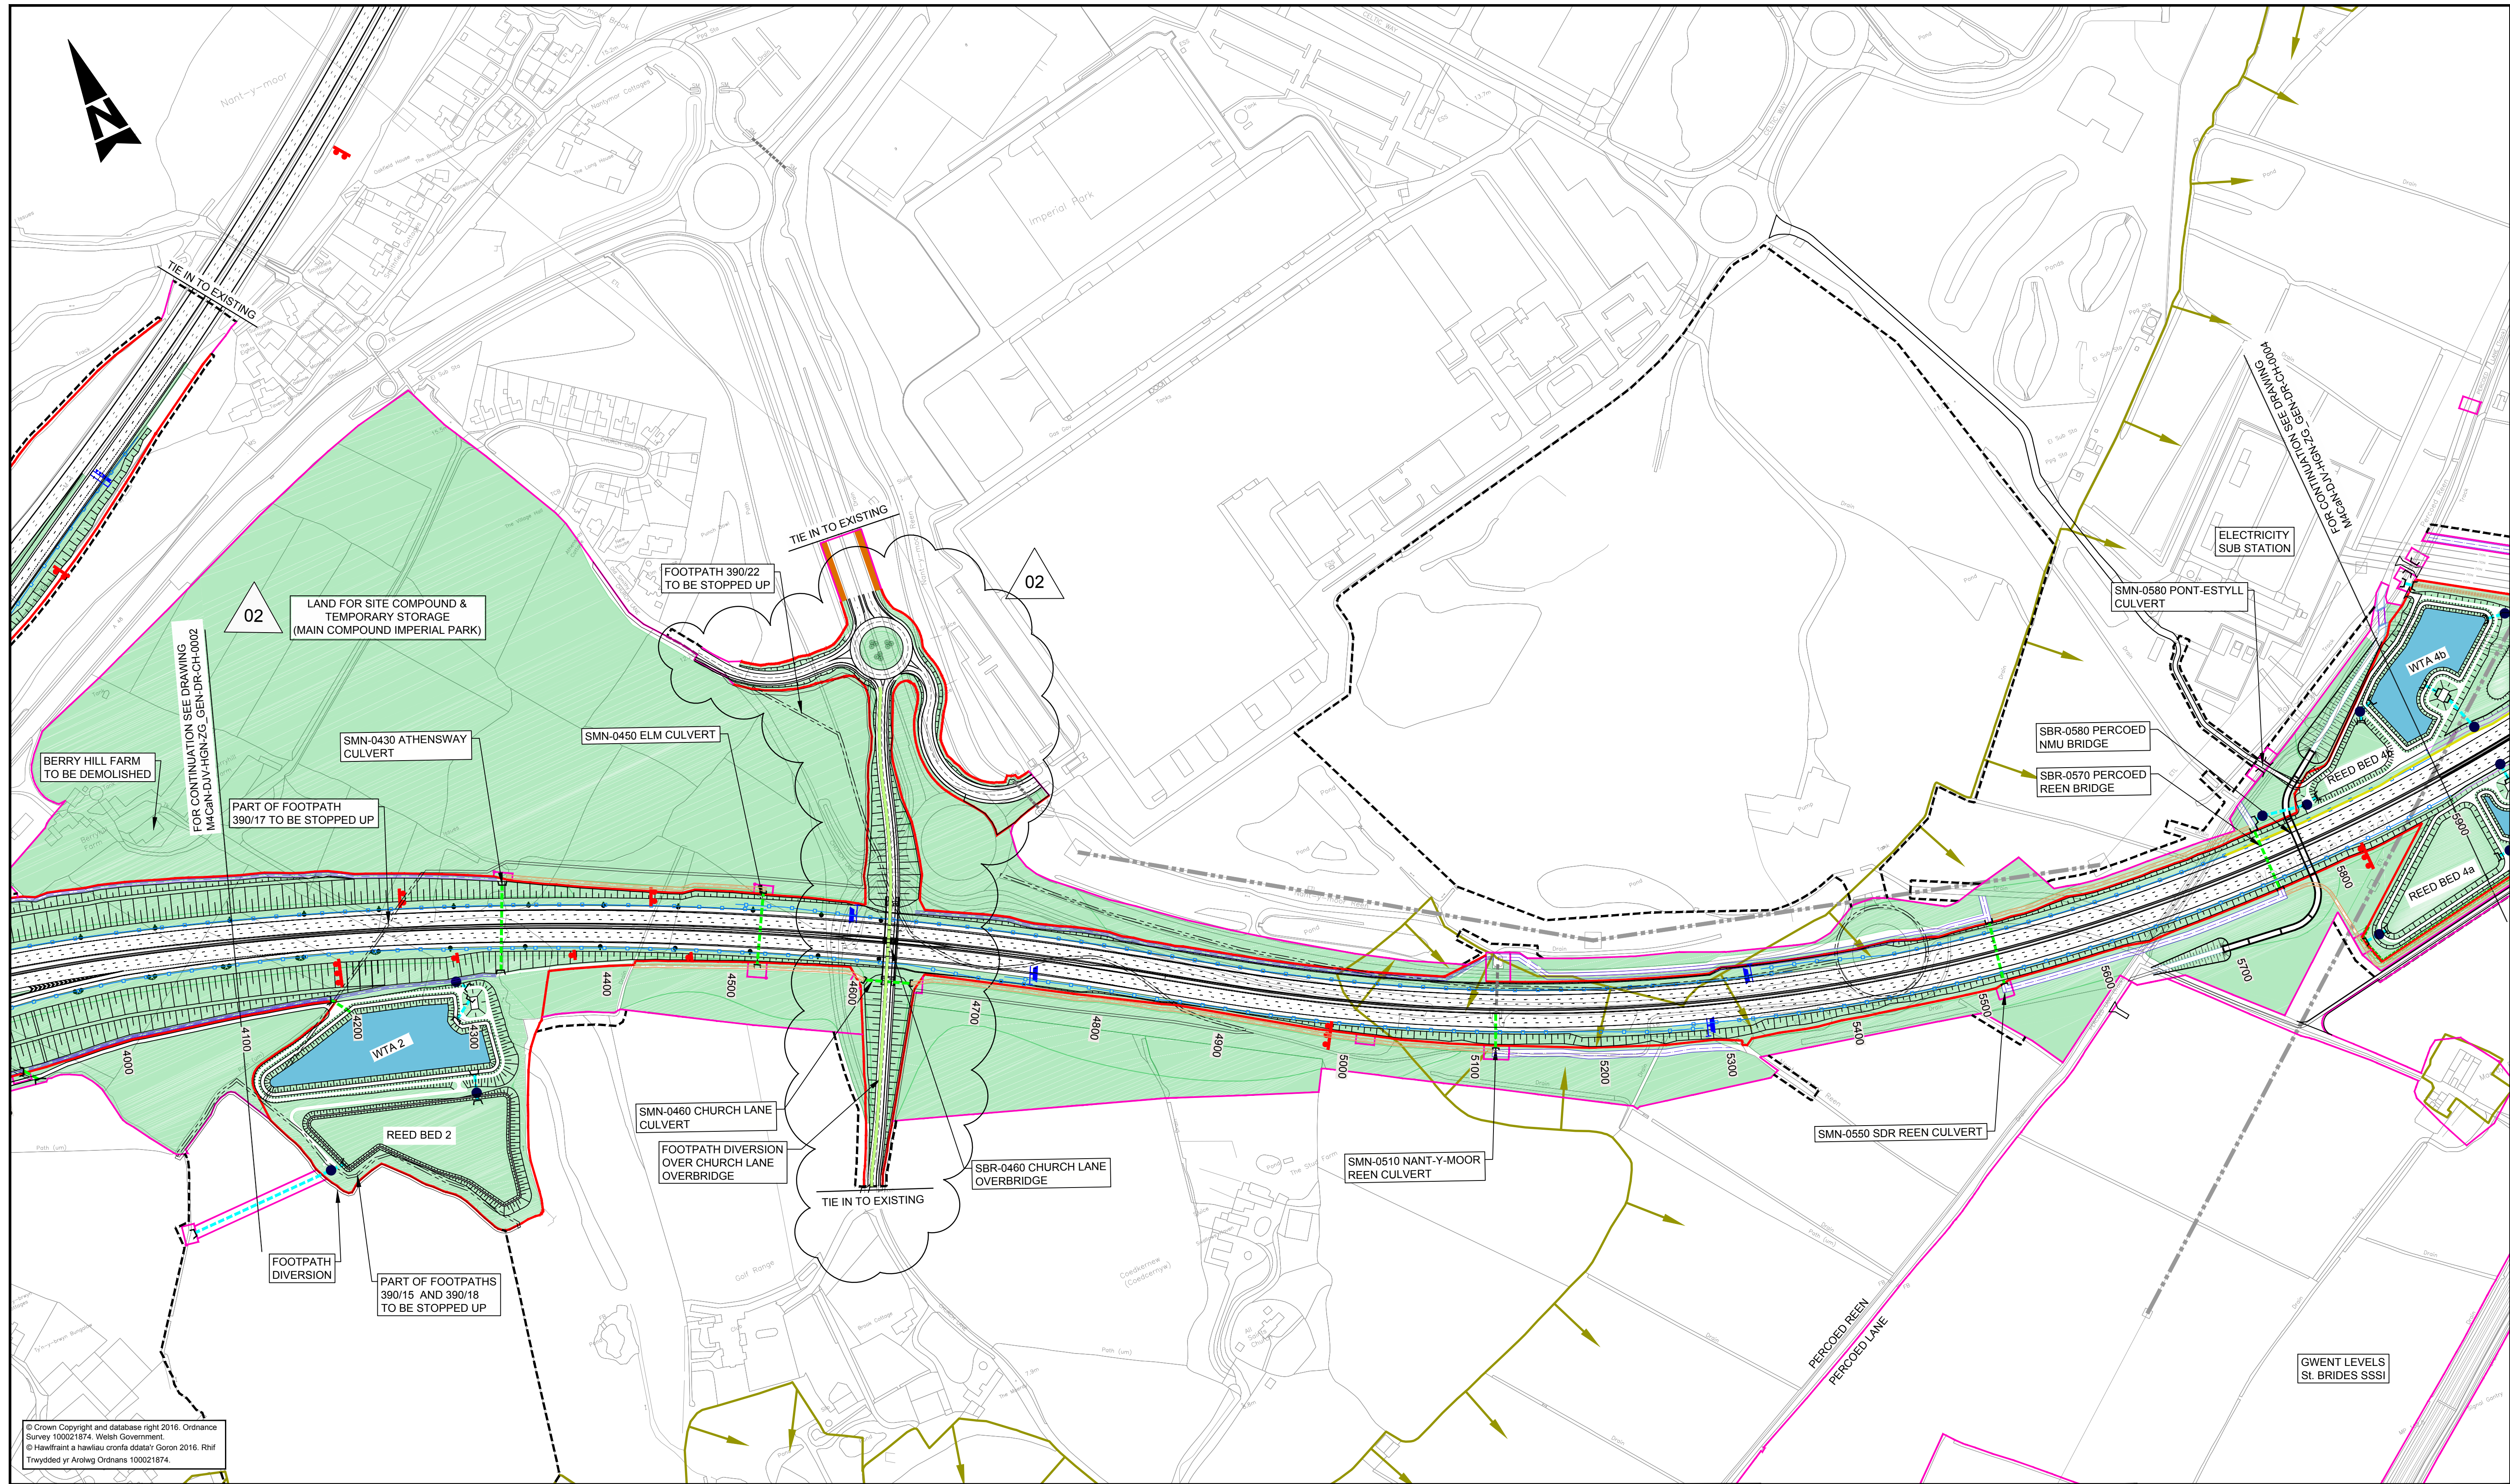

© Crown Copyright and database right 2016. Ordnance Survey 100021874. Welsh Government.  
© Hawffrant a hawffrant corffwrdd ddiwydiol 2016. Rhif Trwydded yr Arolwg Ordnans 100021874.

- LEGEND:**
- HIGHWAY BOUNDARY
  - CPO BOUNDARY
  - SITE EXTENTS (LICENSE OR EASEMENT)
  - P.R.O.W - STOPPED UP
  - P.R.O.W - DIVERTED/NEW
  - EXISTING CULVERT
  - PROPOSED CULVERT
  - EXISTING OVERHEAD POWER LINES
  - DIVERTED OVERHEAD POWER LINES
  - PROPOSED PYLONS
  - SSSI
  - HIGHWAY DRAINAGE
  - HP GAS MAIN
  - ITS - M54 GANTRY
  - ITS - SIGNAL GANTRY
  - SIGN
  - SIGN GANTRY
  - REPLACEMENT REEN
  - REPLACEMENT FIELD DITCH
  - CUT-OFF DITCH
  - FILTER DRAIN
  - LIGHTING COLUMN - SINGLE
  - LIGHTING COLUMN - DOUBLE
  - VEHICLE RESTRAINING SYSTEM (VRS)
  - LANDSCAPING (REFER TO DRAWINGS M4CaN-DJV-LS-ZG\_GEN-DR-EN-0001 TO 0016)
  - WATER TREATMENT AREAS
  - NOISE BARRIER

**KEY PLAN**

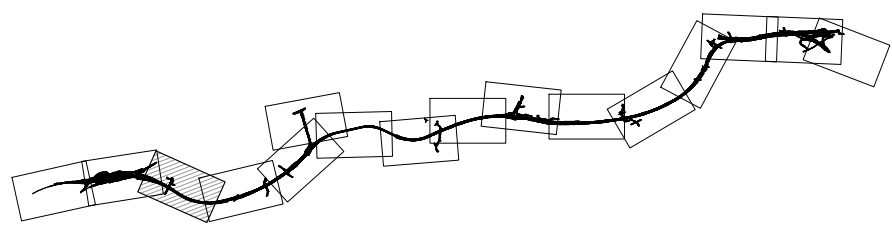

**GENERAL NOTES**

- ALL DIMENSIONS ARE IN METRES UNLESS NOTED OTHERWISE.
- ONLY WRITTEN DIMENSIONS SHALL BE USED, DO NOT SCALE.
- FOR MAINTENANCE ACCESS AND RIGHTS OF ACCESS, REFER TO DRGS M4CaN-DJV-LS-ZG\_GEN-DR-YL-0031 TO M4CaN-DJV-LS-ZG\_GEN-DR-YL-0046

**SAFETY, HEALTH AND ENVIRONMENTAL INFORMATION**

In addition to the hazards/risks normally associated with the types of work detailed on this drawing, note the following significant residual risks (Reference shall also be made to the design hazard log).

**Construction**

No exceptional risks identified at this scale, refer to detailed drawings for specific hazard warnings

**Maintenance / Cleaning**

No exceptional risks identified at this scale, refer to detailed drawings for specific hazard warnings

**Use**

No exceptional risks identified at this scale, refer to detailed drawings for specific hazard warnings

**Decommissioning / Demolition**

No exceptional risks identified at this scale, refer to detailed drawings for specific hazard warnings

| Rev.    | Date     | Description         | By  | Chk'd | App'd |
|---------|----------|---------------------|-----|-------|-------|
| ISSUE   | 04/02/16 | FINAL ISSUE TO WG   | AJD | CCR   | BCS   |
| ISSUE 2 | 26/08/16 | SUPPLEMENTARY ISSUE | AJD | CCR   | BCS   |


|   |  |                  |  |                                 |  |          |  |            |          |  |
|---|--|------------------|--|---------------------------------|--|----------|--|------------|----------|--|
| Drawing Status   |  | Suitability      |  | Project Title                   |  |          |  |            |          |  |
|   |  |                  |  | M4 CORRIDOR AROUND NEWPORT      |  |          |  |            |          |  |
| Project Team   |  |                  |  | Drawing Title                   |  |          |  |            |          |  |
|   |  |                  |  | FIGURE R2.4 GENERAL ARRANGEMENT |  |          |  |            |          |  |
|   |  |                  |  | SHEET 3 OF 16                   |  |          |  |            |          |  |
| Scale   |  | Designed / Drawn |  | Checked                         |  | Approved |  | Authorised |          |  |
| 1:2500   |  | AJD              |  | CCR                             |  | KEN      |  | BCS        |          |  |
| Original Size   |  | Date             |  | Date                            |  | Date     |  | Date       |          |  |
| A1   |  | 04/02/16         |  | 04/02/16                        |  | 04/02/16 |  | 04/02/16   |          |  |
| Client   |  |                  |  | Drawing Number                  |  |          |  |            | Revision |  |
| <br>Llywodraeth Cymru<br>Welsh Government |  |                  |  | Project                         |  |          |  |            | ISSUE 2  |  |
|   |  |                  |  | M4CaN - DJV - HGN -             |  |          |  |            |          |  |
|   |  |                  |  | ZG_GEN - DR - CH - 0003         |  |          |  |            |          |  |





DO NOT SCALE

0 10 100  
Millimetres

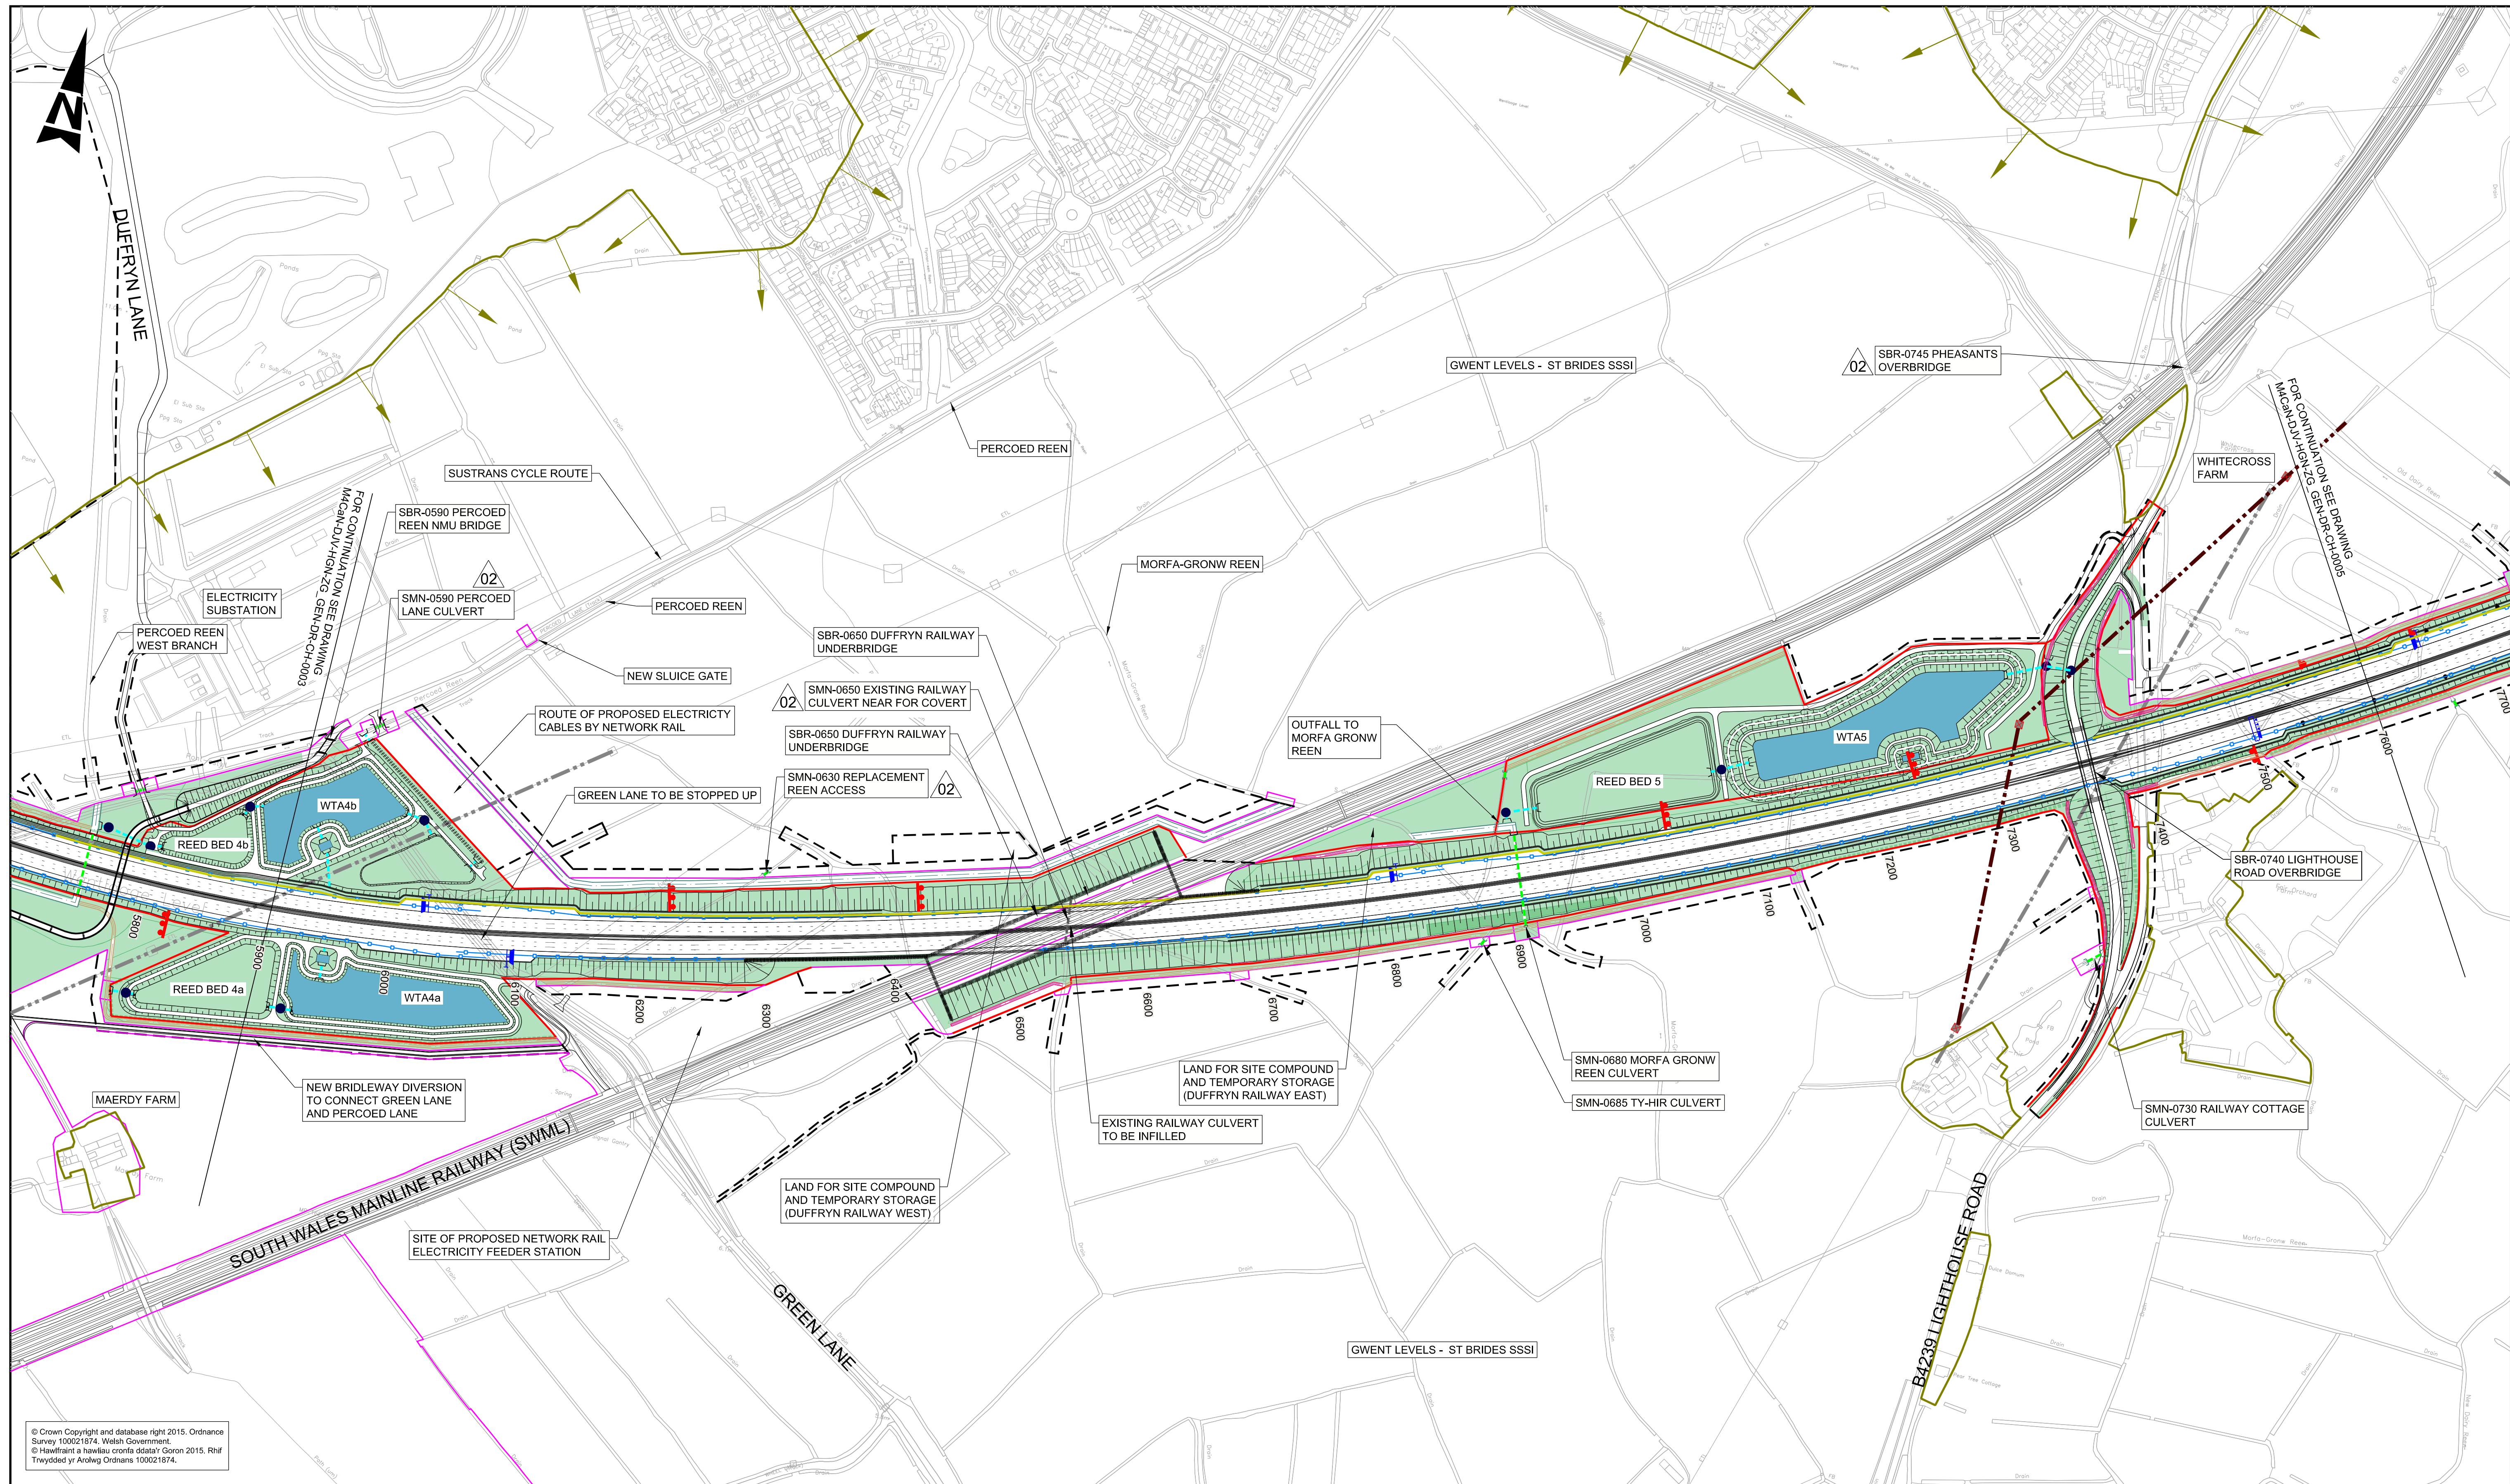

© Crown Copyright and database right 2015. Ordnance Survey 100021874. Welsh Government.  
© Hysgraffiant a hawliau corffora ddolaf? Goron 2015. Rhif Trewyddid y'r Ardalwyr Ordnance 100021874.

**LEGEND:**

- HIGHWAY BOUNDARY
- CPO BOUNDARY
- SITE EXTENTS (LICENSE OR EASEMENT)
- P.R.O.W - STOPPED UP
- P.R.O.W - DIVERTED/NEW
- EXISTING CULVERT
- PROPOSED CULVERT
- EXISTING OVERHEAD POWER LINES
- DIVERTED OVERHEAD POWER LINES
- PROPOSED PYLONS
- SSSI
- HIGHWAY DRAINAGE
- HP GAS MAIN

**KEY PLAN:**

**GENERAL NOTES:**

- ALL DIMENSIONS ARE IN METRES UNLESS NOTED OTHERWISE.
- ONLY WRITTEN DIMENSIONS SHALL BE USED. DO NOT SCALE.
- FOR MAINTENANCE ACCESS AND RIGHTS OF ACCESS, REFER TO DRAWINGS M4CaN-DJV-LSI-ZG\_GEN-DR-YL-0031 TO M4CaN-DJV-LSI-ZG\_GEN-DR-YL-0046.

**ITS - MS4 GANTRY**

- ITS - SIGNAL GANTRY
- SIGN
- SIGN GANTRY
- REPLACEMENT REEN
- REPLACEMENT FIELD DITCH
- CUT-OFF DITCH
- LIGHTING COLUMN - SINGLE
- LIGHTING COLUMN - DOUBLE
- VEHICLE RESTRAINING SYSTEM (VRS)
- PROPOSED LANDSCAPING (REFER TO DRAWINGS M4CaN-DJV-LSI-ZG\_GEN-DR-EN-0001 TO 0016)
- WATER TREATMENT AREAS
- NOISE BARRIER

### SAFETY, HEALTH AND ENVIRONMENTAL INFORMATION

In addition to the hazards/risks normally associated with the types of work detailed on this drawing, note the following significant residual risks (Reference shall also be made to the design hazard log).

**Construction**  
No exceptional risks identified at this scale, refer to detailed drawings for specific hazard warnings

**Maintenance / Cleaning**  
No exceptional risks identified at this scale, refer to detailed drawings for specific hazard warnings

**Use**  
No exceptional risks identified at this scale, refer to detailed drawings for specific hazard warnings

**Decommissioning / Demolition**  
No exceptional risks identified at this scale, refer to detailed drawings for specific hazard warnings

| Rev.    | Date     | Description         | By  | Chk'd | App'd |
|---------|----------|---------------------|-----|-------|-------|
| ISSUE 1 | 04/02/16 | FINAL ISSUE TO WG   | HDJ | AJJ   | BCS   |
| ISSUE 2 | 26/08/16 | SUPPLEMENTARY ISSUE | AEJ | AJJ   | KEN   |

Drawing Status

Project Team

Client

Suitability

Project Title

Drawing Title

Scale

Original Size

Drawing Number

Project

Location

Designed / Drawn

Checked

Approved

Authorised

Date

Date

Date

Date

Revision

Issue 2


M4 CORRIDOR AROUND NEWPORT

FIGURE R2.4 GENERAL ARRANGEMENT

SHEET 4 OF 16

M4CaN - DJV - HGN - ZG\_GEN - DR - CH - 0004



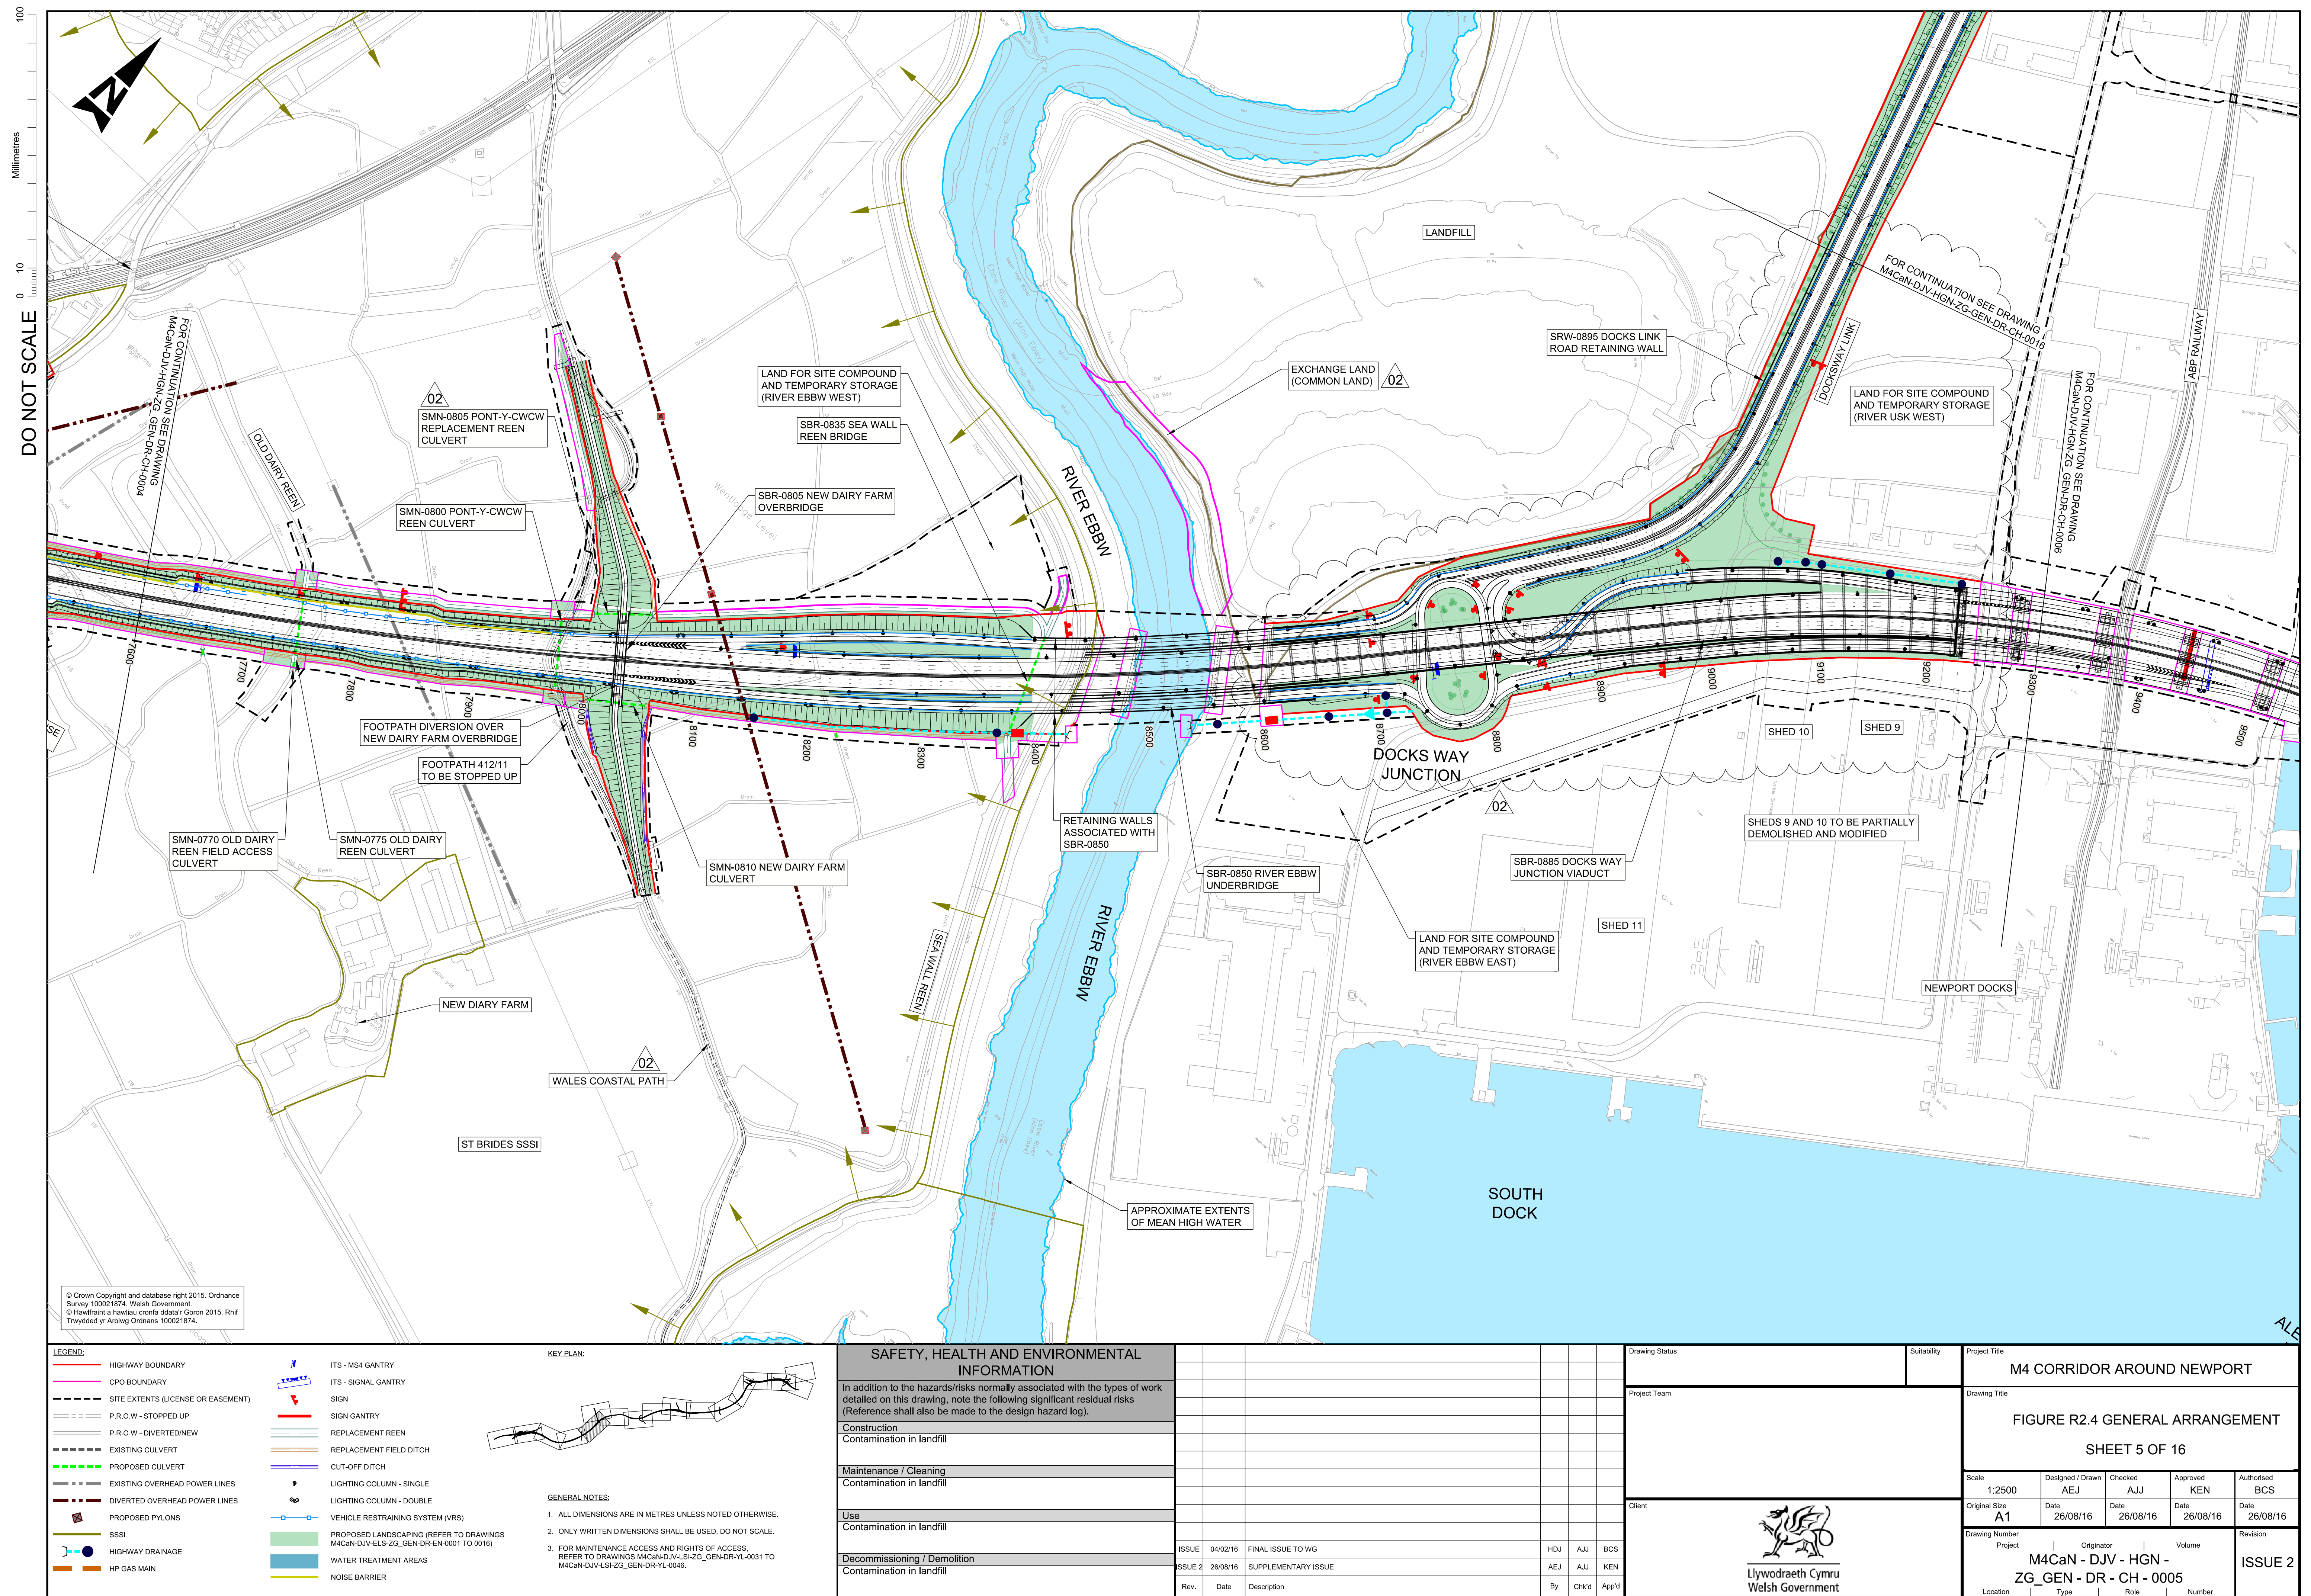




DO NOT SCALE

Millimetres

0

10

100

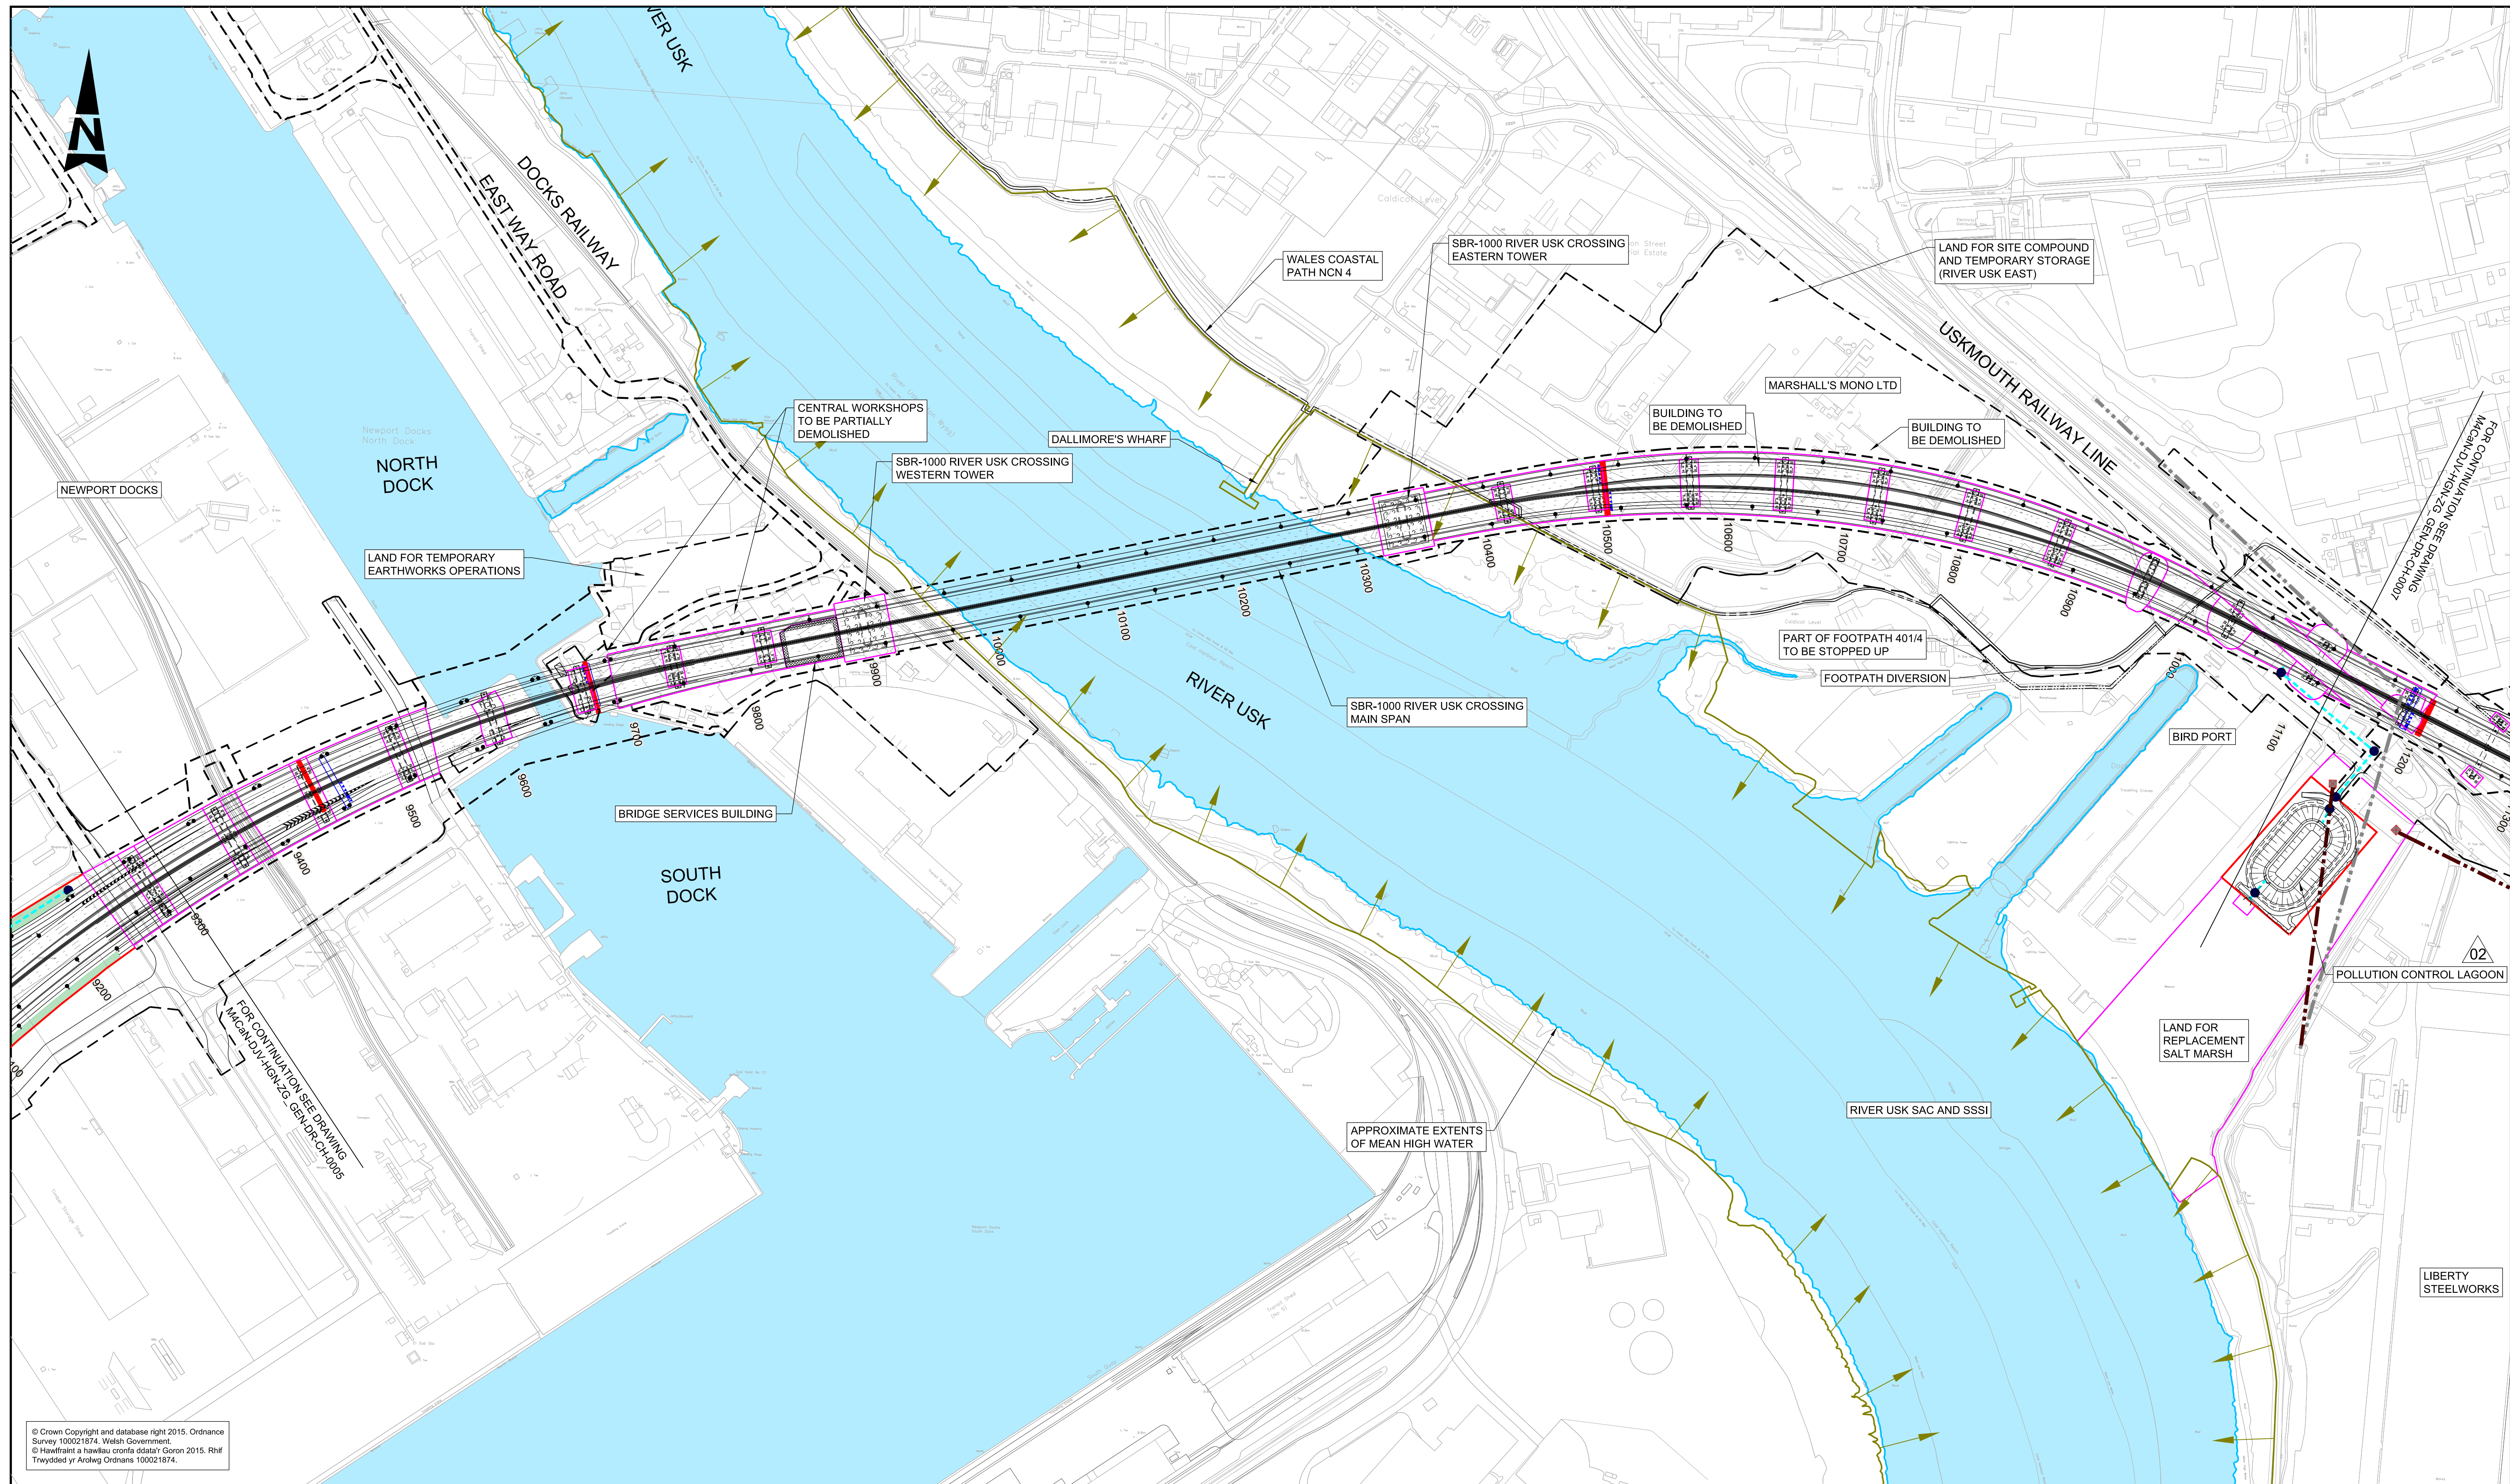

© Crown Copyright and database right 2015. Ordnance Survey 100021874. Welsh Government.  
© Hawffraint a hawliau cronfa ddata? Goron 2015. Rhif Trewyddid y'r Arwydd Ordnance 100021874.

| LEGEND: |                                                                                  | KEY PLAN:   |
|---------|----------------------------------------------------------------------------------|---|
|         | HIGHWAY BOUNDARY                                                                 |   |
|         | ITS - SIGNAL GANTRY                                                              |   |
|         | ITS - MS4 GANTRY                                                                 |   |
|         | CPO BOUNDARY                                                                     |   |
|         | SIGN GANTRY                                                                      |   |
|         | SITE EXTENTS (LICENSE OR EASEMENT)                                               |   |
|         | P.R.O.W. - STOPPED UP                                                            |   |
|         | P.R.O.W. - DIVERTED/NEW                                                          |   |
|         | EXISTING CULVERT                                                                 |   |
|         | PROPOSED CULVERT                                                                 |   |
|         | EXISTING OVERHEAD POWER LINES                                                    | <p>GENERAL NOTES:</p> <ol style="list-style-type: none"><li>ALL DIMENSIONS ARE IN METRES UNLESS NOTED OTHERWISE.</li><li>ONLY WRITTEN DIMENSIONS SHALL BE USED. DO NOT SCALE.</li><li>FOR MAINTENANCE ACCESS AND RIGHTS OF ACCESS, REFER TO DRAWINGS M4CaN-DJV-LSI-ZG_GEN-DR-YL-0031 TO M4CaN-DJV-LSI-ZG_GEN-DR-YL-0046.</li></ol> |
|         | DIVERTED OVERHEAD POWER LINES                                                    |   |
|         | PROPOSED PYLONS                                                                  |   |
|         | SSSI                                                                             |   |
|         | PROPOSED LANDSCAPING (REFER TO DRAWINGS M4CaN-DJV-LSI-ZG_GEN-DR-EN-0001 TO 0016) |   |
|         | WATER TREATMENT AREAS                                                            |   |
|         | NOISE BARRIER                                                                    |   |
|         | HIGHWAY DRAINAGE                                                                 |   |
|         | HP GAS MAIN                                                                      |   |
|         | REPLACEMENT REEN                                                                 |   |
|         | REPLACEMENT FIELD DITCH                                                          |   |
|         | CUT-OFF DITCH                                                                    |   |
|         | LIGHTING COLUMN - SINGLE                                                         |   |
|         | LIGHTING COLUMN - DOUBLE                                                         |   |
|         | VEHICLE RESTRAINING SYSTEM (VRS)                                                 |   |

### SAFETY, HEALTH AND ENVIRONMENTAL INFORMATION

In addition to the hazards/risks normally associated with the types of work detailed on this drawing, note the following significant residual risks (Reference shall also be made to the design hazard log).

**Construction**  
No exceptional risks identified at this scale, refer to detailed drawings for specific hazard warnings

**Maintenance / Cleaning**  
No exceptional risks identified at this scale, refer to detailed drawings for specific hazard warnings

**Use**  
No exceptional risks identified at this scale, refer to detailed drawings for specific hazard warnings

**Decommissioning / Demolition**  
No exceptional risks identified at this scale, refer to detailed drawings for specific hazard warnings

| ISSUE   | 04/02/16 | FINAL ISSUE TO WG   | HDJ | AJJ   | BCS   |
|---------|----------|---------------------|-----|-------|-------|
| ISSUE 2 | 26/08/16 | SUPPLEMENTARY ISSUE | AEJ | AJJ   | KEN   |
| Rev.    | Date     | Description         | By  | Chk'd | App'd |

|                |  |                  |  |                                 |  |          |  |            |          |  |
|----------------|--|------------------|--|---------------------------------|--|----------|--|------------|----------|--|
| Drawing Status |  | Suitability      |  | Project Title                   |  |          |  |            |          |  |
|                |  |                  |  | M4 CORRIDOR AROUND NEWPORT      |  |          |  |            |          |  |
| Project Team   |  |                  |  | Drawing Title                   |  |          |  |            |          |  |
|                |  |                  |  | FIGURE R2.4 GENERAL ARRANGEMENT |  |          |  |            |          |  |
|                |  |                  |  | SHEET 6 OF 16                   |  |          |  |            |          |  |
| Scale          |  | Designed / Drawn |  | Checked                         |  | Approved |  | Authorised |          |  |
| 1:2500         |  | AEJ              |  | AJJ                             |  | KEN      |  | BCS        |          |  |
| Original Size  |  | Date             |  | Date                            |  | Date     |  | Date       |          |  |
| A1             |  | 26/08/16         |  | 26/08/16                        |  | 26/08/16 |  | 26/08/16   |          |  |
| Client         |  |                  |  | Drawing Number                  |  |          |  |            | Revision |  |
|                |  |                  |  | Project                         |  |          |  |            | ISSUE 2  |  |
|                |  |                  |  | Originator                      |  |          |  |            |          |  |
|                |  |                  |  | Volume                          |  |          |  |            |          |  |
|                |  |                  |  | M4CaN - DJV - HGN -             |  |          |  |            |          |  |
|                |  |                  |  | ZG GEN - DR - CH - 0006         |  |          |  |            |          |  |
|                |  |                  |  |                                 |  |          |  |            |          |  |
|                |  |                  |  |                                 |  |          |  |            |          |  |
Llywodraeth Cymru  
Welsh Government



DO NOT SCALE

Millimetres

0 10 100

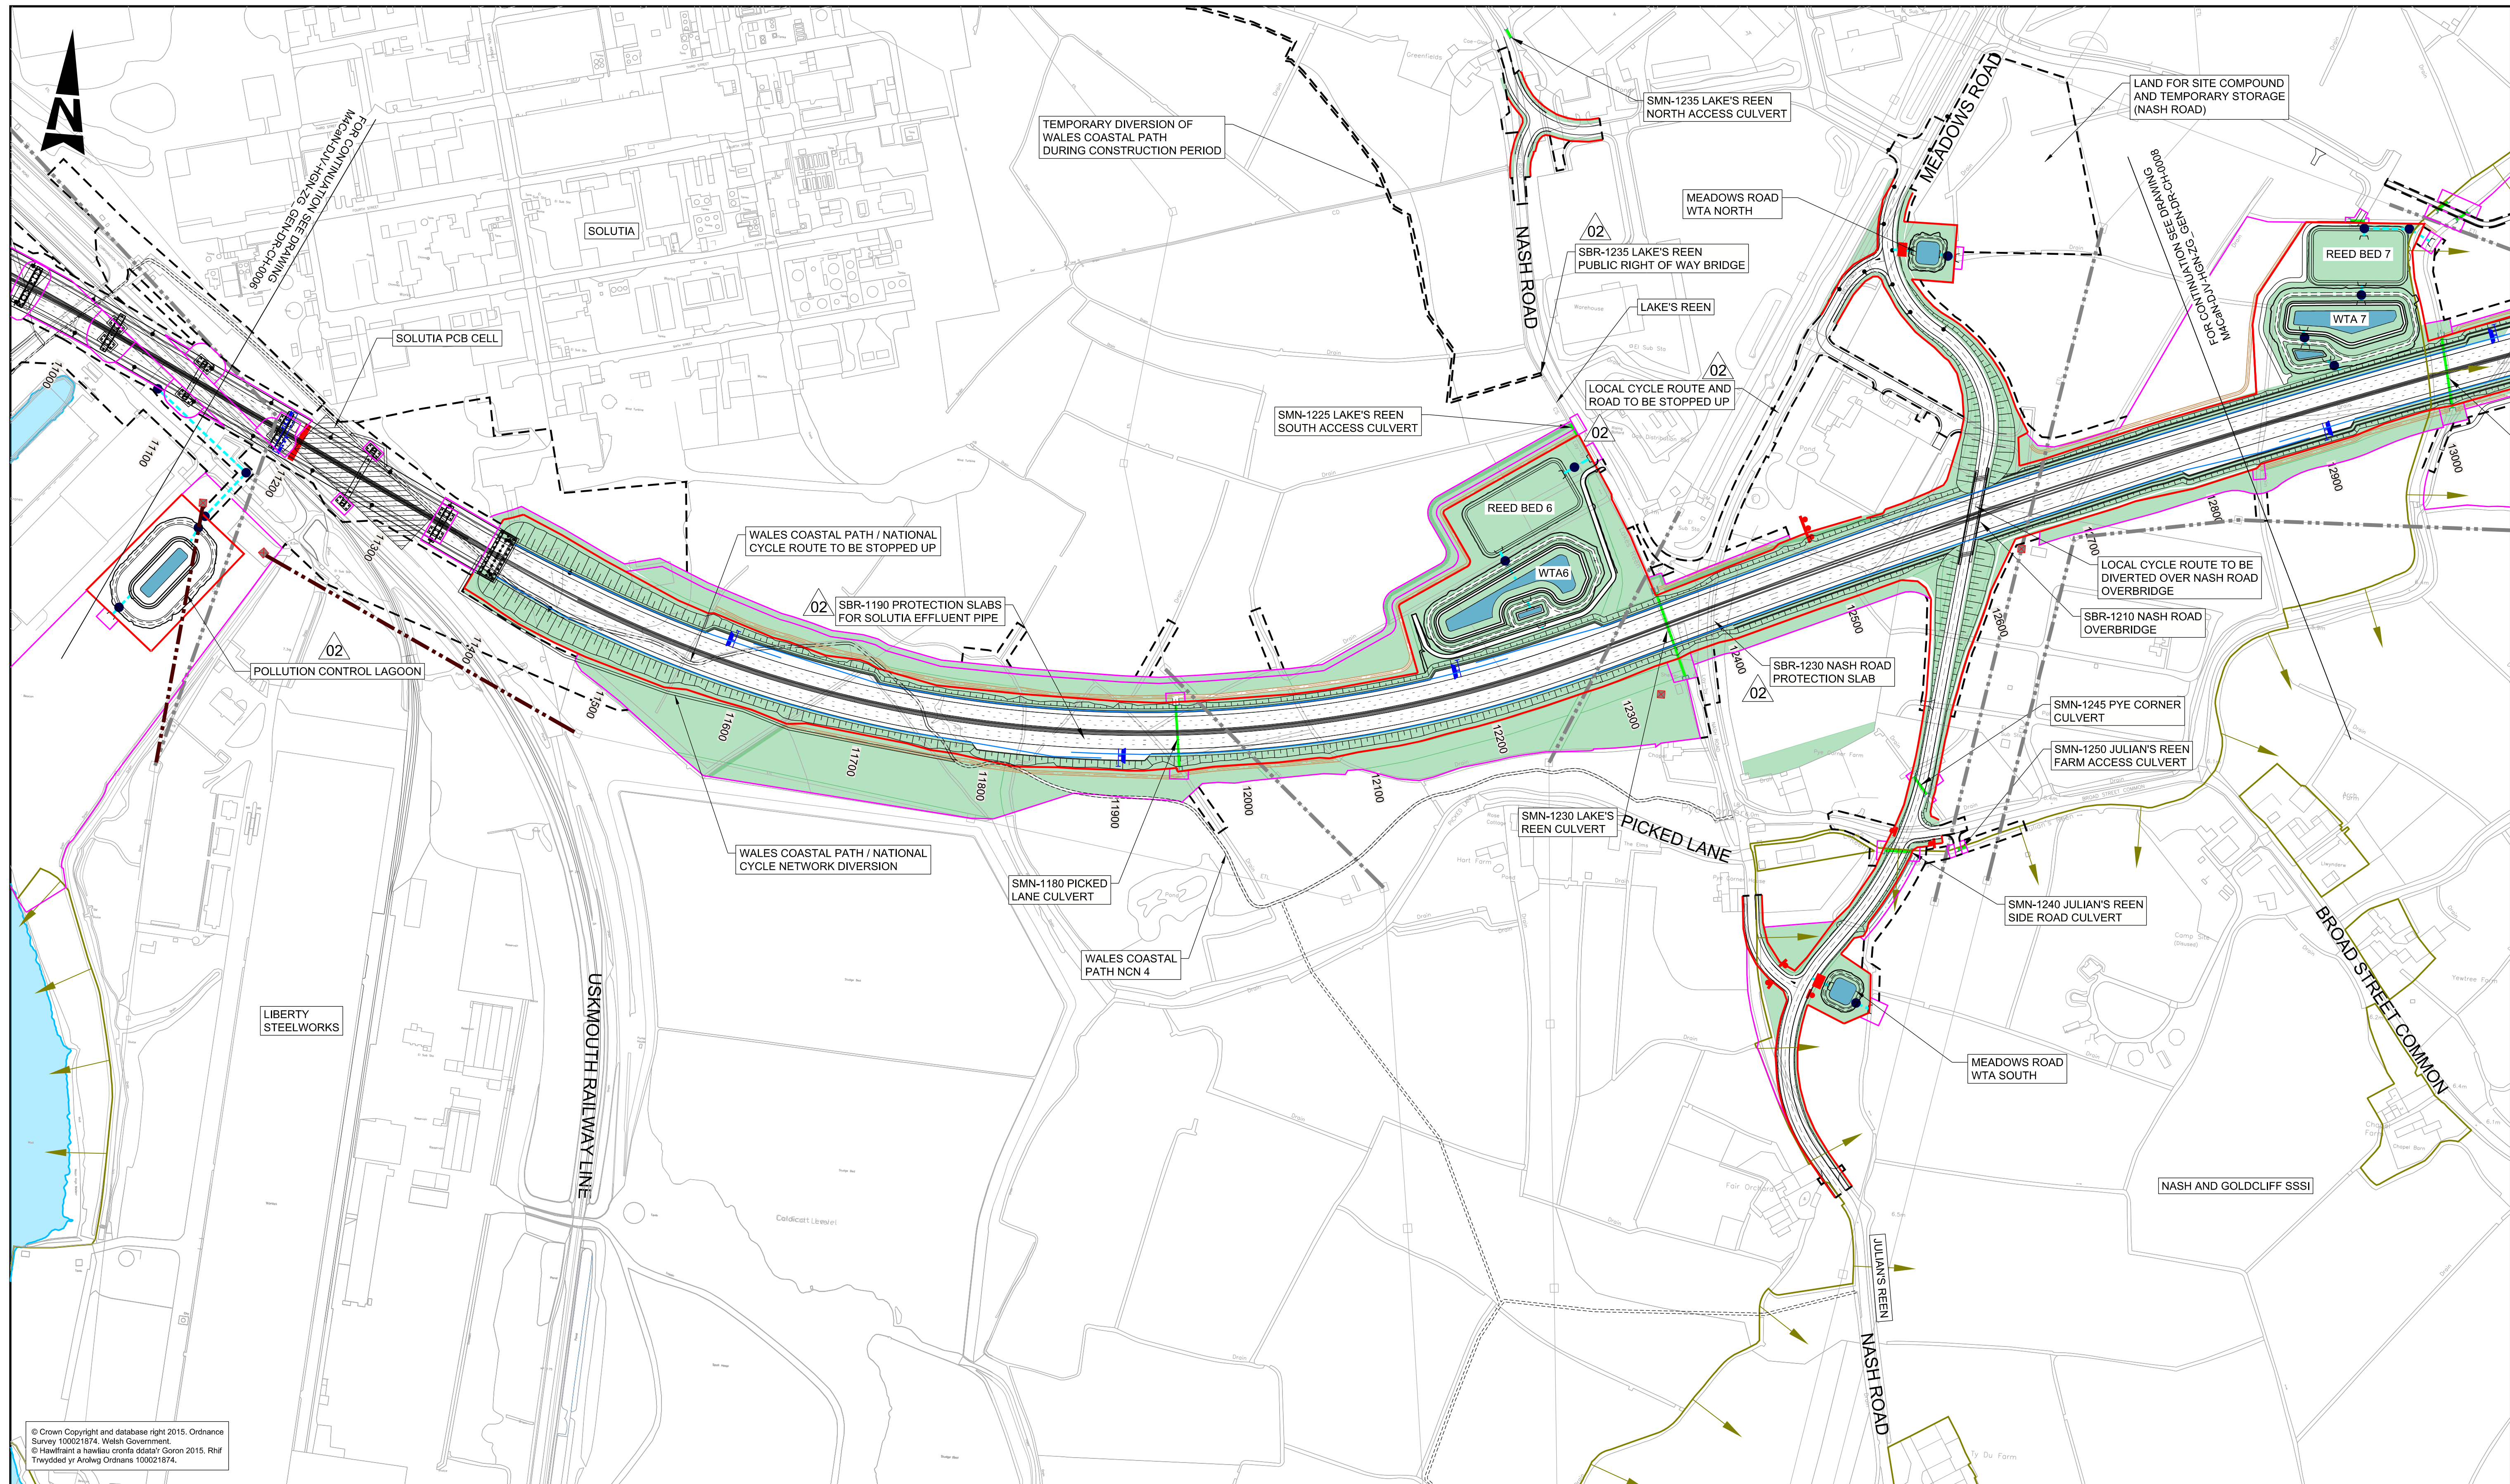


© Crown Copyright and database right 2015. Ordnance Survey 100021874. Welsh Government.  
© Hysgraffiadau a hysgraffiadau ddiwydiol 2015. Rhif Trefnyddol y'r Arlywyd Cymru 100021874.

LEGEND:

- |  |                                    |  |   |
|--|------------------------------------|--|---|
|  | HIGHWAY BOUNDARY                   |  | ITS - MS4 GANTRY                                                                                            |
|  | CPO BOUNDARY                       |  | ITS - SIGNAL GANTRY                                                                                         |
|  | SITE EXTENTS (LICENSE OR EASEMENT) |  | SIGN GANTRY                                                                                                 |
|  | P.R.O.W. - STOPPED UP              |  | REPLACEMENT REEN                                                                                            |
|  | P.R.O.W. - DIVERTED NEW            |  | REPLACEMENT FIELD DITCH                                                                                     |
|  | EXISTING CULVERT                   |  | CUT-OFF DITCH                                                                                               |
|  | PROPOSED CULVERT                   |  | LIGHTING COLUMN - SINGLE                                                                                    |
|  | EXISTING OVERHEAD POWER LINES      |  | LIGHTING COLUMN - DOUBLE                                                                                    |
|  | DIVERTED OVERHEAD POWER LINES      |  | VEHICLE RESTRAINING SYSTEM (VRS)                                                                            |
|  | PROPOSED PYLONS                    |  | PROPOSED LANDSCAPING (REFER TO DRAWINGS M4Can-DJV-LSI-ZG_GEN-DR-YL-0031 TO M4Can-DJV-LSI-ZG_GEN-DR-YL-0046) |
|  | SSSI                               |  | WATER TREATMENT AREAS                                                                                       |
|  | HIGHWAY DRAINAGE                   |  | NOISE BARRIER                                                                                               |
|  | HP GAS MAIN                        |  |   |

KEY PLAN:

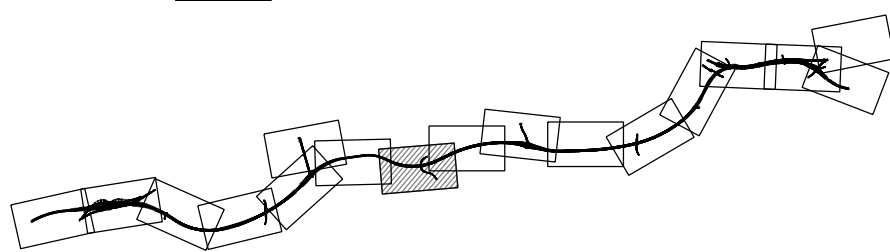

GENERAL NOTES:

- ALL DIMENSIONS ARE IN METRES UNLESS NOTED OTHERWISE.
- ONLY WRITTEN DIMENSIONS SHALL BE USED. DO NOT SCALE.
- FOR MAINTENANCE ACCESS AND RIGHTS OF ACCESS, REFER TO DRAWINGS M4Can-DJV-LSI-ZG\_GEN-DR-YL-0031 TO M4Can-DJV-LSI-ZG\_GEN-DR-YL-0046.

SAFETY, HEALTH AND ENVIRONMENTAL INFORMATION

In addition to the hazards/risks normally associated with the types of work detailed on this drawing, note the following significant residual risks (Reference shall also be made to the design hazard log).

**Construction**  
Substances hazardous to health in Solutia PCB cell

**Maintenance / Cleaning**  
Substances hazardous to health in Solutia PCB cell

**Use**  
Substances hazardous to health in Solutia PCB cell

**Decommissioning / Demolition**  
Substances hazardous to health in Solutia PCB cell

|         |          |                     |     |       |       |
|---------|----------|---------------------|-----|-------|-------|
| ISSUE   | 04/02/16 | FINAL ISSUE TO WG   | HDJ | AJJ   | BCS   |
| ISSUE 2 | 26/08/16 | SUPPLEMENTARY ISSUE | AEJ | AJJ   | KEN   |
| Rev.    | Date     | Description         | By  | Chk'd | App'd |


|   |             |                                                |                  |            |          |            |
|---|-------------|------------------------------------------------|------------------|------------|----------|------------|
| Drawing Status   | Suitability | Project Title                                  |                  |            |          |            |
|   |             | M4 CORRIDOR AROUND NEWPORT                     |                  |            |          |            |
| Project Team   |             | Drawing Title                                  |                  |            |          |            |
|   |             | FIGURE R2.4 GENERAL ARRANGEMENT                |                  |            |          |            |
|   |             | SHEET 7 OF 16                                  |                  |            |          |            |
|   |             | Scale                                          | Designed / Drawn | Checked    | Approved | Authorised |
|   |             | 1:2500                                         | AEJ              | AJJ        | KEN      | BCS        |
| Client   |             | Original Size                                  | Date             | Date       | Date     | Date       |
| <br>Llywodraeth Cymru<br>Welsh Government |             | A1                                             | 26/08/16         | 26/08/16   | 26/08/16 | 26/08/16   |
|   |             | Drawing Number                                 | Project          | Originator | Volume   | Revision   |
|   |             | M4CaN - DJV - HGN -<br>ZG_GEN - DR - CH - 0007 |                  |            |          |            |
|   |             | Location                                       | Type             | Role       | Number   | ISSUE 2    |





DO NOT SCALE

0 10 100  
Millimetres

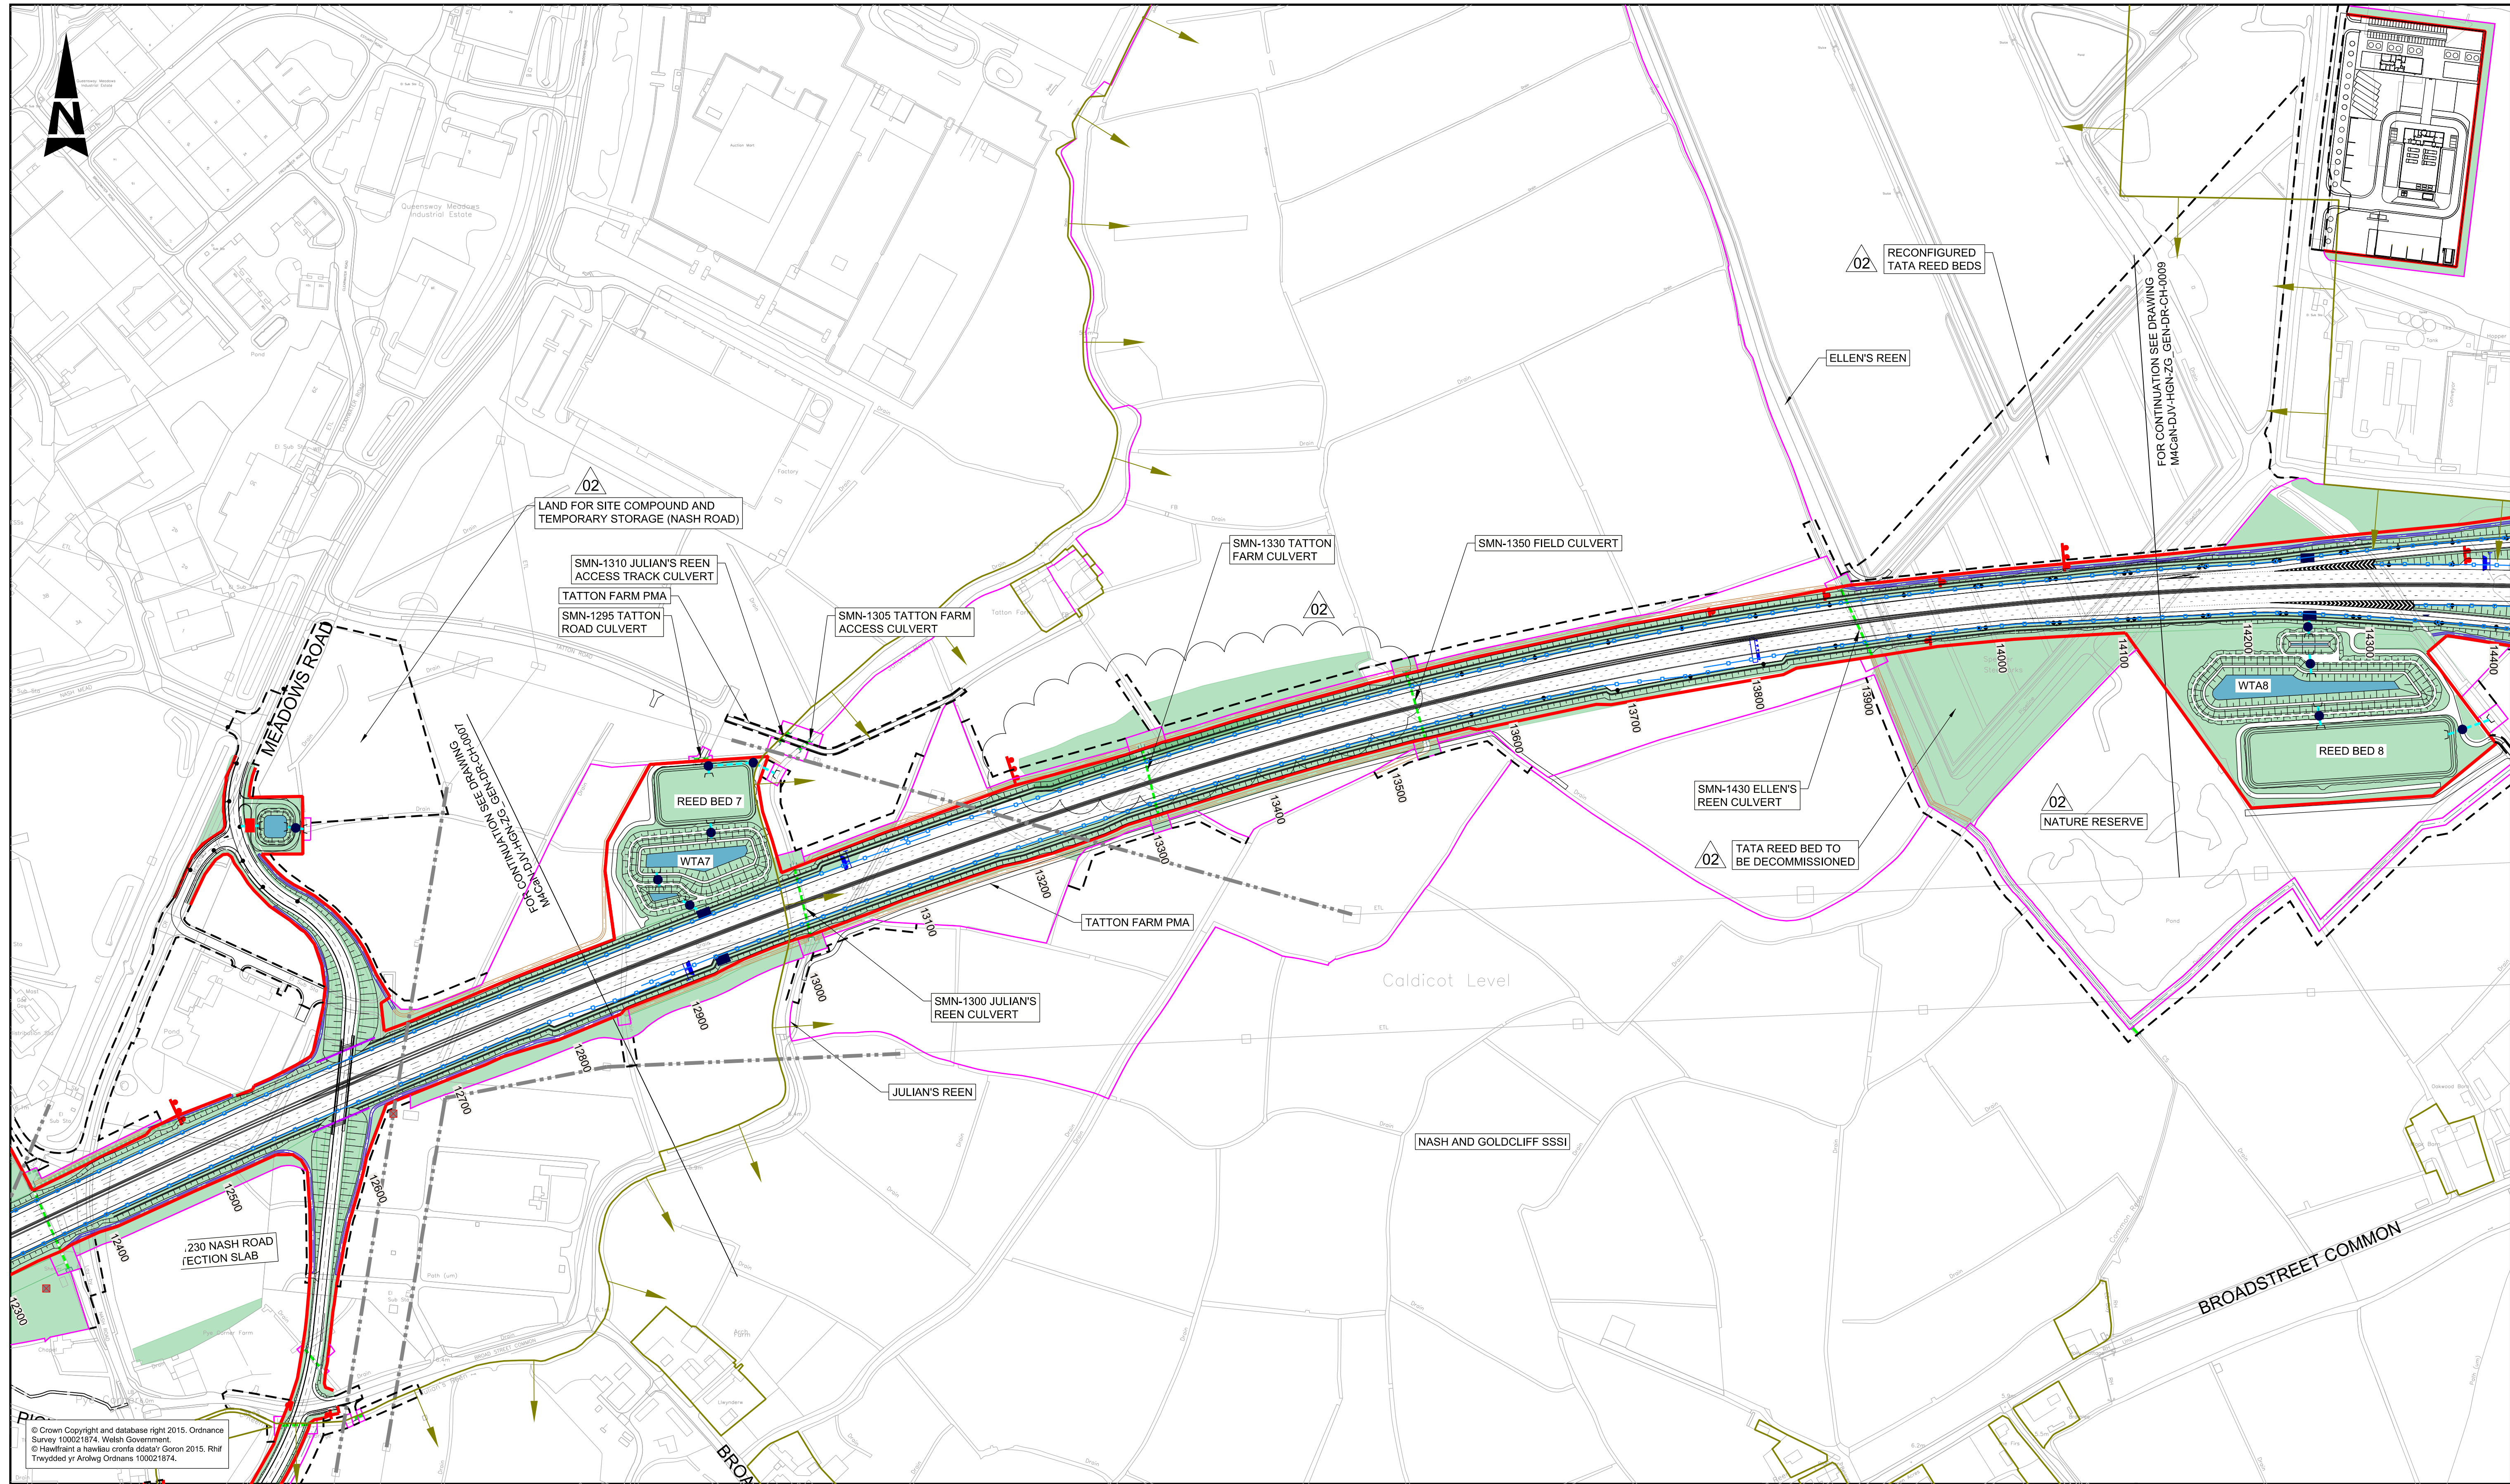

© Crown Copyright and database right 2015. Ordnance Survey 100021874. Welsh Government.  
© Hysgraffiadau a hawliau corfforaidd 2015. Rhif Trefnyddiol yr Ardalys Cymru 100021874.

**LEGEND:**

- HIGHWAY BOUNDARY
- CPO BOUNDARY
- SITE EXTENTS (LICENSE OR EASEMENT)
- P.R.O.W - STOPPED UP
- P.R.O.W - DIVERTED/NEW
- EXISTING CULVERT
- PROPOSED CULVERT
- EXISTING OVERHEAD POWER LINES
- DIVERTED OVERHEAD POWER LINES
- PROPOSED PYLONS
- SSSI
- HIGHWAY DRAINAGE
- HP GAS MAIN

**KEY PLAN:**

**GENERAL NOTES:**

- ALL DIMENSIONS ARE IN METRES UNLESS NOTED OTHERWISE.
- ONLY WRITTEN DIMENSIONS SHALL BE USED. DO NOT SCALE.
- FOR MAINTENANCE ACCESS AND RIGHTS OF ACCESS, REFER TO DRAWINGS M4CaN-DJV-LSI-ZG\_GEN-DR-YL-0031 TO M4CaN-DJV-LSI-ZG\_GEN-DR-YL-0046.

**ITS - M54 GANTRY**

- ITS - SIGNAL GANTRY
- SIGN
- SIGN GANTRY
- REPLACEMENT REEN
- REPLACEMENT FIELD DITCH
- CUT-OFF DITCH
- LIGHTING COLUMN - SINGLE
- LIGHTING COLUMN - DOUBLE
- VEHICLE RESTRAINING SYSTEM (VRS)
- PROPOSED LANDSCAPING (REFER TO DRAWINGS M4CaN-DJV-LSI-ZG\_GEN-DR-0001 TO 0016)
- WATER TREATMENT AREAS
- NOISE BARRIER

**SAFETY, HEALTH AND ENVIRONMENTAL INFORMATION**

In addition to the hazards/risks normally associated with the types of work detailed on this drawing, note the following significant residual risks (Reference shall also be made to the design hazard log).

**Construction**

No exceptional risks identified at this scale, refer to detailed drawings for specific hazard warnings

**Maintenance / Cleaning**

No exceptional risks identified at this scale, refer to detailed drawings for specific hazard warnings

**Use**

No exceptional risks identified at this scale, refer to detailed drawings for specific hazard warnings

**Decommissioning / Demolition**

No exceptional risks identified at this scale, refer to detailed drawings for specific hazard warnings

|         |          |                     |     |       |       |
|---------|----------|---------------------|-----|-------|-------|
| ISSUE   | 04/02/16 | FINAL ISSUE TO WG   | HDJ | AJJ   | BCS   |
| ISSUE 2 | 26/08/16 | SUPPLEMENTARY ISSUE | AEJ | AJJ   | KEN   |
| Rev.    | Date     | Description         | By  | Chk'd | App'd |

Drawing Status

Project Team

Client

Suitability

Project Title

Drawing Title

Scale 1:2500

Designed / Drawn AEJ

Checked AJJ

Approved KEN

Authorised BCS

Original Size A1

Date 26/08/16

Date 26/08/16

Date 26/08/16

Date 26/08/16

Drawing Number

Project

Originator

Volume

M4CaN - DJV - HGN - ZG\_GEN - DR - CH - 0008

Location

Type

Role

Number

ISSUE 2




DO NOT SCALE

Millimetres

0

10

100

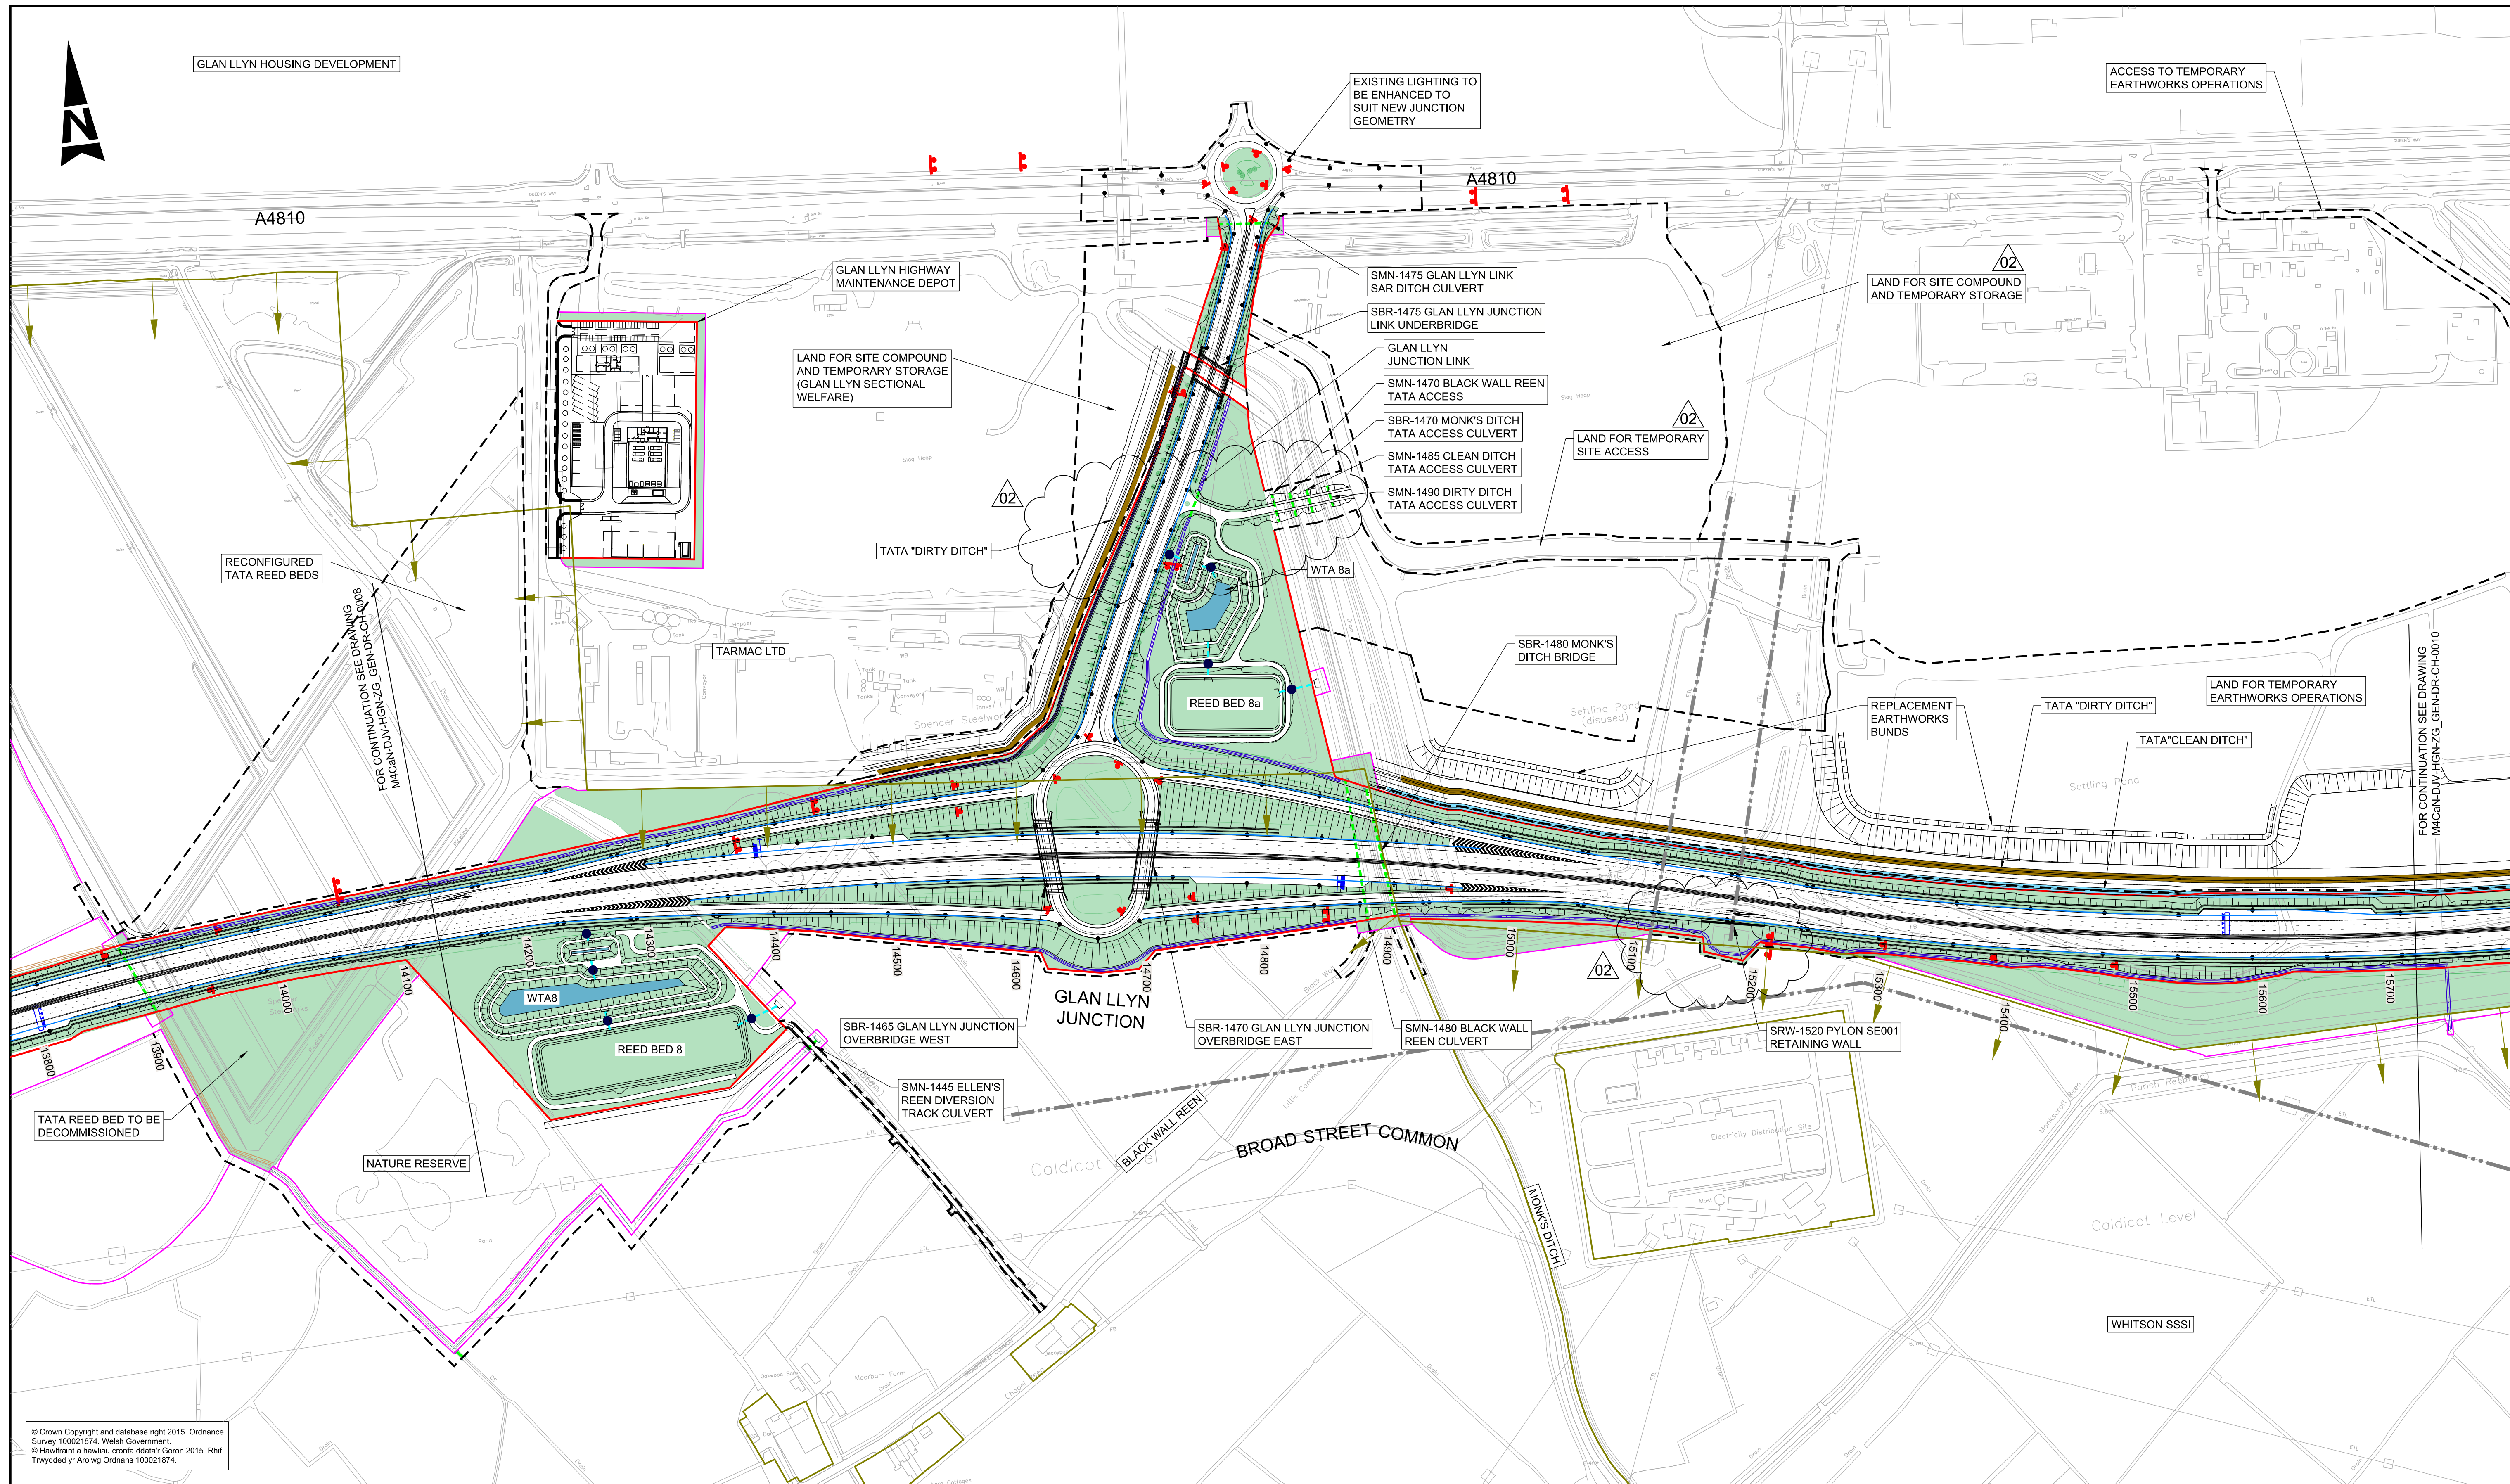

© Crown Copyright and database right 2015. Ordnance Survey 100021874. Welsh Government.  
© Hysfoddiad a hysfoddiad ddiwydiol y Goron 2015. Rhif Treiglwydd y'r Ardalwyrdd 100021874.

**LEGEND:**

- HIGHWAY BOUNDARY
- CPO BOUNDARY
- SITE EXTENTS (LICENSE OR EASEMENT)
- P.R.O.W. - STOPPED UP
- P.R.O.W. - DIVERTED/NEW
- EXISTING CULVERT
- PROPOSED CULVERT
- EXISTING OVERHEAD POWER LINES
- DIVERTED OVERHEAD POWER LINES
- PROPOSED PYLONS
- SSSI
- HIGHWAY DRAINAGE
- HP GAS MAIN

**KEY PLAN:**

**GENERAL NOTES:**

- ALL DIMENSIONS ARE IN METRES UNLESS NOTED OTHERWISE.
- ONLY WRITTEN DIMENSIONS SHALL BE USED. DO NOT SCALE.
- FOR MAINTENANCE ACCESS AND RIGHTS OF ACCESS, REFER TO DRAWINGS M4CaN-DJV-LSI-ZG\_GEN-DR-YL-0031 TO M4CaN-DJV-LSI-ZG\_GEN-DR-YL-0046.

**ITS - M54 GANTRY**

- SIGN - SIGNAL GANTRY
- SIGN GANTRY
- REPLACEMENT REEN
- REPLACEMENT FIELD DITCH
- CUT-OFF DITCH
- LIGHTING COLUMN - SINGLE
- LIGHTING COLUMN - DOUBLE
- VEHICLE RESTRAINING SYSTEM (VRS)
- PROPOSED LANDSCAPING (REFER TO DRAWINGS M4CaN-DJV-LSI-ZG\_GEN-DR-EN-0001 TO 0016)
- WATER TREATMENT AREAS
- NOISE BARRIER

### SAFETY, HEALTH AND ENVIRONMENTAL INFORMATION

In addition to the hazards/risks normally associated with the types of work detailed on this drawing, note the following significant residual risks (Reference shall also be made to the design hazard log).

**Construction**  
No exceptional risks identified at this scale, refer to detailed drawings for specific hazard warnings

**Maintenance / Cleaning**  
No exceptional risks identified at this scale, refer to detailed drawings for specific hazard warnings

**Use**  
No exceptional risks identified at this scale, refer to detailed drawings for specific hazard warnings

**Decommissioning / Demolition**  
No exceptional risks identified at this scale, refer to detailed drawings for specific hazard warnings

| Rev.    | Date     | Description         | By | Chk'd | App'd | HDJ | AJJ | BCS |
|---------|----------|---------------------|----|-------|-------|-----|-----|-----|
| ISSUE   | 04/02/16 | FINAL ISSUE TO WG   |    |       |       |     |     |     |
| ISSUE 2 | 26/08/16 | SUPPLEMENTARY ISSUE |    |       |       | AEJ | AJJ | KEN |


|   |  |                |  |                                                |                  |          |          |            |
|---|--|----------------|--|------------------------------------------------|------------------|----------|----------|------------|
| Drawing Status   |  | Sustainability |  | Project Title                                  |                  |          |          |            |
|   |  |                |  | M4 CORRIDOR AROUND NEWPORT                     |                  |          |          |            |
| Project Team   |  |                |  | Drawing Title                                  |                  |          |          |            |
|   |  |                |  | FIGURE R2.4 GENERAL ARRANGEMENT                |                  |          |          |            |
|   |  |                |  | SHEET 9 OF 16                                  |                  |          |          |            |
| Client   |  |                |  | Scale                                          | Designed / Drawn | Checked  | Approved | Authorised |
|   |  |                |  | 1:2500                                         | AEJ              | AJJ      | KEN      | BCS        |
|   |  |                |  | Original Size                                  | Date             | Date     | Date     | Date       |
|   |  |                |  | A1                                             | 26/08/16         | 26/08/16 | 26/08/16 | 26/08/16   |
| <br>Llywodraeth Cymru<br>Welsh Government |  |                |  | Drawing Number                                 |                  | Revision |          | ISSUE 2    |
|   |  |                |  | Project                                        | Originator       | Volume   |          |            |
|   |  |                |  | M4CaN - DJV - HGN -<br>ZG_GEN - DR - CH - 0009 |                  |          |          |            |





DO NOT SCALE

Millimetres  
0 10 100

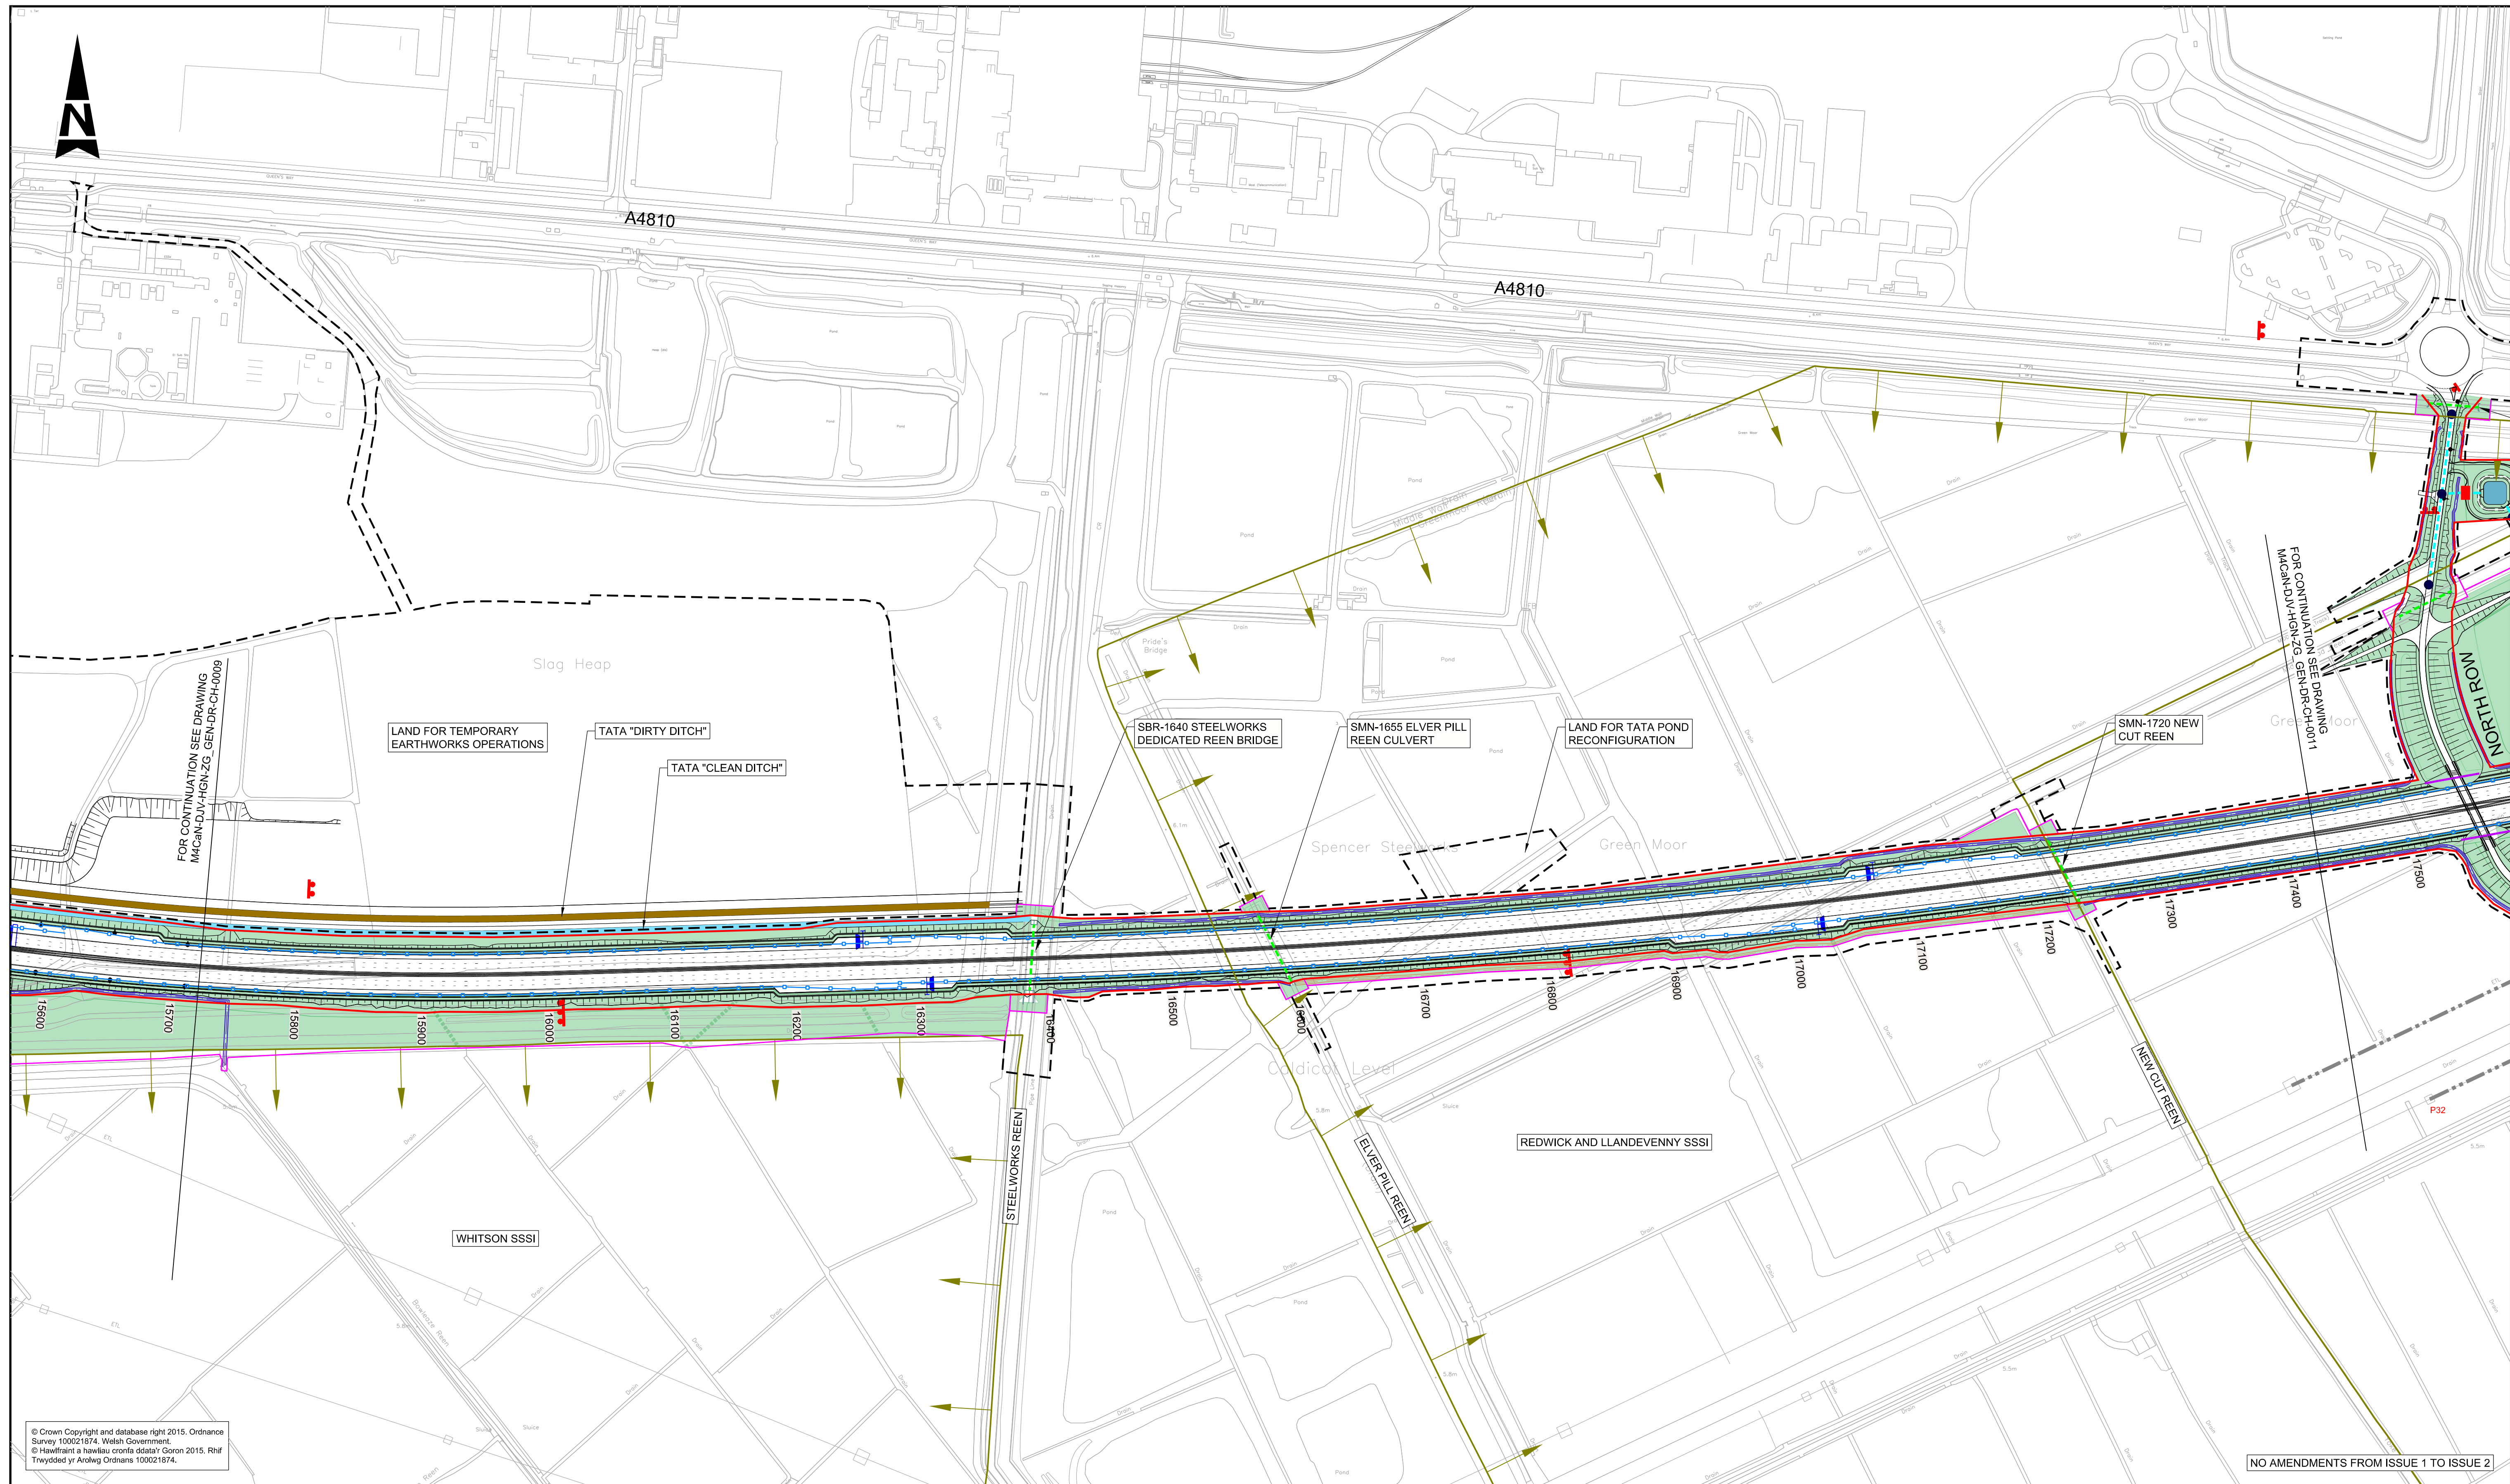

**LEGEND:**

- HIGHWAY BOUNDARY
- CPO BOUNDARY
- SITE EXTENTS (LICENSE OR EASEMENT)
- P.R.O.W - STOPPED UP
- P.R.O.W - DIVERTED/NEW
- EXISTING CULVERT
- PROPOSED CULVERT
- EXISTING OVERHEAD POWER LINES
- DIVERTED OVERHEAD POWER LINES
- PROPOSED PYLONS
- SSSI
- PROPOSED LANDSCAPING (REFER TO DRAWINGS M4CaN-DJV-ELS-ZG\_GEN-DR-EN-0001 TO 0016)
- HIGHWAY DRAINAGE
- HP GAS MAIN
- ITS - MS4 GANTRY
- ITS - SIGNAL GANTRY
- SIGN
- SIGN GANTRY
- REPLACEMENT REEN
- REPLACEMENT FIELD DITCH
- CUT-OFF DITCH
- LIGHTING COLUMN - SINGLE
- LIGHTING COLUMN - DOUBLE
- VEHICLE RESTRAINING SYSTEM (VRS)
- PROPOSED LANDSCAPING (REFER TO DRAWINGS M4CaN-DJV-ELS-ZG\_GEN-DR-EN-0001 TO 0016)
- WATER TREATMENT AREAS
- NOISE BARRIER

**KEY PLAN:**

**GENERAL NOTES:**

- ALL DIMENSIONS ARE IN METRES UNLESS NOTED OTHERWISE.
- ONLY WRITTEN DIMENSIONS SHALL BE USED. DO NOT SCALE.
- FOR MAINTENANCE ACCESS AND RIGHTS OF ACCESS, REFER TO DRAWINGS M4CaN-DJV-LSI-ZG\_GEN-DR-YL-0031 TO M4CaN-DJV-LSI-ZG\_GEN-DR-YL-0046.

**SAFETY, HEALTH AND ENVIRONMENTAL INFORMATION**

In addition to the hazards/risks normally associated with the types of work detailed on this drawing, note the following significant residual risks (Reference shall also be made to the design hazard log).

**Construction**

No exceptional risks identified at this scale, refer to detailed drawings for specific hazard warnings

**Maintenance / Cleaning**

No exceptional risks identified at this scale, refer to detailed drawings for specific hazard warnings

**Use**

No exceptional risks identified at this scale, refer to detailed drawings for specific hazard warnings

**Decommissioning / Demolition**

No exceptional risks identified at this scale, refer to detailed drawings for specific hazard warnings

|         |          |                     |     |       |       |
|---------|----------|---------------------|-----|-------|-------|
| ISSUE   | 04/02/16 | FINAL ISSUE TO WG   | HDJ | AJJ   | BCS   |
| ISSUE 2 | 26/08/16 | SUPPLEMENTARY ISSUE | AEJ | AJJ   | KEN   |
| Rev.    | Date     | Description         | By  | Chk'd | App'd |

Drawing Status

Project Team

Client

Suitability

Project Title

M4 CORRIDOR AROUND NEWPORT

Drawing Title

FIGURE R2.4 GENERAL ARRANGEMENT

SHEET 10 OF 16


|                                             |         |                  |          |         |          |          |          |            |          |
|---------------------------------------------|---------|------------------|----------|---------|----------|----------|----------|------------|----------|
| Scale                                       | 1:2500  | Designed / Drawn | AEJ      | Checked | AJJ      | Approved | KEN      | Authorised | BCS      |
| Original Size                               | A1      | Date             | 26/08/16 | Date    | 26/08/16 | Date     | 26/08/16 | Date       | 26/08/16 |
| Drawing Number                              | Project | Originator       | Volume   |         |          | Revision |          |            |          |
| M4CaN - DJV - HGN - ZG_GEN - DR - CH - 0010 |         |                  |          |         |          | ISSUE 2  |          |            |          |
| Location                                    | Type    | Role             | Number   |         |          |          |          |            |          |



DO NOT SCALE

Millimetres

0 10 100

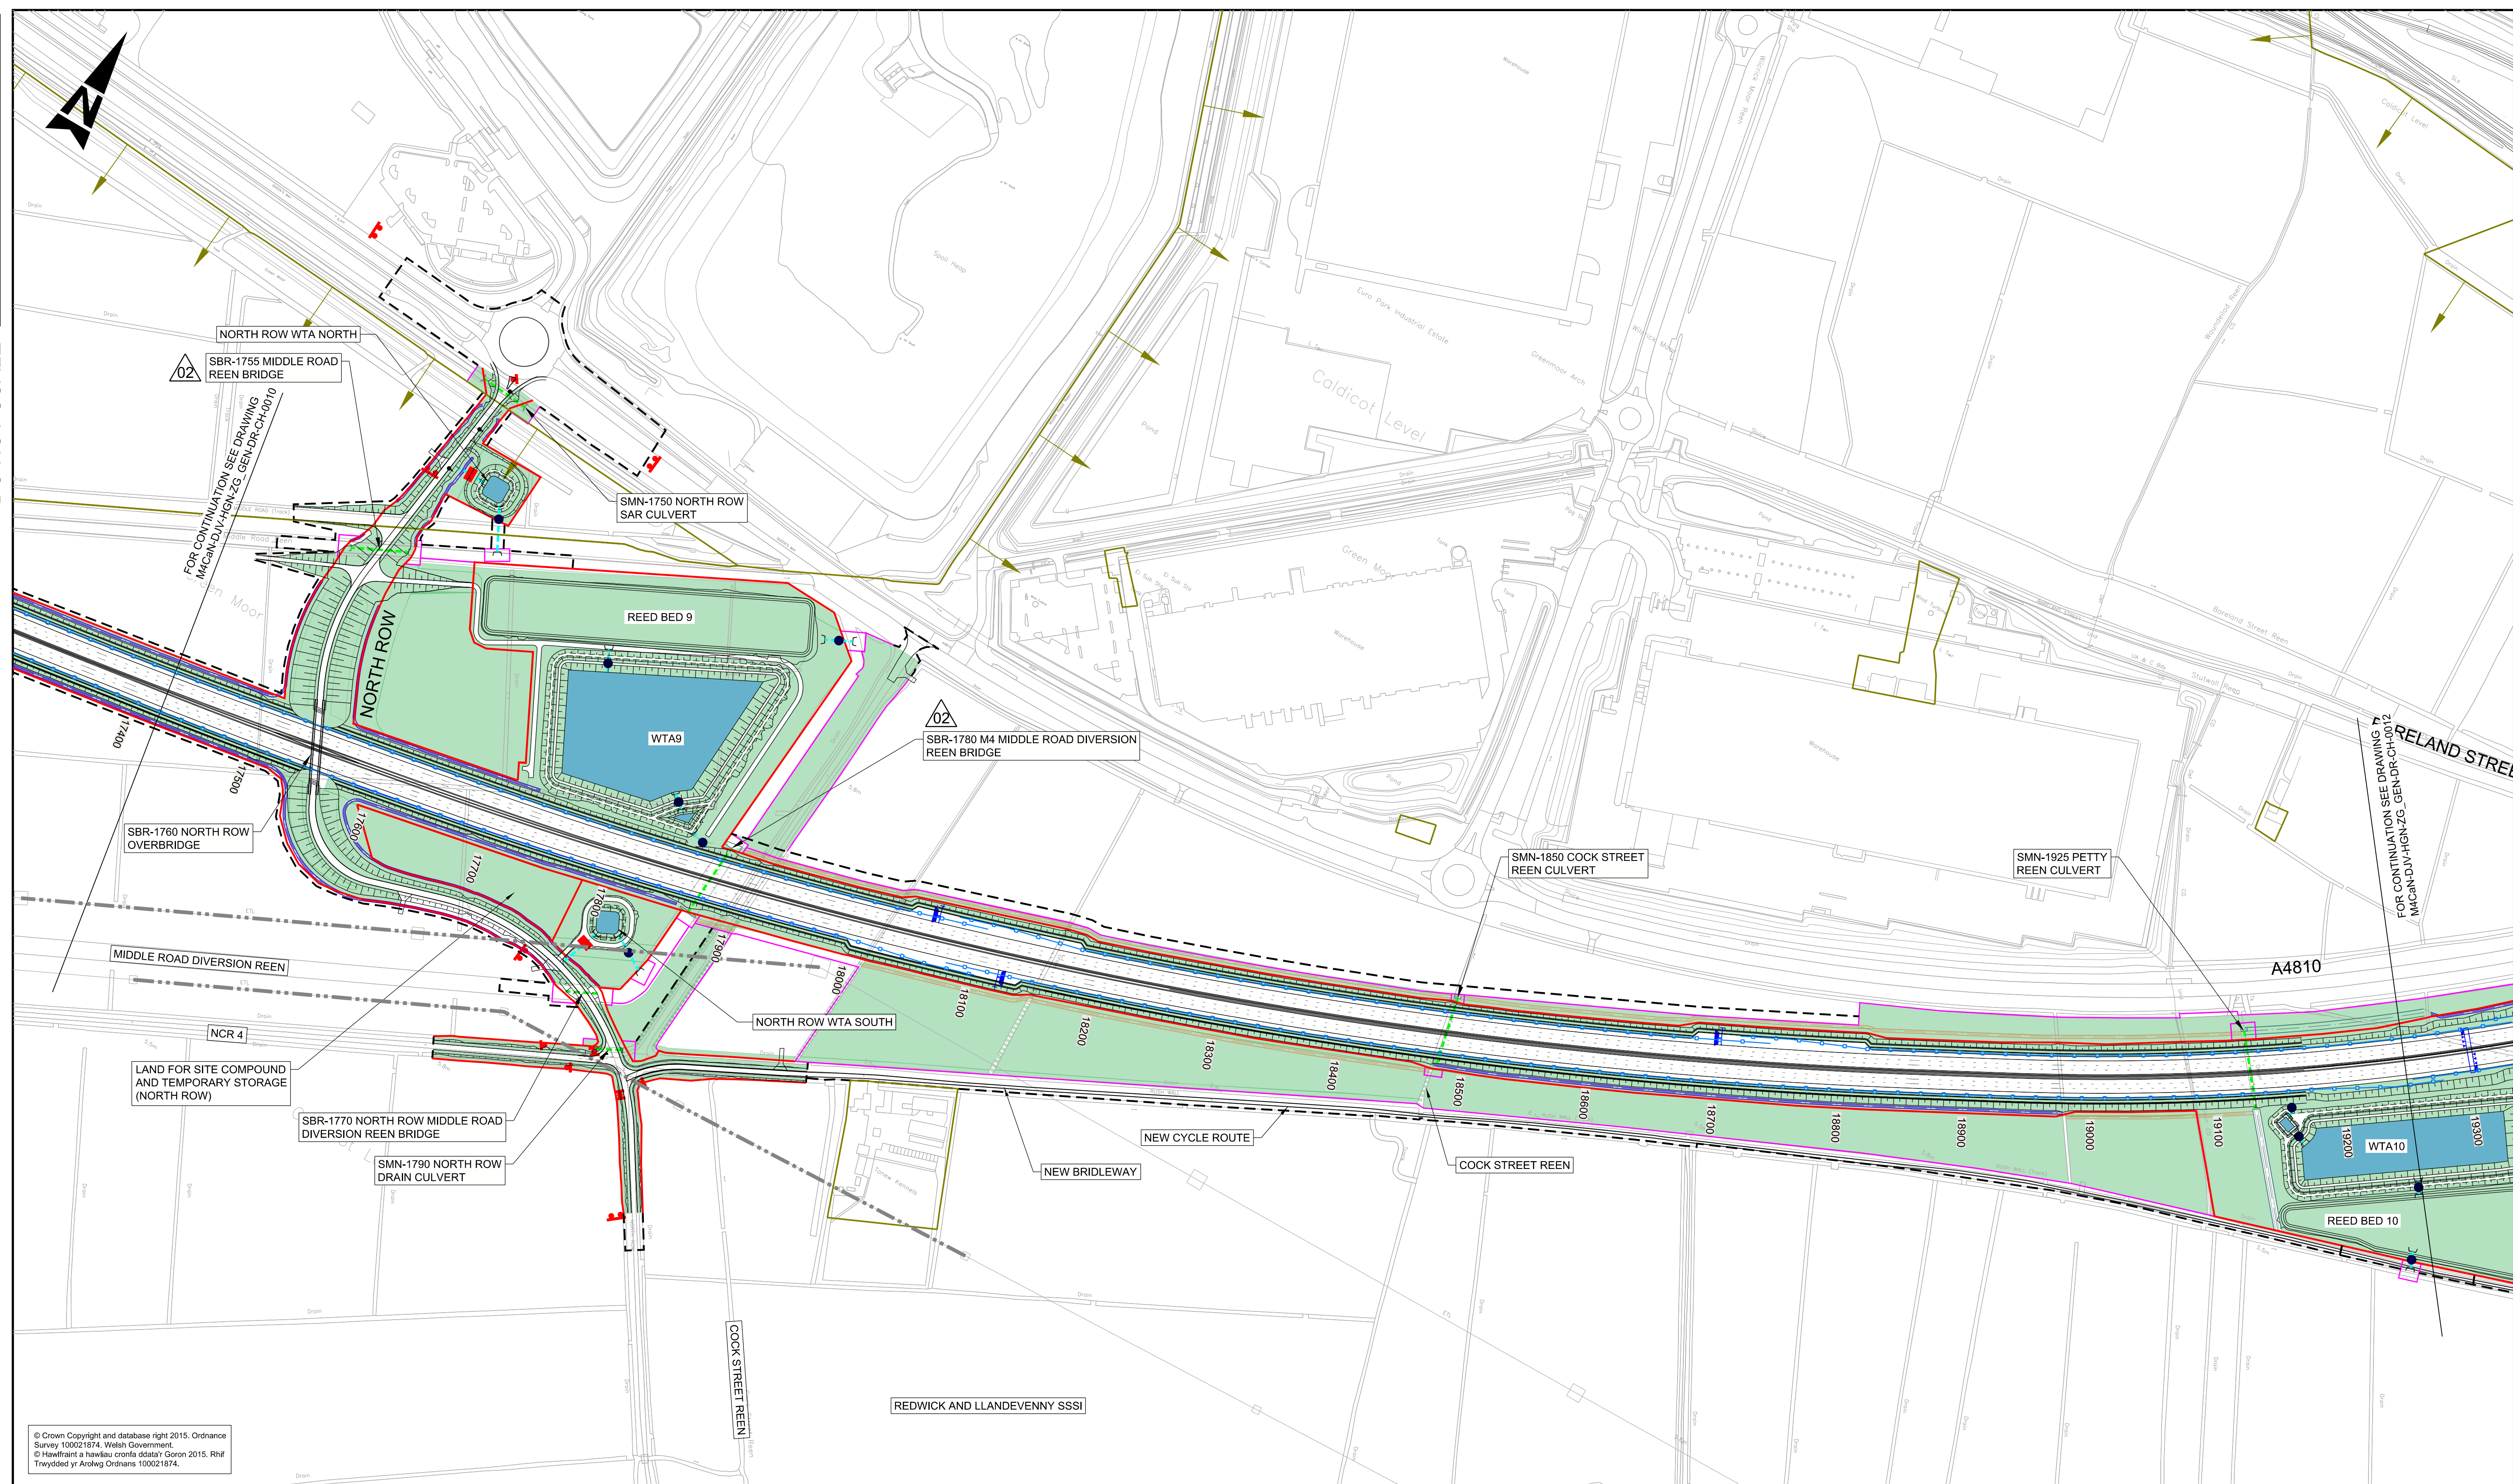


| |
|---|
| <div><div><div>LEGEND:</div><div><div><div>—</div>HIGHWAY BOUNDARY</div><div><div>---</div>CPO BOUNDARY</div><div><div>- - - -</div>SITE EXTENTS (LICENSE OR EASEMENT)</div><div><div>= = =</div>P.R.O.W - STOPPED UP</div><div><div>- . - . -</div>P.R.O.W - DIVERTED/NEW</div><div><div>- - - - -</div>EXISTING CULVERT</div><div><div>- - - - -</div>PROPOSED CULVERT</div><div><div>- - - - -</div>EXISTING OVERHEAD POWER LINES</div><div><div>- - - - -</div>DIVERTED OVERHEAD POWER LINES</div><div><div></div>PROPOSED PYLONS</div><div><div></div>SSSI</div><div><div></div>HIGHWAY DRAINAGE</div><div><div></div>HP GAS MAIN</div></div><div><div><div></div>ITS - MS4 GANTRY</div><div><div></div>ITS - SIGNAL GANTRY</div><div><div></div>SIGN</div><div><div></div>SIGN GANTRY</div><div><div></div>REPLACEMENT REEN</div><div><div></div>REPLACEMENT FIELD DITCH</div><div><div></div>CUT-OFF DITCH</div><div><div></div>LIGHTING COLUMN - SINGLE</div><div><div></div>LIGHTING COLUMN - DOUBLE</div><div><div></div>VEHICLE RESTRAINING SYSTEM (VRS)</div><div><div></div>PROPOSED LANDSCAPING (REFER TO DRAWINGS M4CaN-DJV4-SR-ZG_GEN-DR-YL-0031 TO M4CaN-DJV4-SR-ZG_GEN-DR-YL-0016)</div><div><div></div>WATER TREATMENT AREAS</div><div><div></div>NOISE BARRIER</div></div></div><div><div>KEY PLAN:</div></div><div><div>GENERAL NOTES:</div><div><div>1. ALL DIMENSIONS ARE IN METRES UNLESS NOTED OTHERWISE.</div><div>2. ONLY WRITTEN DIMENSIONS SHALL BE USED. DO NOT SCALE.</div><div>3. FOR MAINTENANCE ACCESS AND RIGHTS OF ACCESS, REFER TO DRAWINGS M4CaN-DJV4-SR-ZG_GEN-DR-YL-0031 TO M4CaN-DJV4-SR-ZG_GEN-DR-YL-0046.</div></div></div></div> |  |  |  |  |  | <div><div>SAFETY, HEALTH AND ENVIRONMENTAL INFORMATION</div><div>In addition to the hazards/risks normally associated with the types of work detailed on this drawing, note the following significant residual risks (Reference shall also be made to the design hazard log).</div><div>Construction</div><div>No exceptional risks identified at this scale, refer to detailed drawings for specific hazard warnings</div><div>Maintenance / Cleaning</div><div>No exceptional risks identified at this scale, refer to detailed drawings for specific hazard warnings</div><div>Use</div><div>No exceptional risks identified at this scale, refer to detailed drawings for specific hazard warnings</div><div>Decommissioning / Demolition</div><div>No exceptional risks identified at this scale, refer to detailed drawings for specific hazard warnings</div></div> |  |  |  |  |  |  |  |  |  |  |  |  |  |  |  |  |  |  |  |  |  |  |  | Drawing Status |  |  |  |  |  | Suitability |  |  |  |  |  | Project Title<br>M4 CORRIDOR AROUND NEWPORT |  |  |  |  |  | Project Team |  |  |  |  |  | Drawing Title<br>FIGURE R2.4 GENERAL ARRANGEMENT<br><br>SHEET 11 OF 16 |  |  |  |  |  | Scale<br>1:2500 |  |  |  |  |  | Designed / Drawn<br>AEJ |  |  |  |  |  | Checked<br>AJJ |  |  |  |  |  | Approved<br>KEN |  |  |  |  |  | Authorised<br>BCS |  |  |  |  |  | Original Size<br>A1 |  |  |  |  |  | Date<br>26/08/16 |  |  |  |  |  | Date<br>26/08/16 |  |  |  |  |  | Date<br>26/08/16 |  |  |  |  |  | Date<br>26/08/16 |  |  |  |  |  | Drawing Number<br>Project<br>M4CaN - DJV - HGN - ZG_GEN - DR - CH - 0011 |  |  |  |  |  | Originator<br>Volume |  |  |  |  |  | Revision<br>ISSUE 2 |  |  |  |  |  |
|---|




DO NOT SCALE

0 10 100  
Millimetres

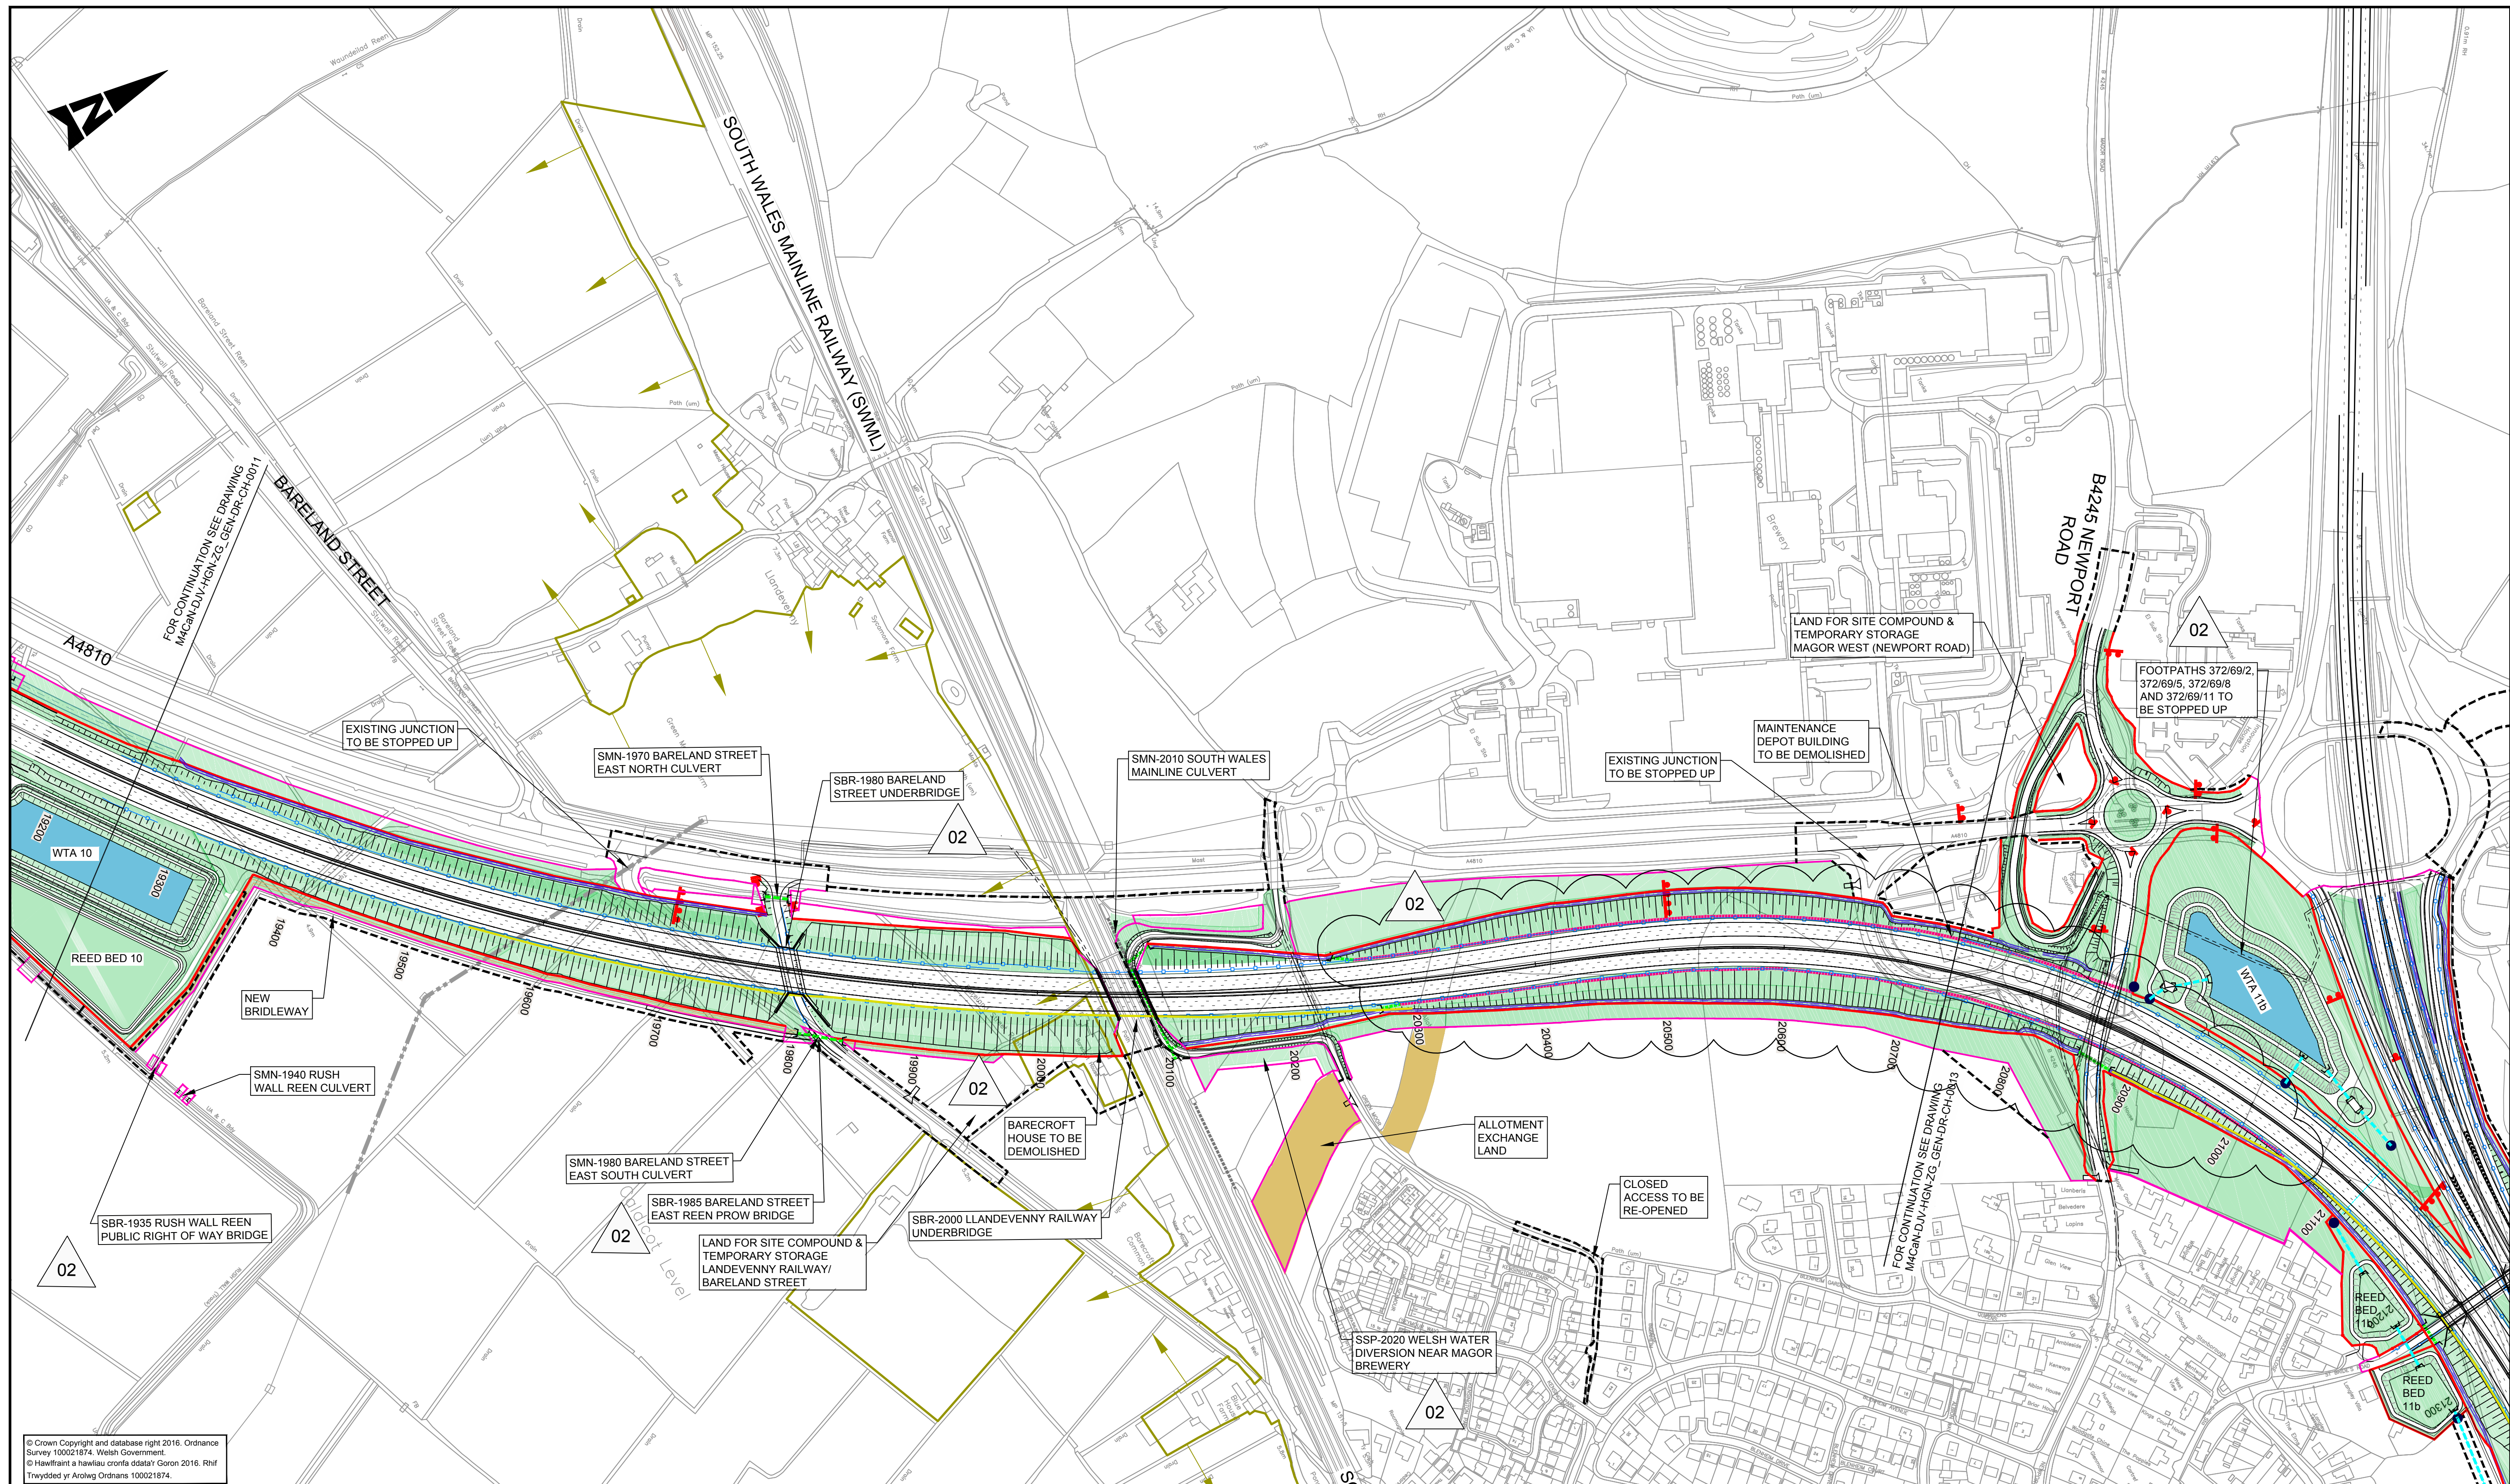

© Crown Copyright and database right 2016. Ordnance Survey 100021874. Welsh Government.  
© Hafwrfaeth a hawlfraethiaeth ddisgwl Goron 2016. Rhif Trwydded yr Arolwg Ordnans 100021874.

| LEGEND: |                                                                        |
|---------|------------------------------------------------------------------------|
|         | HIGHWAY BOUNDARY                                                       |
|         | CPO BOUNDARY                                                           |
|         | SITE EXTENTS (LICENSE OR EASEMENT)                                     |
|         | P.R.O.W. - STOPPED UP                                                  |
|         | P.R.O.W. - DIVERTED/NEW                                                |
|         | EXISTING CULVERT                                                       |
|         | PROPOSED CULVERT                                                       |
|         | EXISTING OVERHEAD POWER LINES                                          |
|         | DIVERTED OVERHEAD POWER LINES                                          |
|         | PROPOSED PYLONS                                                        |
|         | SSSI                                                                   |
|         | HIGHWAY DRAINAGE                                                       |
|         | HP GAS MAIN                                                            |
|         | ITS - M54 GANTRY                                                       |
|         | ITS - SIGNAL GANTRY                                                    |
|         | SIGN                                                                   |
|         | SIGN GANTRY                                                            |
|         | REPLACEMENT REEN                                                       |
|         | REPLACEMENT FIELD DITCH                                                |
|         | CUT-OFF DITCH                                                          |
|         | FILTER DRAIN                                                           |
|         | LIGHTING COLUMN - SINGLE                                               |
|         | LIGHTING COLUMN - DOUBLE                                               |
|         | VEHICLE RESTRAINING SYSTEM (VRS)                                       |
|         | LANDSCAPING (REFER TO DRAWINGS M4CaN-DJV-LS-ZG_GEN-DR-EN-0001 TO 0016) |
|         | WATER TREATMENT AREAS                                                  |
|         | NOISE BARRIER                                                          |

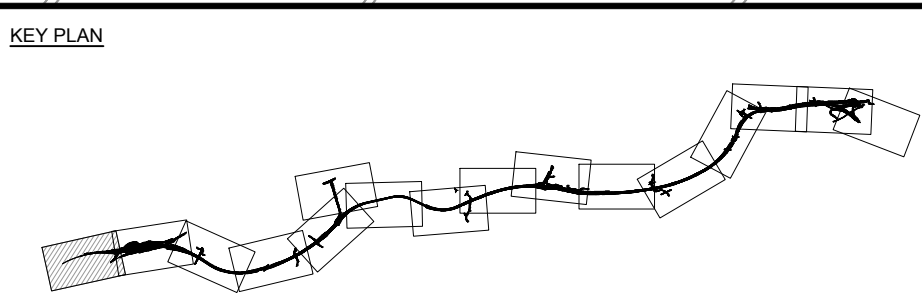

GENERAL NOTES

- ALL DIMENSIONS ARE IN METRES UNLESS NOTED OTHERWISE.
- ONLY WRITTEN DIMENSIONS SHALL BE USED, DO NOT SCALE.
- FOR MAINTENANCE ACCESS AND RIGHTS OF ACCESS, REFER TO DRGS M4CaN-DJV-LS-ZG\_GEN-DR-YL-0031 TO M4CaN-DJV-LS-ZG\_GEN-DR-YL-0046

### SAFETY, HEALTH AND ENVIRONMENTAL INFORMATION

|   |   |
|---|---|
| In addition to the hazards/risks normally associated with the types of work detailed on this drawing, note the following significant residual risks (Reference shall also be made to the design hazard log). |   |
| Construction   | No exceptional risks identified at this scale, refer to detailed drawings for specific hazard warnings |
| Maintenance / Cleaning   | No exceptional risks identified at this scale, refer to detailed drawings for specific hazard warnings |
| Use   | No exceptional risks identified at this scale, refer to detailed drawings for specific hazard warnings |
| Decommissioning / Demolition   | No exceptional risks identified at this scale, refer to detailed drawings for specific hazard warnings |


|         |          |                     |       |     |      |       |
|---------|----------|---------------------|-------|-----|------|-------|
| ISSUE   | 04/02/16 | FINAL ISSUE         | TO WG | AJD | CCR  | BCS   |
| ISSUE 2 | 26/08/16 | SUPPLEMENTARY ISSUE |       | AJD | CCR  | BCS   |
| Rev.    | Date     | Description         |       | By  | Chkd | App'd |

|                |             |                                 |                                             |          |          |
|----------------|-------------|---------------------------------|---------------------------------------------|----------|----------|
| Drawing Status | Suitability | Project Title                   |                                             |          |          |
| Project Team   |             | M4 CORRIDOR AROUND NEWPORT      |                                             |          |          |
| Client         |             | Drawing Title                   |                                             |          |          |
|                |             | FIGURE R2.4 GENERAL ARRANGEMENT |                                             |          |          |
|                |             | SHEET 12 OF 16                  |                                             |          |          |
| Scale          | 1:2500      | Designed / Drawn                | AJD                                         | Checked  | CCR      |
| Original Size  | A1          | Date                            | 04/02/16                                    | Date     | 04/02/16 |
| Drawing Number |             | Originator                      | M4CaN - DJV - HGN - ZG_GEN - DR - CH - 0012 | Volume   | ISSUE 2  |
| Project        |             | Date                            | 04/02/16                                    | Revision |          |
| Location       |             | Type                            |                                             | Role     |          |



DO NOT SCALE

0 10 100  
Metres

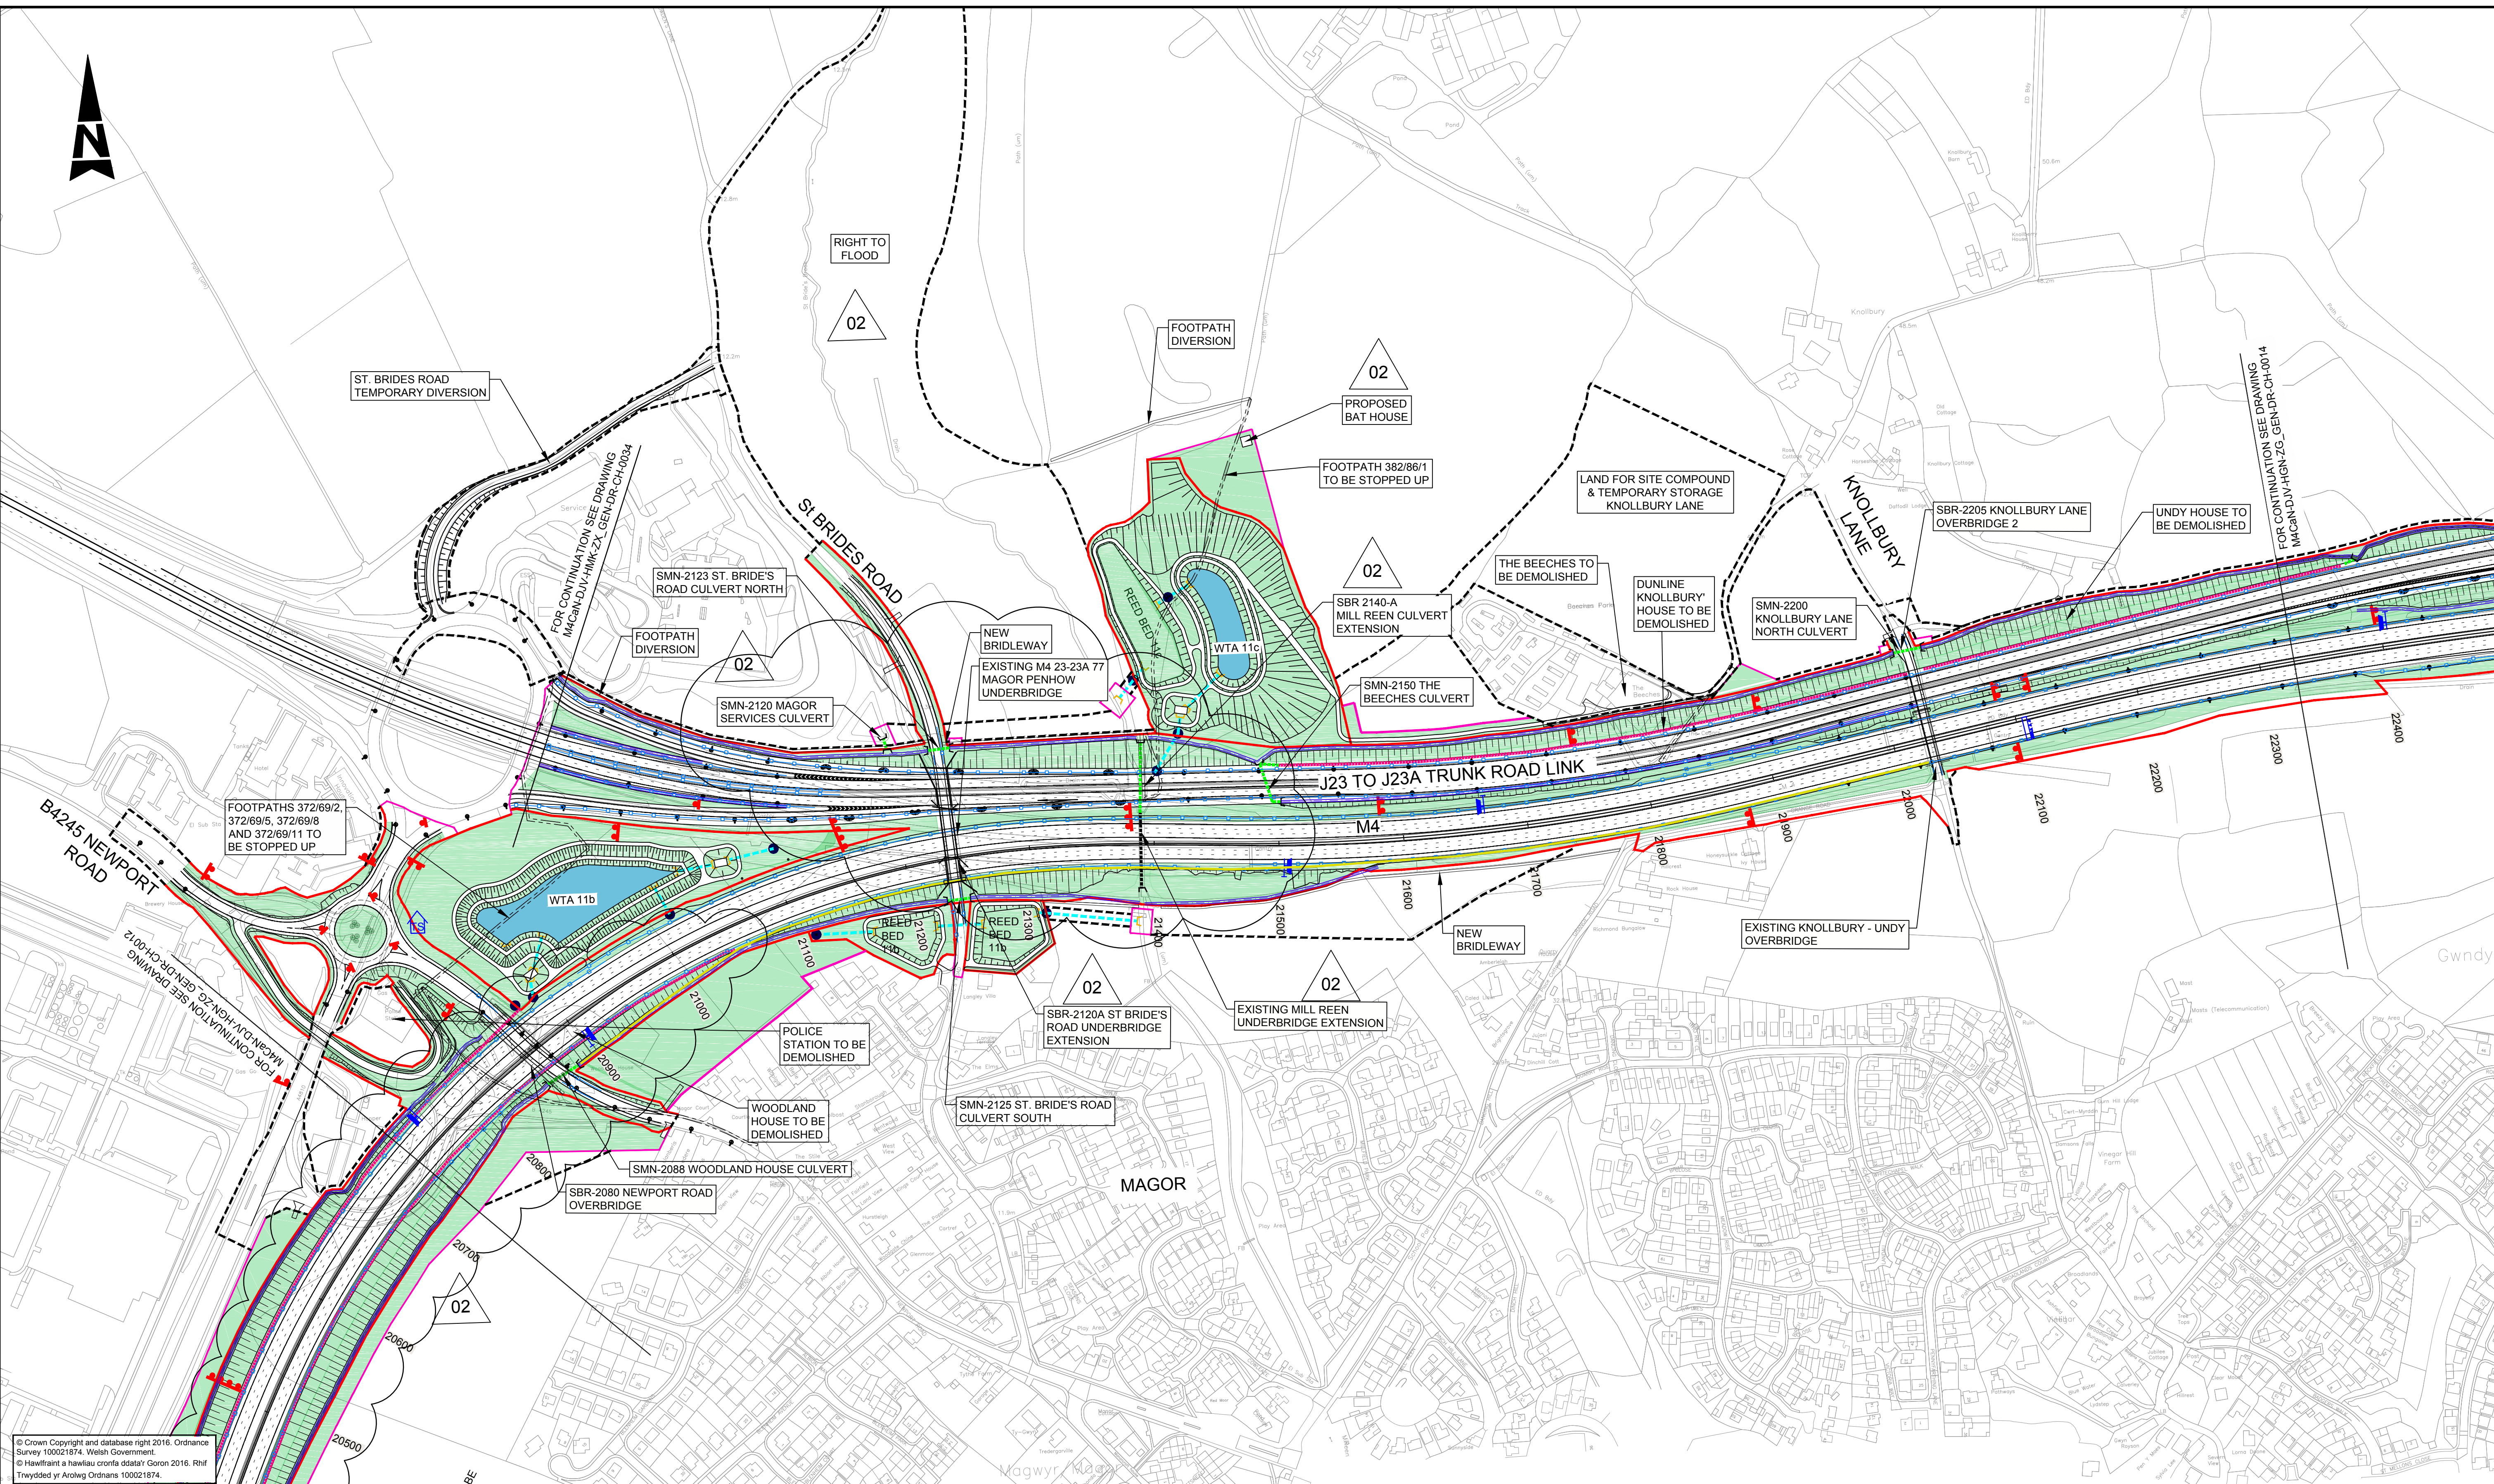

© Crown Copyright and database right 2016. Ordnance Survey 100021874. Welsh Government.  
© Hafwrfa a hawliau corfforaidd Goron 2016. Rhif Trwydded yr Arolwg Ordnans 100021874.

**LEGEND:**

- HIGHWAY BOUNDARY
- CPO BOUNDARY
- SITE EXTENTS (LICENSE OR EASEMENT)
- P.R.O.W. - STOPPED UP
- P.R.O.W. - DIVERTED/NEW
- EXISTING CULVERT
- PROPOSED CULVERT
- EXISTING OVERHEAD POWER LINES
- DIVERTED OVERHEAD POWER LINES
- PROPOSED PYLONS
- SSSI
- HIGHWAY DRAINAGE
- HP GAS MAIN

**KEY PLAN**

**GENERAL NOTES**

- ALL DIMENSIONS ARE IN METRES UNLESS NOTED OTHERWISE.
- ONLY WRITTEN DIMENSIONS SHALL BE USED, DO NOT SCALE.
- FOR MAINTENANCE ACCESS AND RIGHTS OF ACCESS, REFER TO DRGS M4CAN-DJV-LSK-ZG\_GEN-DR-YL-0031 TO M4CAN-DJV-LSK-ZG\_GEN-DR-YL-0046

**SAFETY, HEALTH AND ENVIRONMENTAL INFORMATION**

In addition to the hazards/risks normally associated with the types of work detailed on this drawing, note the following significant residual risks (Reference shall also be made to the design hazard log).

**Construction**

No exceptional risks identified at this scale, refer to detailed drawings for specific hazard warnings

**Maintenance / Cleaning**

No exceptional risks identified at this scale, refer to detailed drawings for specific hazard warnings

**Use**

No exceptional risks identified at this scale, refer to detailed drawings for specific hazard warnings

**Decommissioning / Demolition**

No exceptional risks identified at this scale, refer to detailed drawings for specific hazard warnings

|  |  |  |  |  |  |  |
|--|--|--|--|--|--|--|
|  |  |  |  |  |  |  |
|  |  |  |  |  |  |  |
Drawing Status

Project Team

Client

**M4 CORRIDOR AROUND NEWPORT**


Drawing Title

**FIGURE R2.4 GENERAL ARRANGEMENT**

**SHEET 13 OF 16**

|                                             |         |                  |          |          |          |          |          |            |          |
|---------------------------------------------|---------|------------------|----------|----------|----------|----------|----------|------------|----------|
| Scale                                       | 1:2500  | Designed / Drawn | AJD      | Checked  | CCR      | Approved | KEN      | Authorised | BCS      |
| Original Size                               | A1      | Date             | 04/02/16 | Date     | 04/02/16 | Date     | 04/02/16 | Date       | 04/02/16 |
| Drawing Number                              | Project | Originator       | Volume   | Revision |          |          |          |            |          |
| M4CAN - DJV - HGN - ZG_GEN - DR - CH - 0013 |         |                  |          |          |          |          |          |            | ISSUE 2  |
| Location                                    | Type    | Role             | Number   |          |          |          |          |            |          |




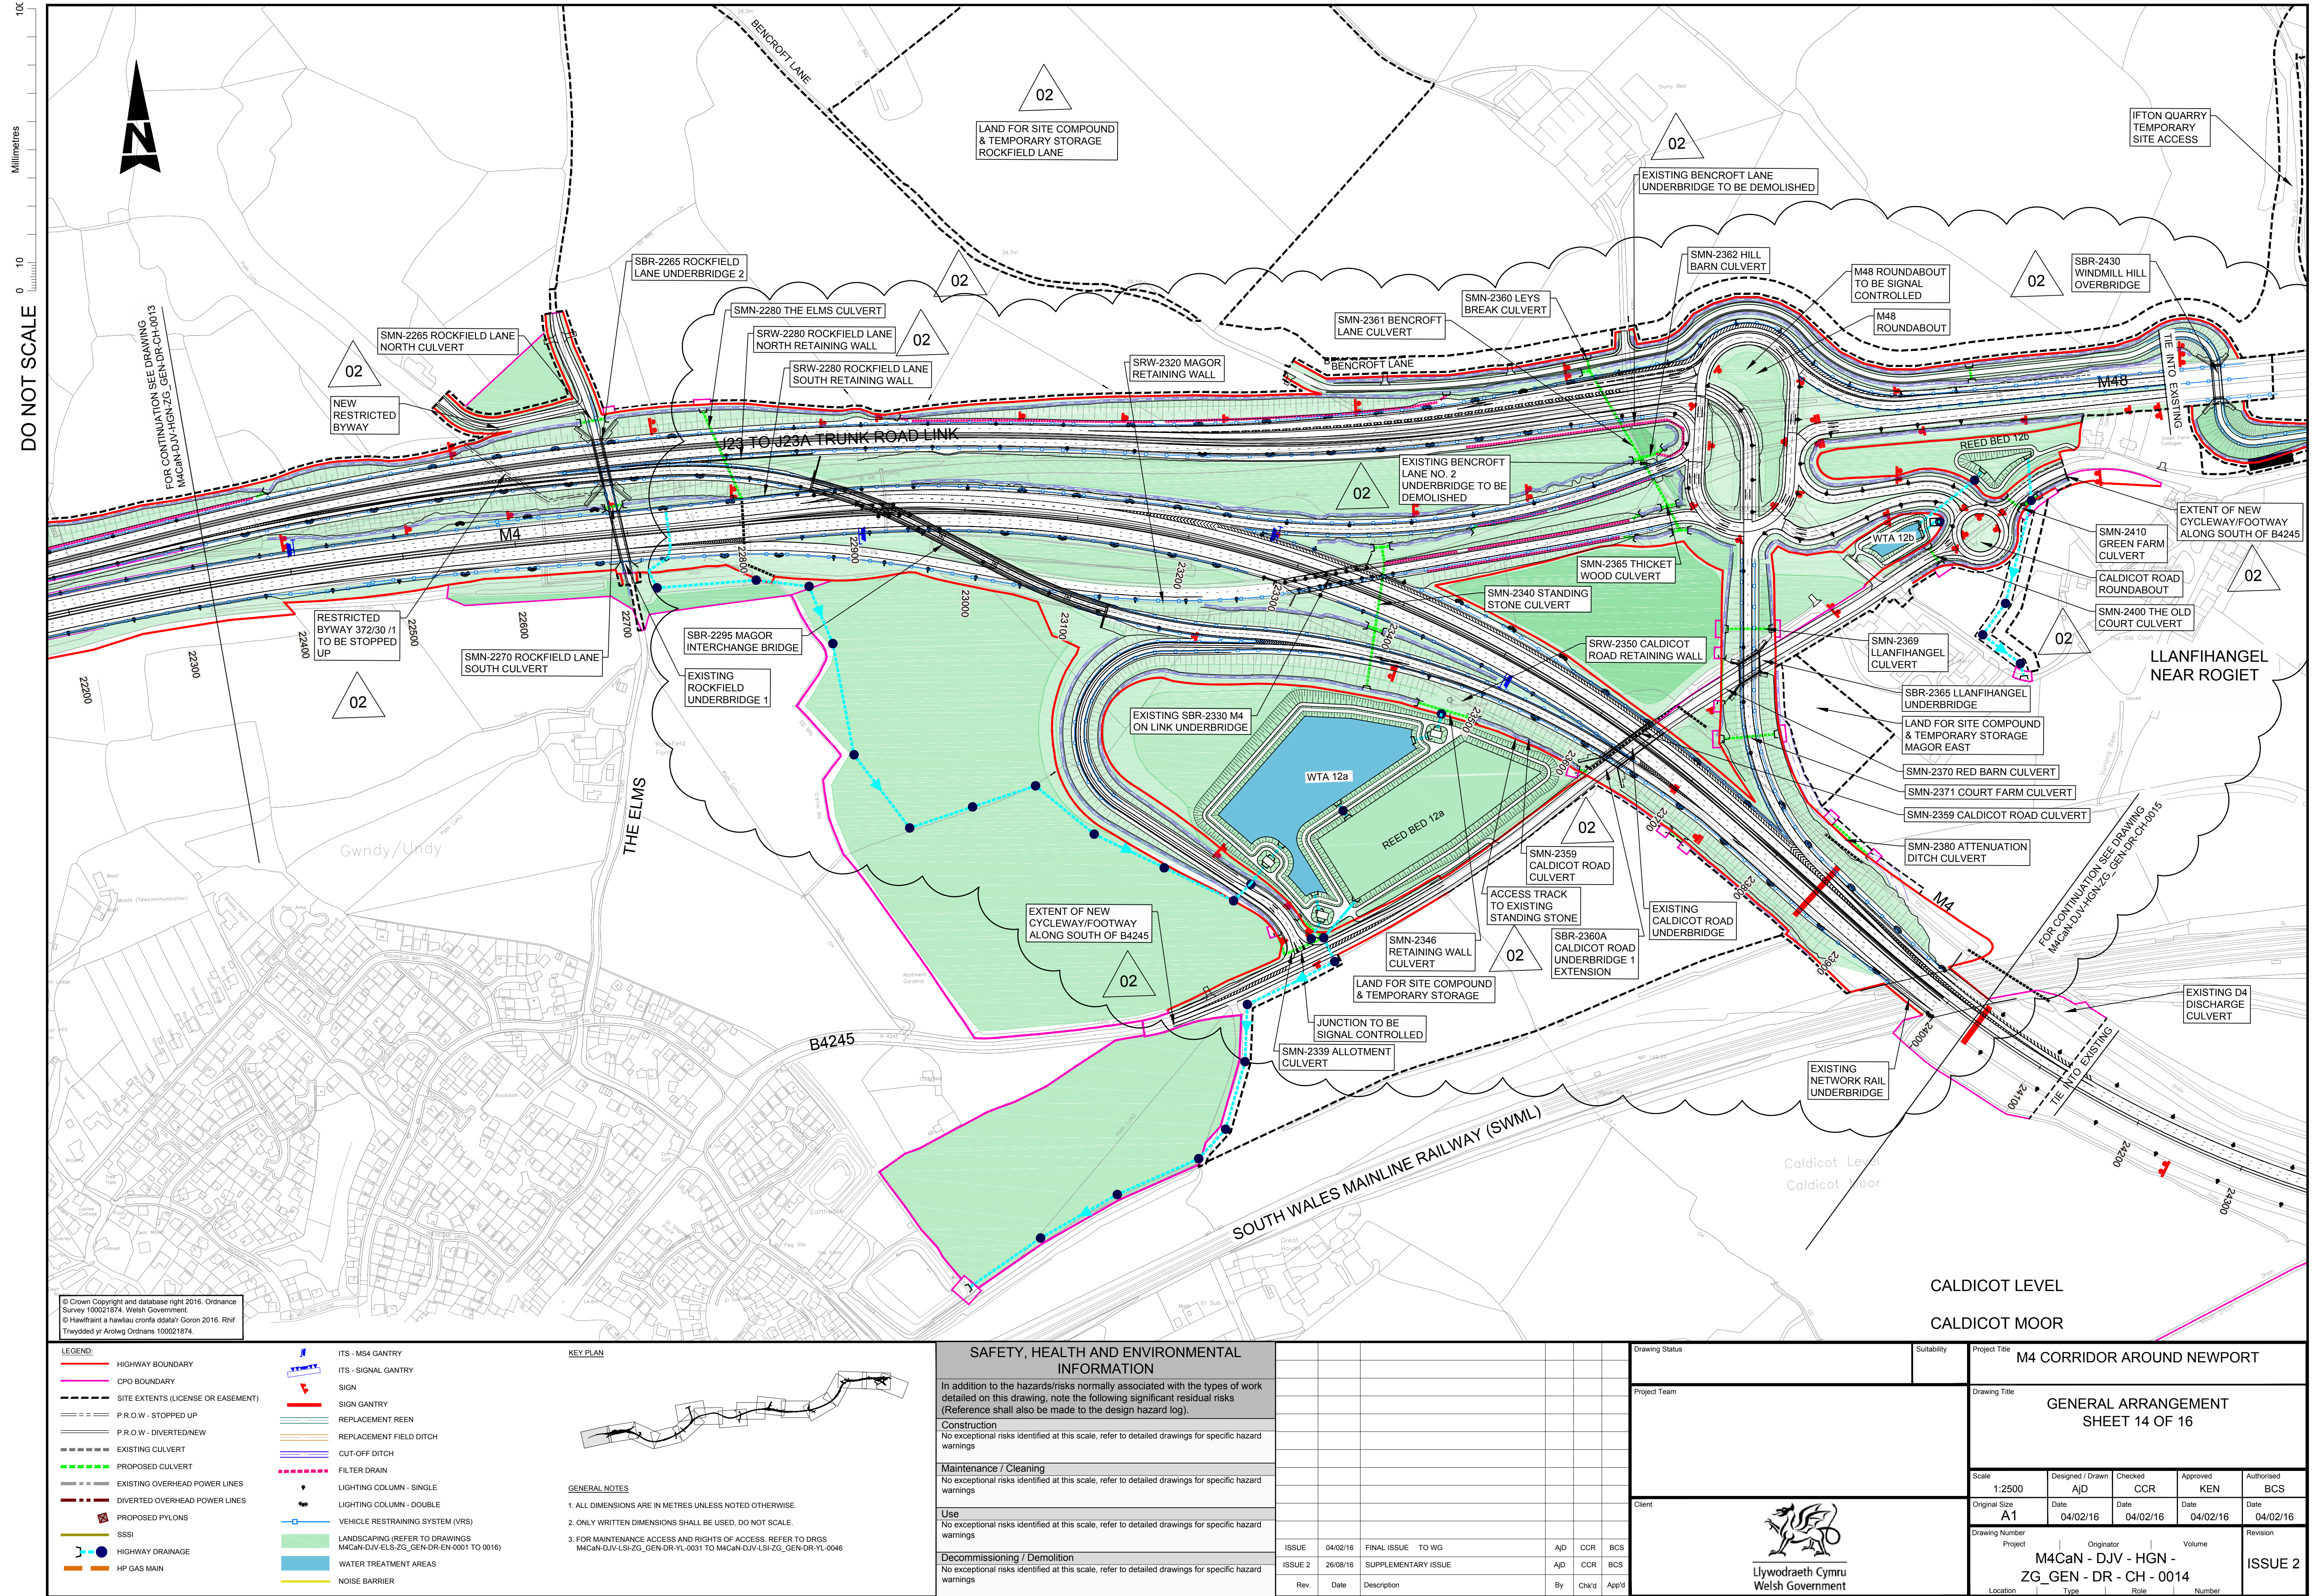



DO NOT SCALE

0 10 100  
Millimetres

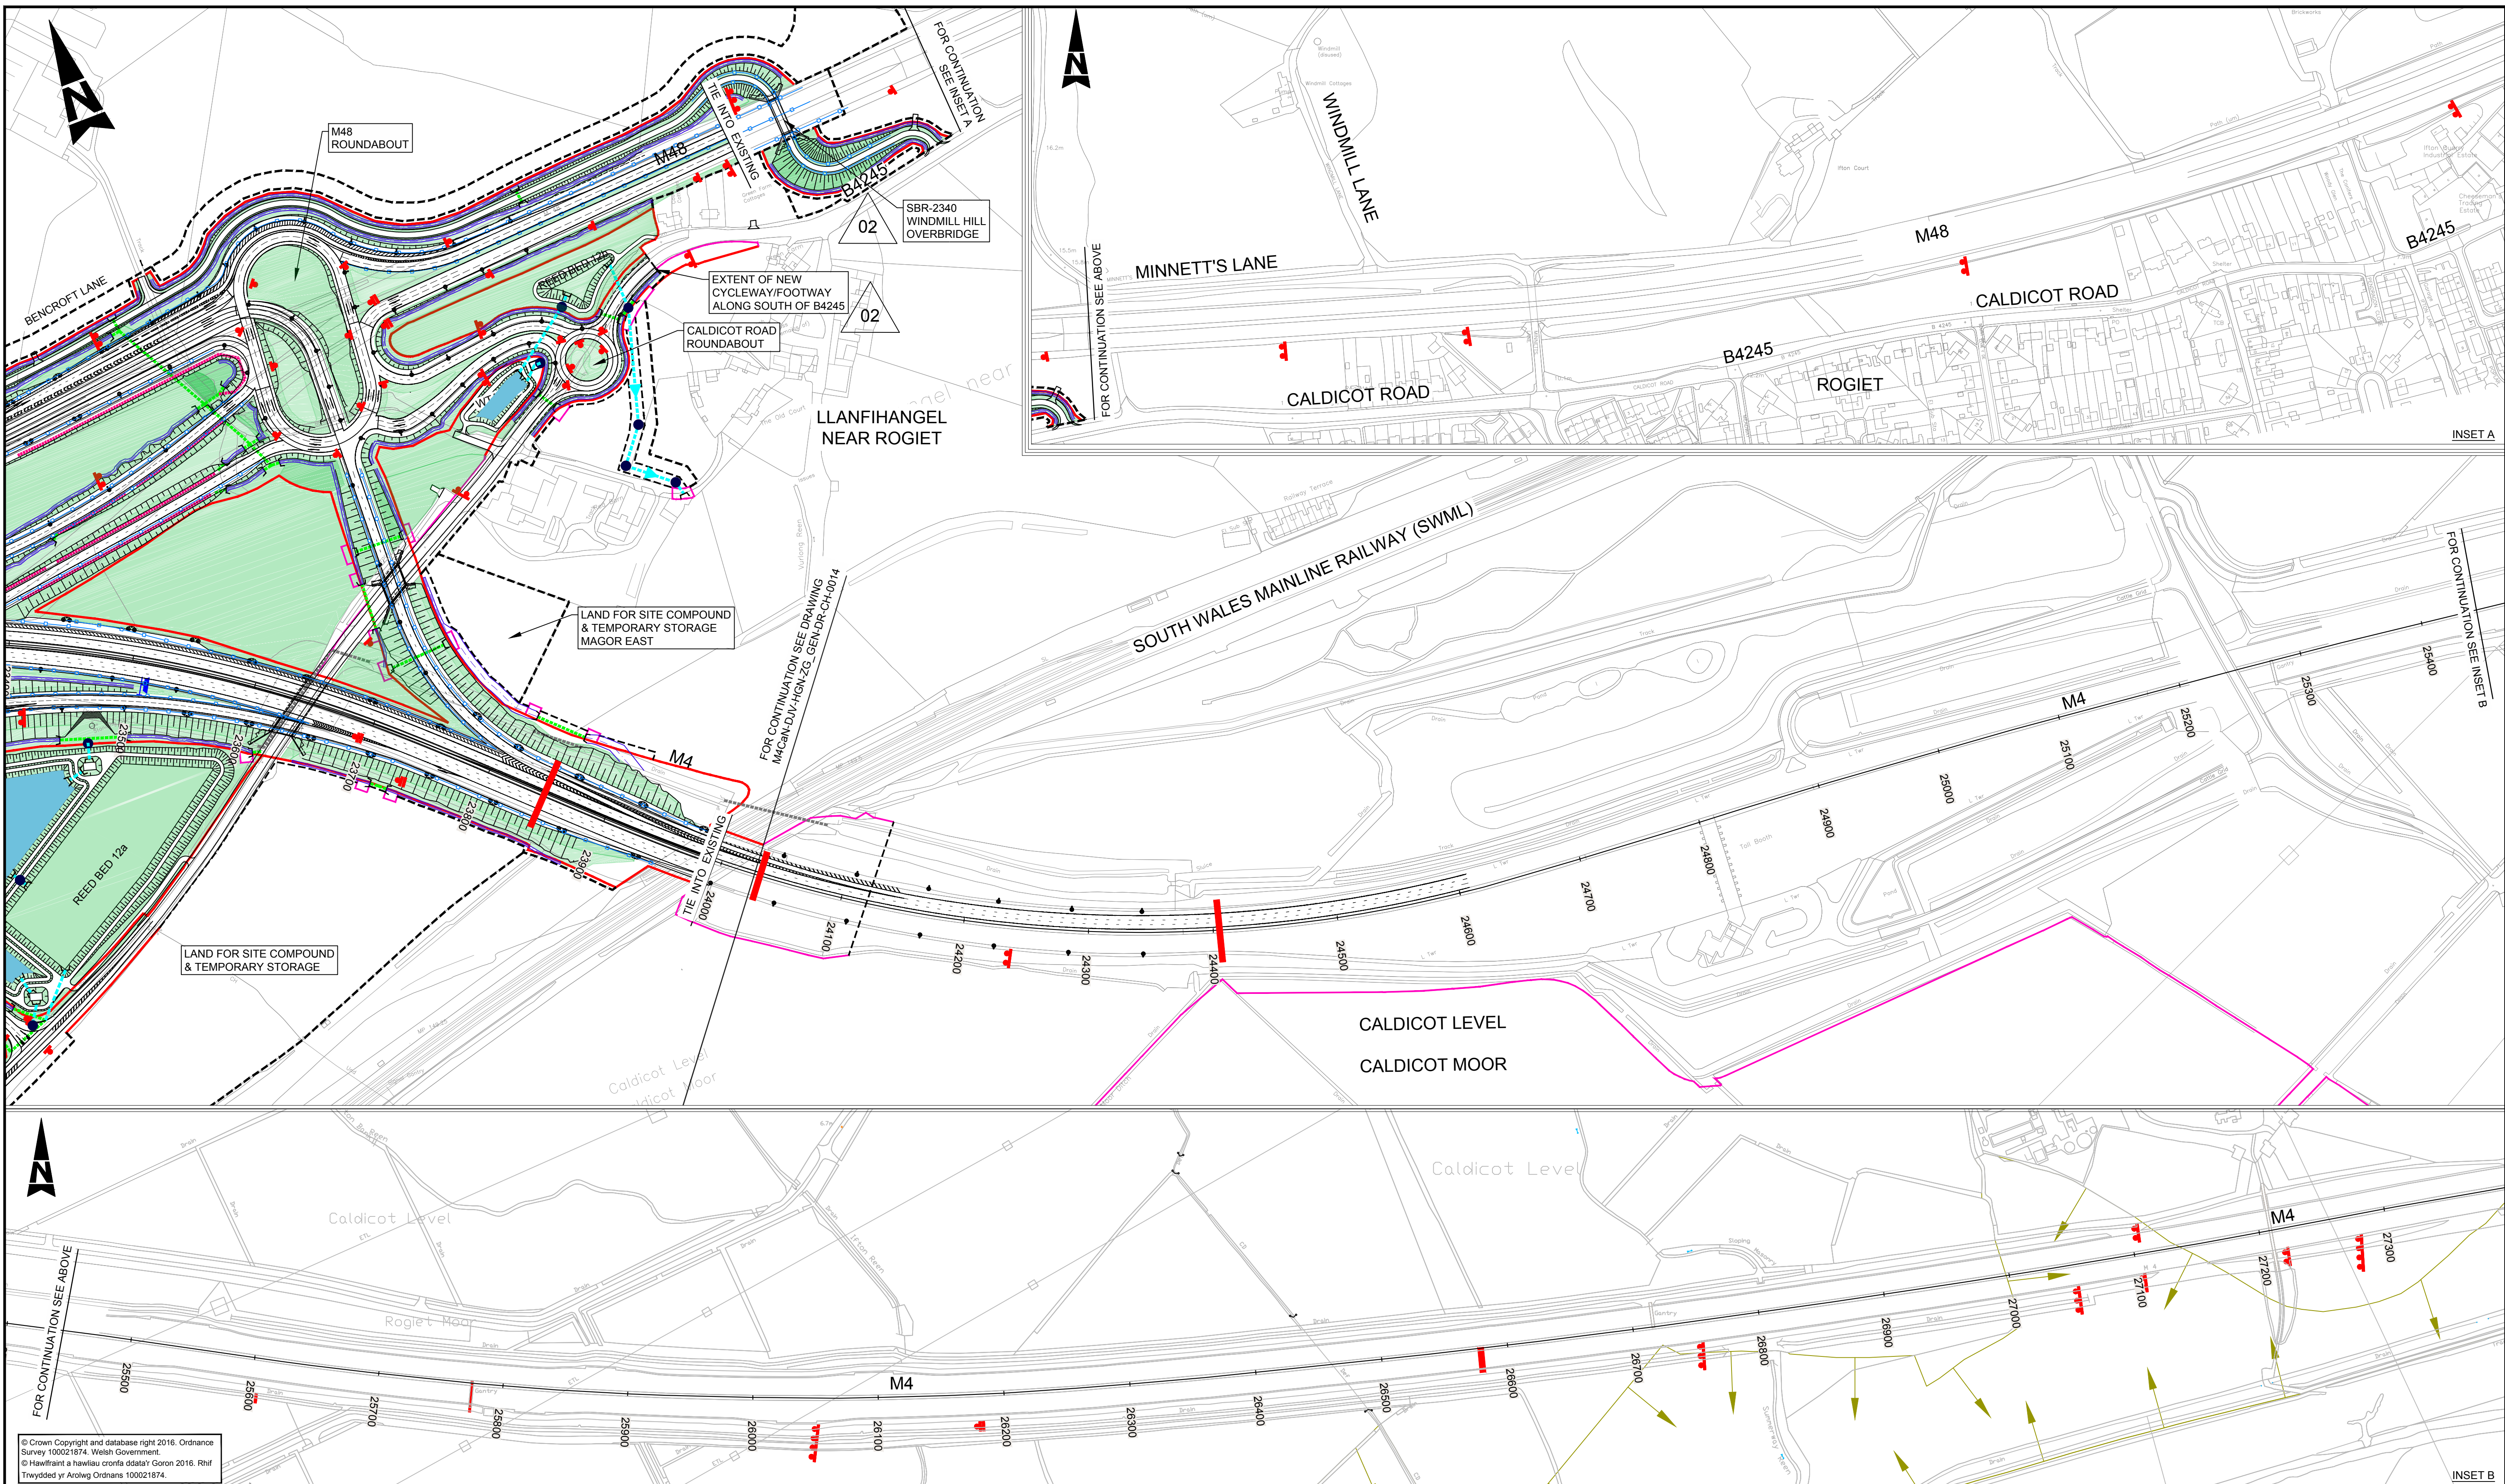

© Crown Copyright and database right 2016. Ordnance Survey 100021874. Welsh Government.  
© Hawlfraint a hawliau cronfa ddata'r Goron 2016. Rhif Trefyddol yr Arolwg Ordnans 100021874.

**LEGEND:**

- HIGHWAY BOUNDARY
- CPO BOUNDARY
- SITE EXTENTS (LICENSE OR EASEMENT)
- P.R.O.W. - STOPPED UP
- P.R.O.W. - DIVERTED/NEW
- EXISTING CULVERT
- PROPOSED CULVERT
- EXISTING OVERHEAD POWER LINES
- DIVERTED OVERHEAD POWER LINES
- PROPOSED PYLONS
- SSSI
- HIGHWAY DRAINAGE
- HP GAS MAIN

**KEY PLAN**

**GENERAL NOTES**

- ALL DIMENSIONS ARE IN METRES UNLESS NOTED OTHERWISE.
- ONLY WRITTEN DIMENSIONS SHALL BE USED, DO NOT SCALE.
- FOR MAINTENANCE ACCESS AND RIGHTS OF ACCESS, REFER TO DRGS M4CaN-DJV-LS-ZG\_GEN-DR-YL-0031 TO M4CaN-DJV-LS-ZG\_GEN-DR-YL-0046

**ITS - M54 GANTRY**

- ITS - SIGNAL GANTRY
- SIGN
- SIGN GANTRY
- REPLACEMENT REEN
- REPLACEMENT FIELD DITCH
- CUT-OFF DITCH
- FILTER DRAIN
- LIGHTING COLUMN - SINGLE
- LIGHTING COLUMN - DOUBLE
- VEHICLE RESTRAINING SYSTEM (VRS)
- LANDSCAPING (REFER TO DRAWINGS M4CaN-DJV-ELS-ZG\_GEN-DR-EN-0001 TO 0016)
- WATER TREATMENT AREAS
- NOISE BARRIER

**SAFETY, HEALTH AND ENVIRONMENTAL INFORMATION**

In addition to the hazards/risks normally associated with the types of work detailed on this drawing, note the following significant residual risks (Reference shall also be made to the design hazard log).

**Construction**  
No exceptional risks identified at this scale, refer to detailed drawings for specific hazard warnings

**Maintenance / Cleaning**  
No exceptional risks identified at this scale, refer to detailed drawings for specific hazard warnings

**Use**  
No exceptional risks identified at this scale, refer to detailed drawings for specific hazard warnings

**Decommissioning / Demolition**  
No exceptional risks identified at this scale, refer to detailed drawings for specific hazard warnings

| Rev.    | Date     | Description         | By  | Chkd | App'd |
|---------|----------|---------------------|-----|------|-------|
| ISSUE 1 | 04/02/16 | FINAL ISSUE TO WG   | APD | CCR  | BCS   |
| ISSUE 2 | 26/08/16 | SUPPLEMENTARY ISSUE | APD | CCR  | BCS   |

Drawing Status

Project Team

Client

Suitability

Project Title

Drawing Title

Scale: 1:2500

Designed / Drawn: AJD

Checked: CCR

Approved: KEN

Authorised: BCS

Original Size: A1

Date: 04/02/16

Date: 04/02/16

Date: 04/02/16

Date: 04/02/16

Drawing Number: M4CaN - DJV - HGN - ZG\_GEN - DR - CH - 0015

Project

Originator

Volume

Revision


ISSUE 2

Llywodraeth Cymru  
Welsh Government



DO NOT SCALE

0 10 100  
Millimetres

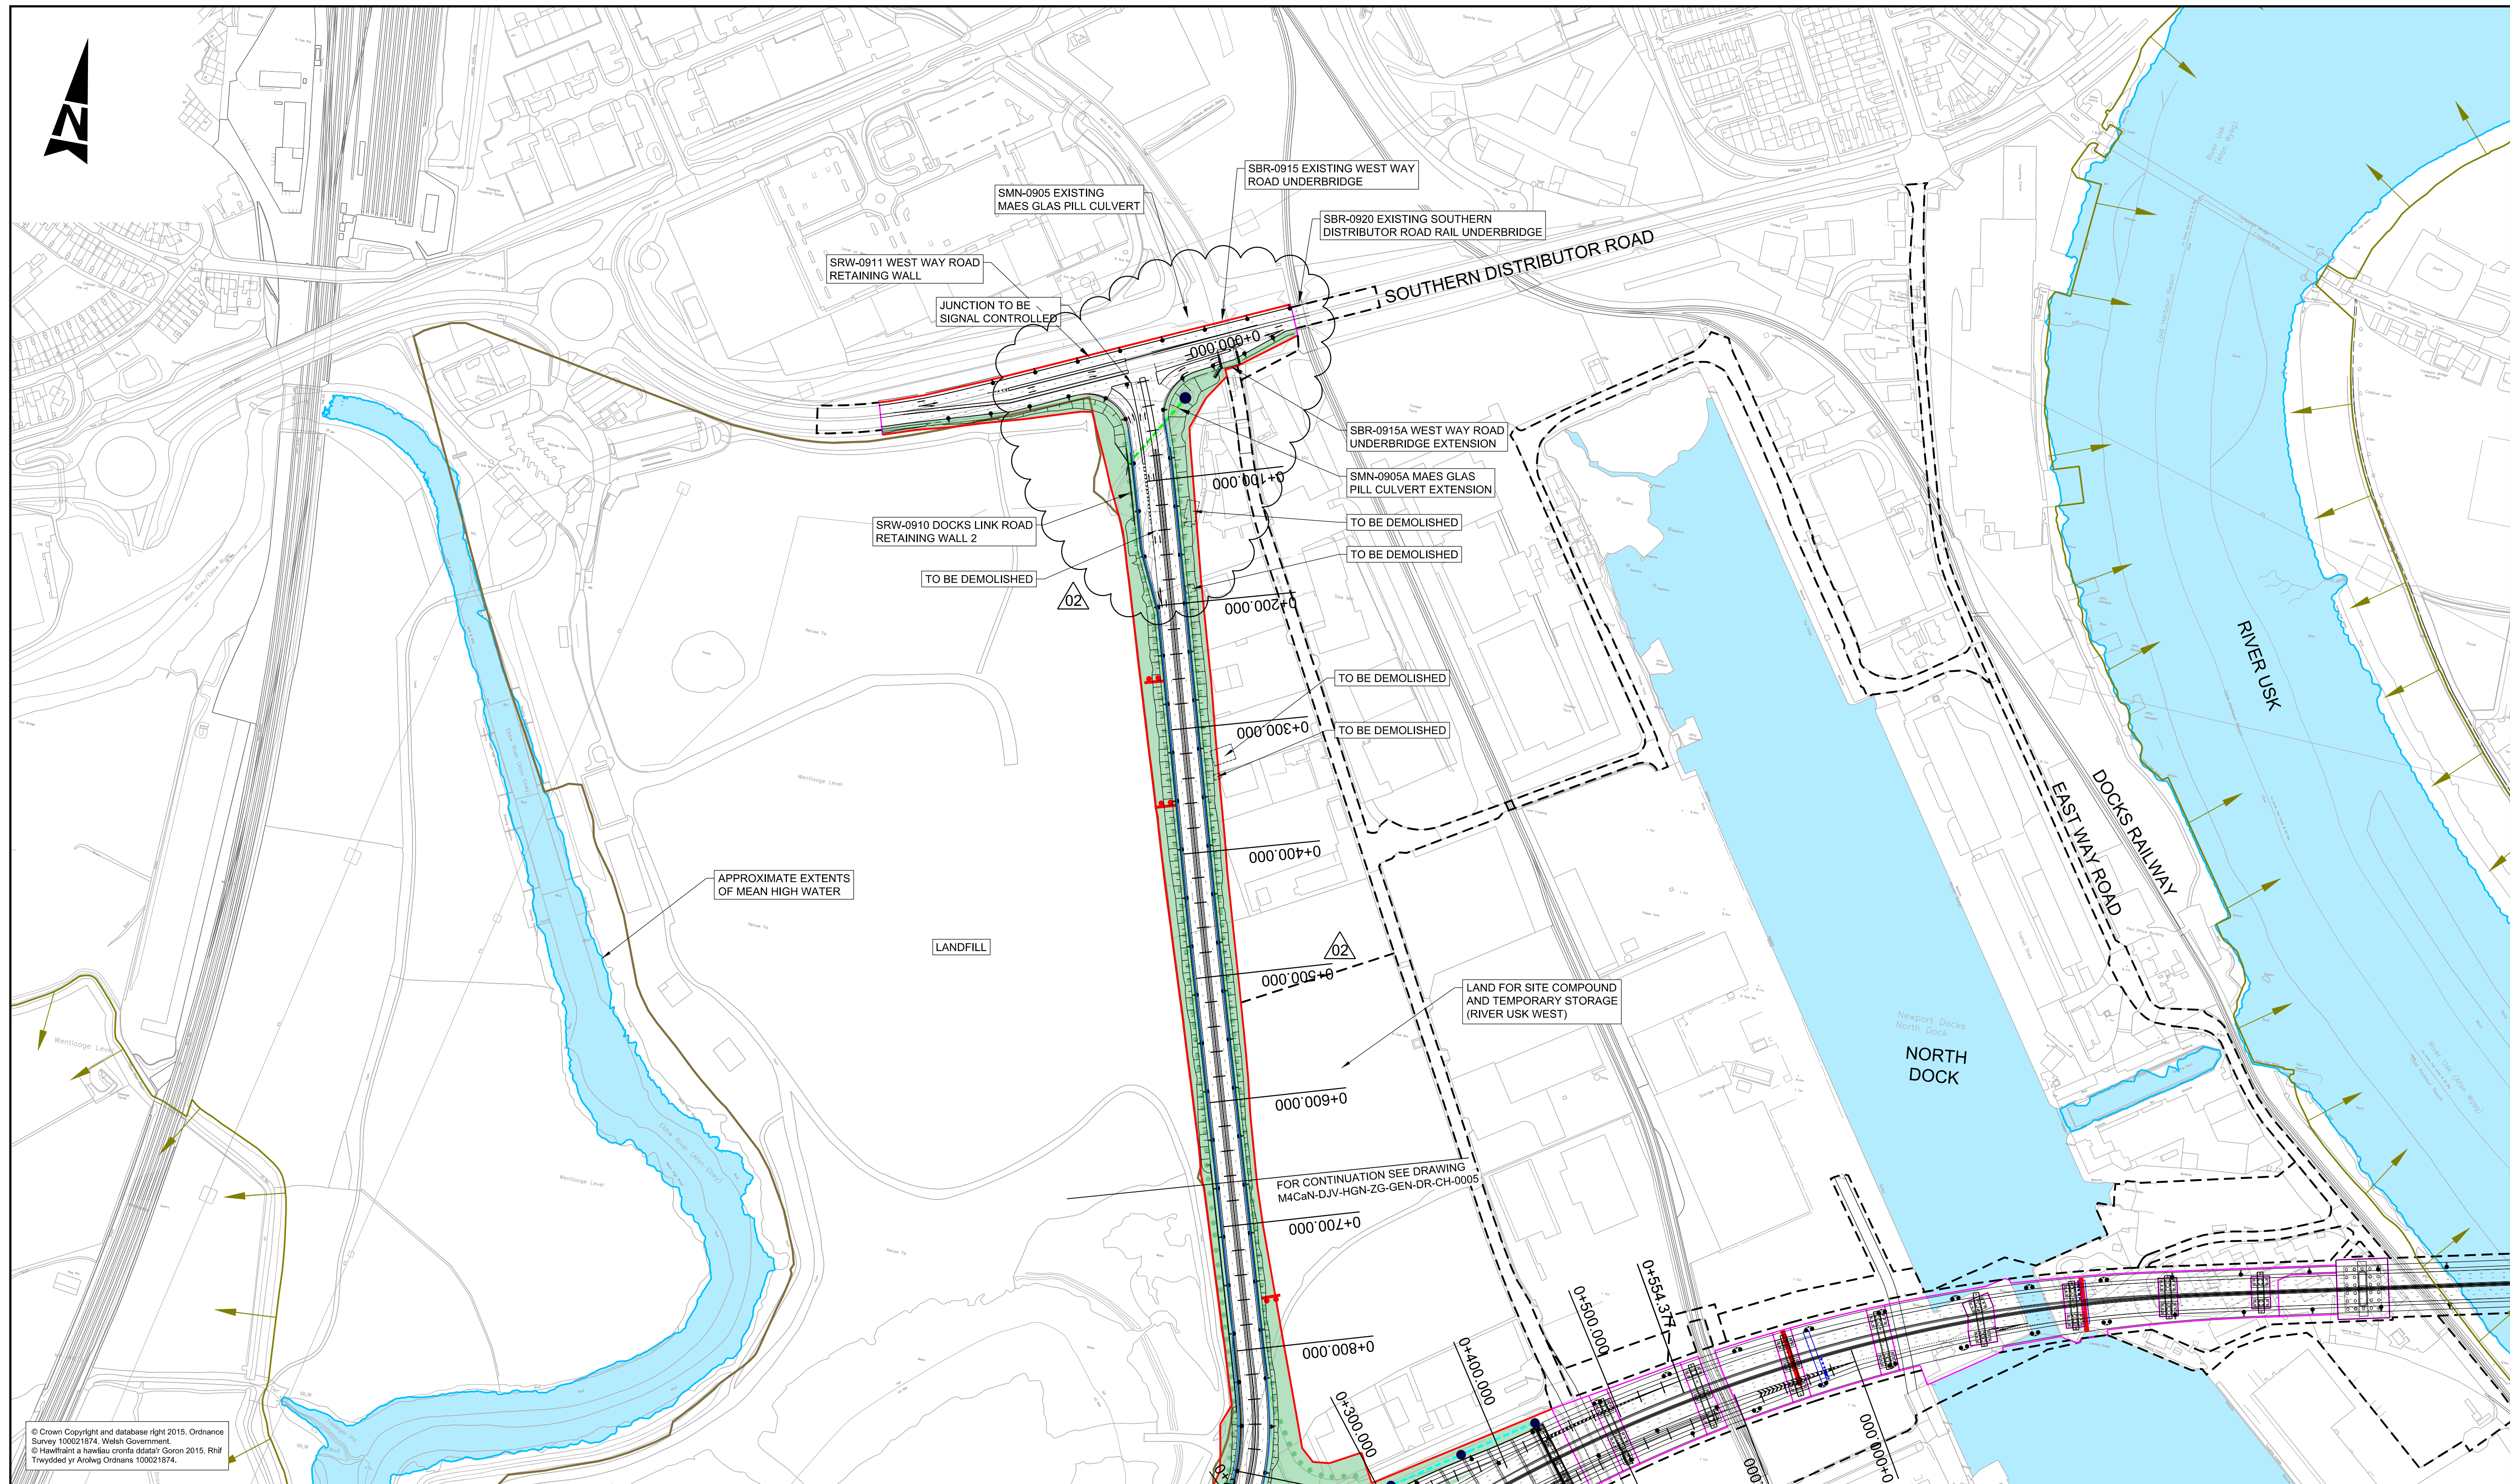

© Crown Copyright and database right 2015. Ordnance Survey 100021874. Welsh Government.  
© Hysbysu'r awdurdodau a hysbysu'r awdurdodau 2015. Rhif Trefnyddiol y'r Awdurdodau 100021874.

**LEGEND:**

- HIGHWAY BOUNDARY
- CPO BOUNDARY
- SITE EXTENTS (LICENSE OR EASEMENT)
- P.R.O.W. - STOPPED UP
- P.R.O.W. - DIVERTED/NEW
- EXISTING CULVERT
- PROPOSED CULVERT
- EXISTING OVERHEAD POWER LINES
- DIVERTED OVERHEAD POWER LINES
- PROPOSED PYLONS
- SSSI
- HIGHWAY DRAINAGE
- HP GAS MAIN

**KEY PLAN:**

**GENERAL NOTES:**

- ALL DIMENSIONS ARE IN METRES UNLESS NOTED OTHERWISE.
- ONLY WRITTEN DIMENSIONS SHALL BE USED. DO NOT SCALE.
- FOR MAINTENANCE ACCESS AND RIGHTS OF ACCESS, REFER TO DRAWINGS M4CaN-DJV-LSI-ZG\_GEN-DR-YL-0031 TO M4CaN-DJV-LSI-ZG\_GEN-DR-YL-0046.

**ITS - M54 GANTRY**

- ITS - SIGNAL GANTRY
- SIGN
- SIGN GANTRY
- REPLACEMENT REEN
- REPLACEMENT FIELD DITCH
- CUT-OFF DITCH
- LIGHTING COLUMN - SINGLE
- LIGHTING COLUMN - DOUBLE
- VEHICLE RESTRAINING SYSTEM (VRS)
- PROPOSED LANDSCAPING (REFER TO DRAWINGS M4CaN-DJV-ELS-ZG\_GEN-DR-EN-0001 TO 0016)
- WATER TREATMENT AREAS
- NOISE BARRIER

### SAFETY, HEALTH AND ENVIRONMENTAL INFORMATION

In addition to the hazards/risks normally associated with the types of work detailed on this drawing, note the following significant residual risks (Reference shall also be made to the design hazard log).

**Construction**  
No exceptional risks identified at this scale, refer to detailed drawings for specific hazard warnings

**Maintenance / Cleaning**  
No exceptional risks identified at this scale, refer to detailed drawings for specific hazard warnings

**Use**  
No exceptional risks identified at this scale, refer to detailed drawings for specific hazard warnings

**Decommissioning / Demolition**  
No exceptional risks identified at this scale, refer to detailed drawings for specific hazard warnings

|   |  |             |  |                                 |                  |            |          |            |          |         |
|---|--|-------------|--|---------------------------------|------------------|------------|----------|------------|----------|---------|
| Drawing Status   |  | Suitability |  | Project Title                   |                  |            |          |            |          |         |
|   |  |             |  | M4 CORRIDOR AROUND NEWPORT      |                  |            |          |            |          |         |
| Project Team   |  |             |  | Drawing Title                   |                  |            |          |            |          |         |
|   |  |             |  | FIGURE R2.4 GENERAL ARRANGEMENT |                  |            |          |            |          |         |
|   |  |             |  | SHEET 16 OF 16                  |                  |            |          |            |          |         |
| Client   |  |             |  | Scale                           | Designed / Drawn | Checked    | Approved | Authorised |          |         |
|   |  |             |  | 1:2500                          | A EJ             | A JJ       | K EN     | B CS       |          |         |
|   |  |             |  | Original Size                   | Date             | Date       | Date     | Date       |          |         |
|   |  |             |  | A1                              | 26/08/16         | 26/08/16   | 26/08/16 | 26/08/16   |          |         |
| <br>Llywodraeth Cymru<br>Welsh Government |  |             |  | Drawing Number                  |                  |            |          |            | Revision |         |
|   |  |             |  | Project                         |                  | Originator |          | Volume     |          | ISSUE 2 |
|   |  |             |  | M4CaN - DJV - HGN -             |                  |            |          |            |          |         |
|   |  |             |  | ZG_GEN - DR - CH - 0016         |                  |            |          |            |          |         |
|   |  |             |  | Location                        | Type             | Role       | Number   |            |          |         |



Llywodraeth Cymru  
Welsh Government