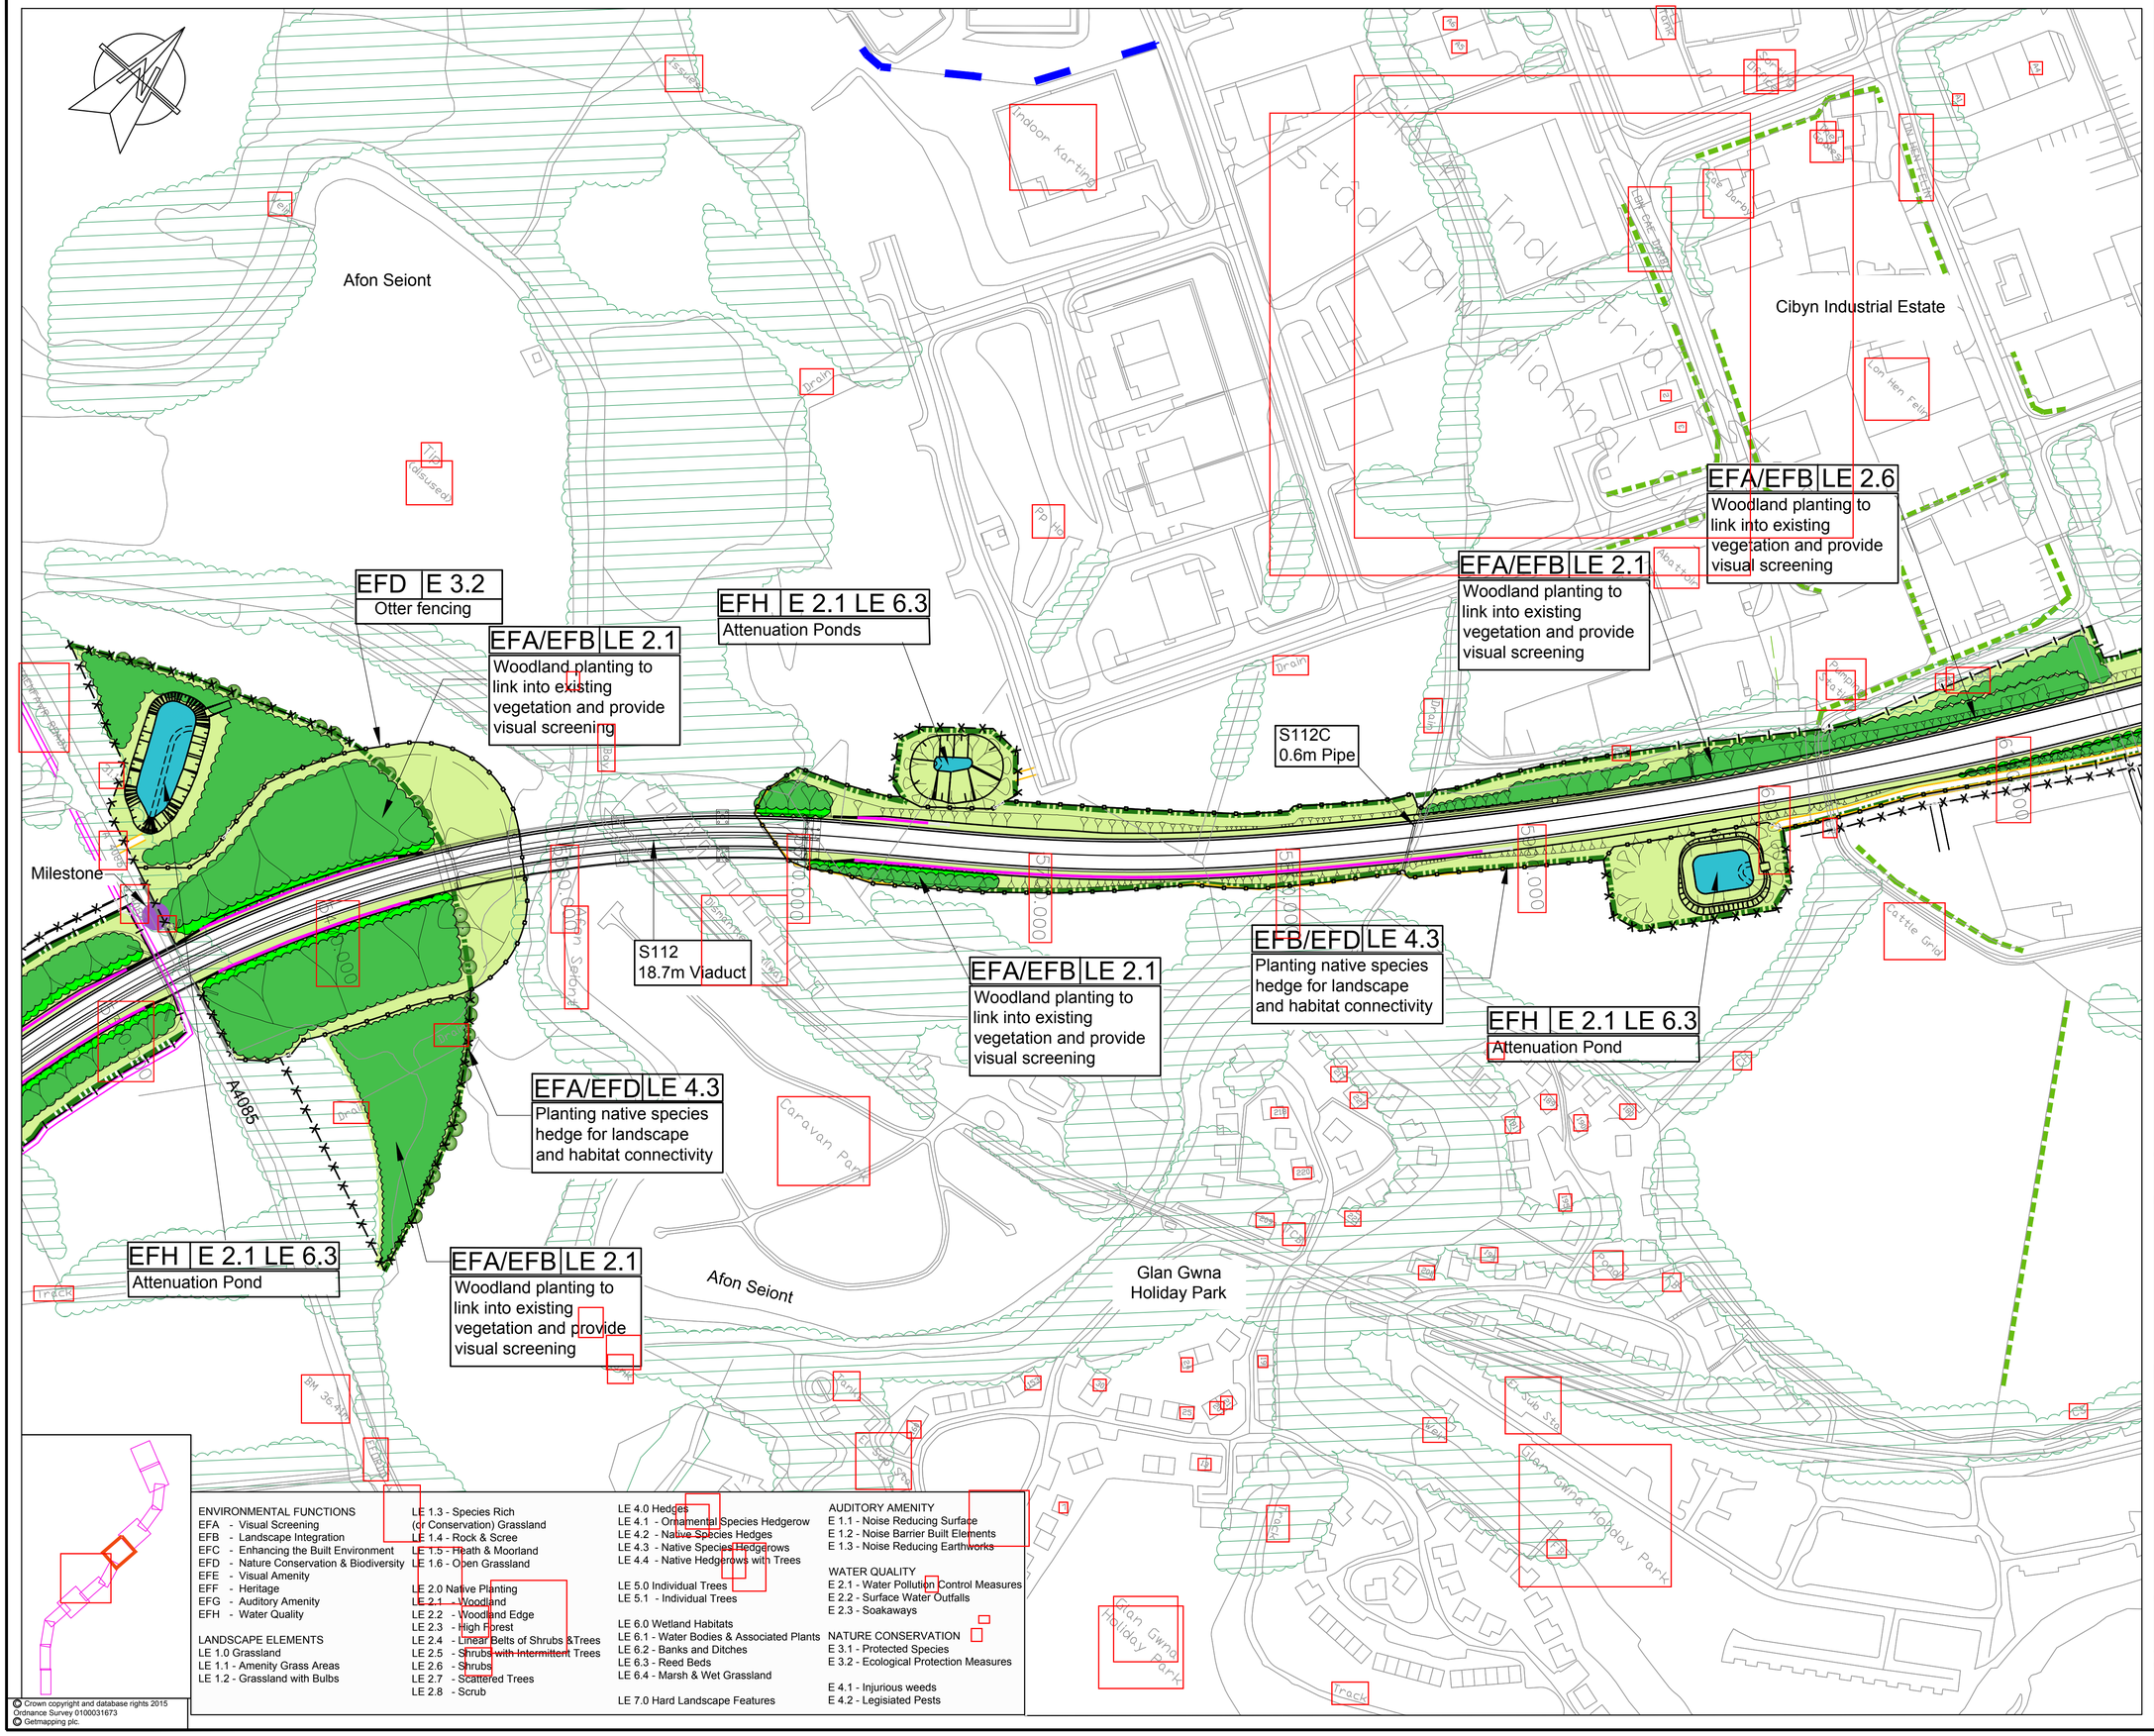
Afon Seiont
Cibyn Industrial Estate
Indoor Karting
Kwik Kwik
Cafe Jardin
Kon Hen Felin
Drain
Tip Disused
Tip He
EFD | E 3.2
Otter fencing
EFA/EFB | LE 2.1
Woodland planting to link into existing vegetation and provide visual screening
EFH | E 2.1 LE 6.3
Attenuation Ponds
EFA/EFB | LE 2.6
Woodland planting to link into existing vegetation and provide visual screening
EFA/EFB | LE 2.1
Woodland planting to link into existing vegetation and provide visual screening
S112C
0.6m Pipe
Milestone
S112
18.7m Viaduct
EFA/EFB | LE 2.1
Woodland planting to link into existing vegetation and provide visual screening
EFB/EFD | LE 4.3
Planting native species hedge for landscape and habitat connectivity
EFH | E 2.1 LE 6.3
Attenuation Pond
EFA/EFD | LE 4.3
Planting native species hedge for landscape and habitat connectivity
A4085
Caravan Park
EFH | E 2.1 LE 6.3
Attenuation Pond
EFA/EFB | LE 2.1
Woodland planting to link into existing vegetation and provide visual screening
Afon Seiont
Glan Gwna Holiday Park
Track
Cattle Grid
Glan Gwna Holiday Park
Glan Gwna Holiday Park
Track
Track
BM 36.40
Pond
Pond
Pond