


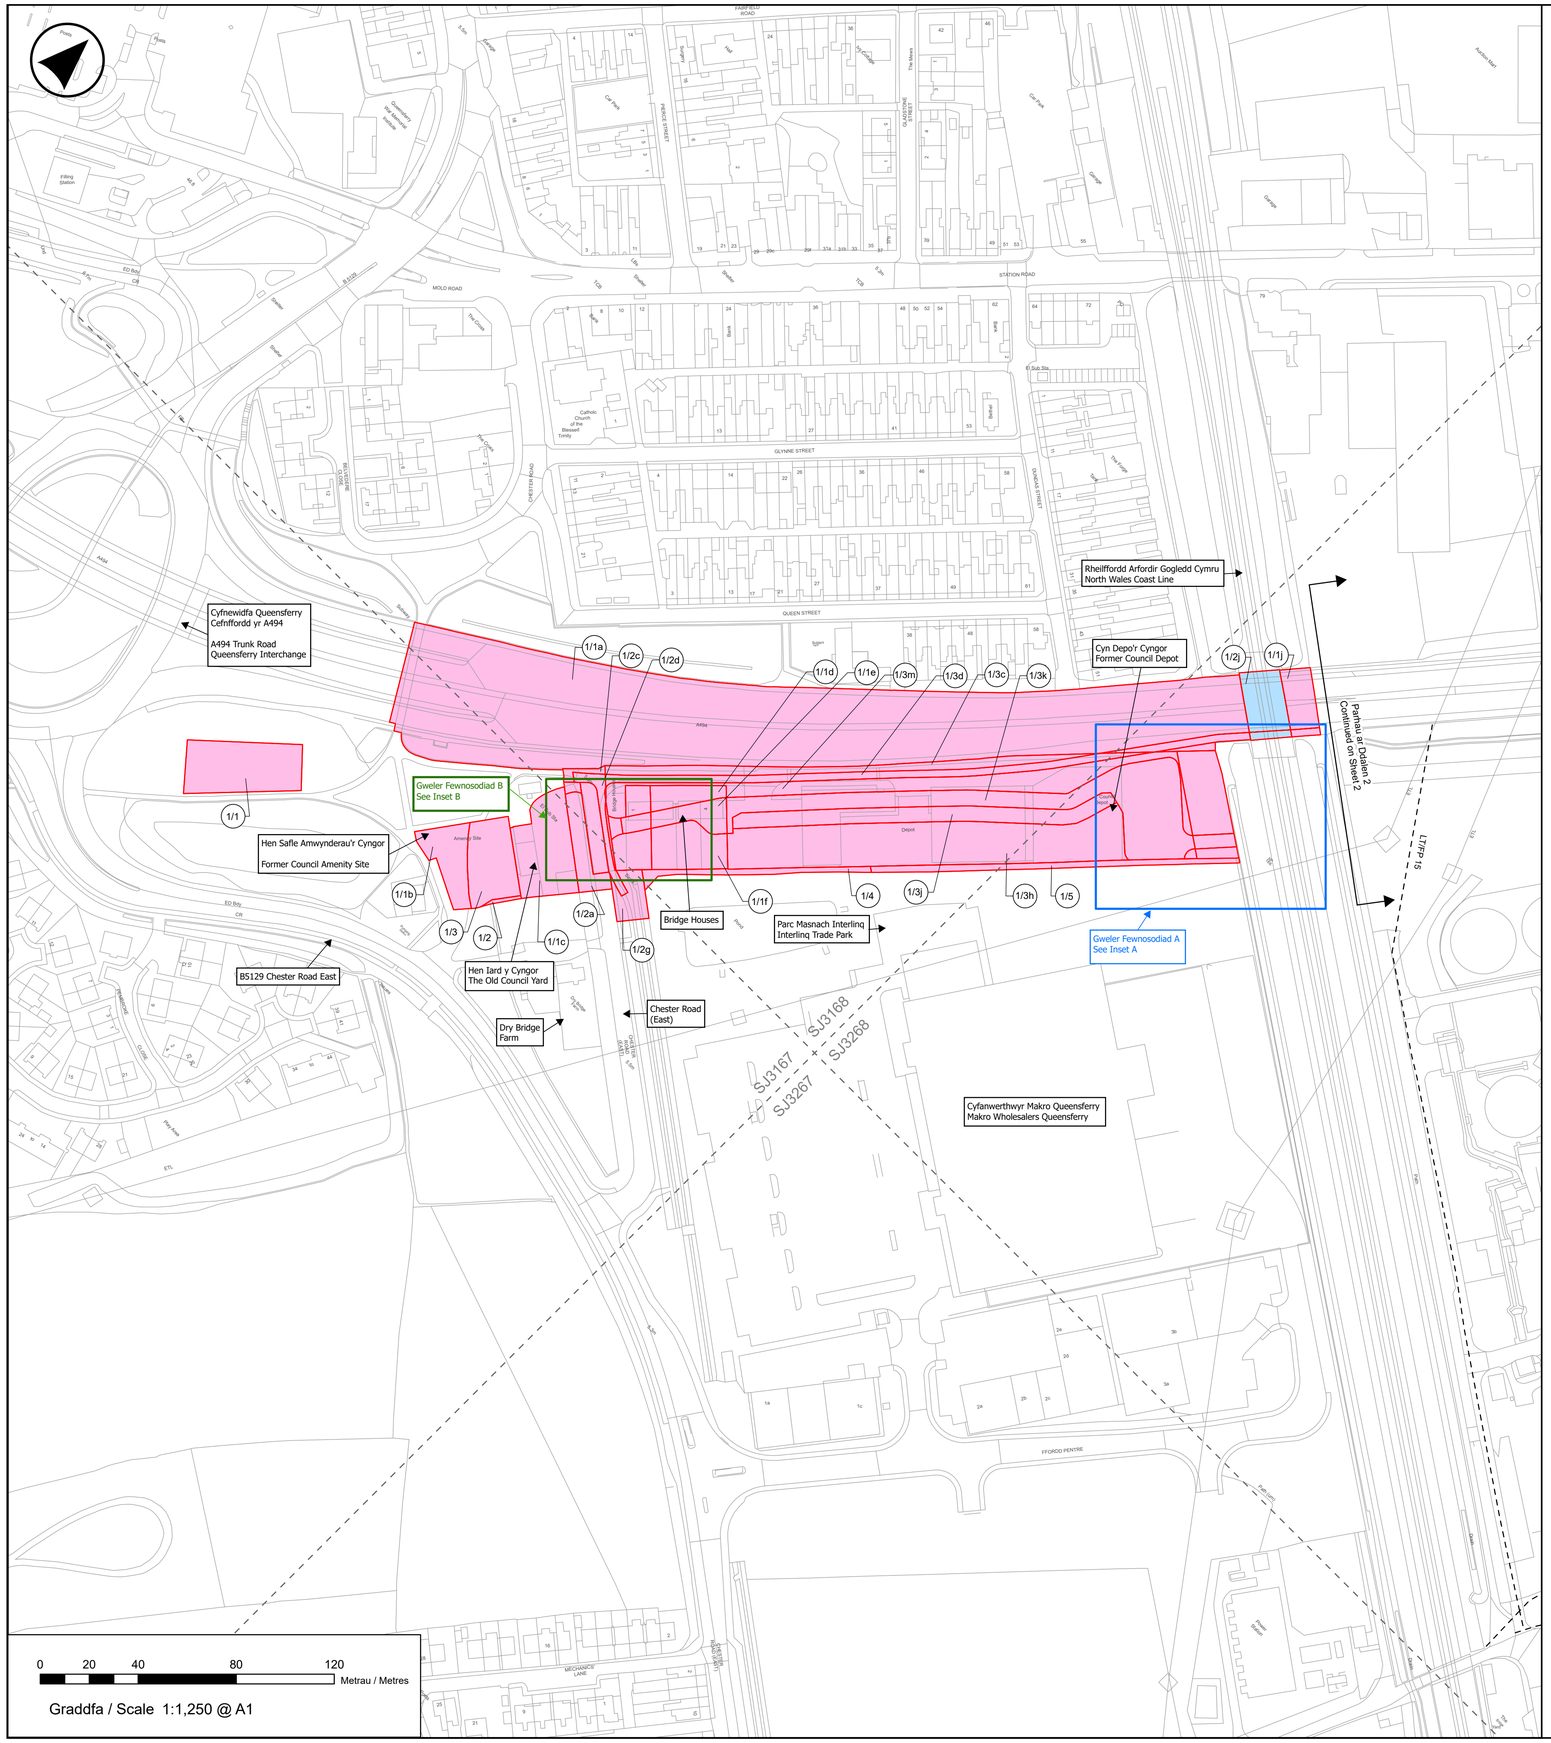


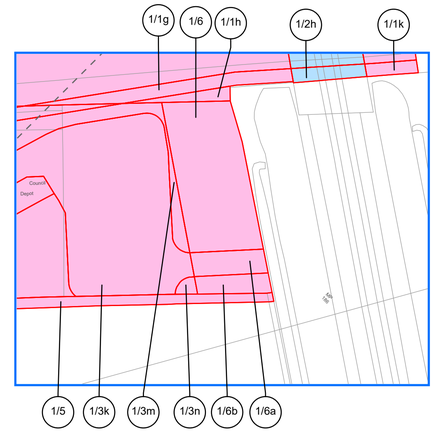

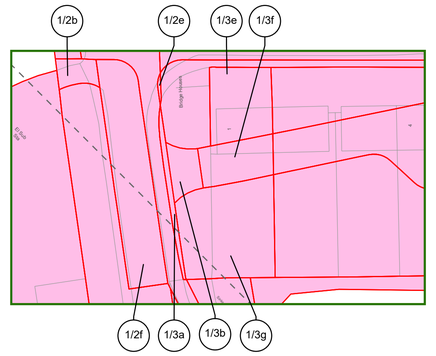

CYNLLUN LLEOLIAD
LOCATION PLAN

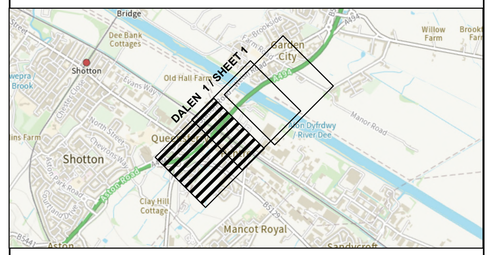

© Hawlfraint y Goron a hawl cronfa ddata (2026) Arolwg Ordnans AC0000808122
© Crown copyright and database rights (2026) Ordnance Survey AC0000808122

NODYN ER GWYBODAETH:

1. Ar gyfer adeiladu a gwella priffyrdd yn unol a'r Gorchymyn Ffyrdd Ymyl ar dir a amlinellir ar y ddalen hon, gweler Cynllun Safle 1 a 1A o Gorchymyn Cefnffordd Dolgellau i Fan i'r De o Benbedw (Yr A494) (Gwelliant Cyfnewidfa Queensferry i Garden City) (Ffyrdd Ymyl) 2026

2. Rhifau lleiniau sy'n cynnwys y llythrennau i, o , ac L heb eu defnyddio o achos eglurder.

NOTE FOR INFORMATION:

1. For construction and improvement of highways in pursuance of the associated Side Roads Order on land delineated on this sheet, see Site Plan 1 and 1A of The Dolgellau to South of Birkenhead Trunk Road (A494) (Queensferry Interchange to Garden City Improvement) (Side Roads) Order 2026 .

2. Plot numbers containing letters i, o , L not used for clarity.

Llinell Grid OS
OS Grid Line

Ffin y Cyngor Tref a Chymuned
Town and Community Council Boundary

Hawliau Tramwy Cyhoeddus
Public Right of Way

ALLWEDD / KEY:

Teitl / Title

Hawddfraint / Easement

Teitl / Title

GORCHYMYN PRYNU GORFODOL GWEINIDOGION CYMRU (CEFNFFORDD DOLGELLAU I FAN I'R DE O BENBEDW (YR A494) (GWELLIANT CYFNEWIDFA QUEENSFERRY I GARDEN CITY)) 2026

THE WELSH MINISTERS (THE DOLGELLAU TO SOUTH OF BIRKENHEAD TRUNK ROAD (A494) (QUEENSFERRY INTERCHANGE TO GARDEN CITY IMPROVEMENT)) COMPULSORY PURCHASE ORDER 2026

GORCHYMYN PRYNU GORFODOL
DALEN 1 O 4

COMPULSORY PURCHASE ORDER
SHEET 1 OF 4